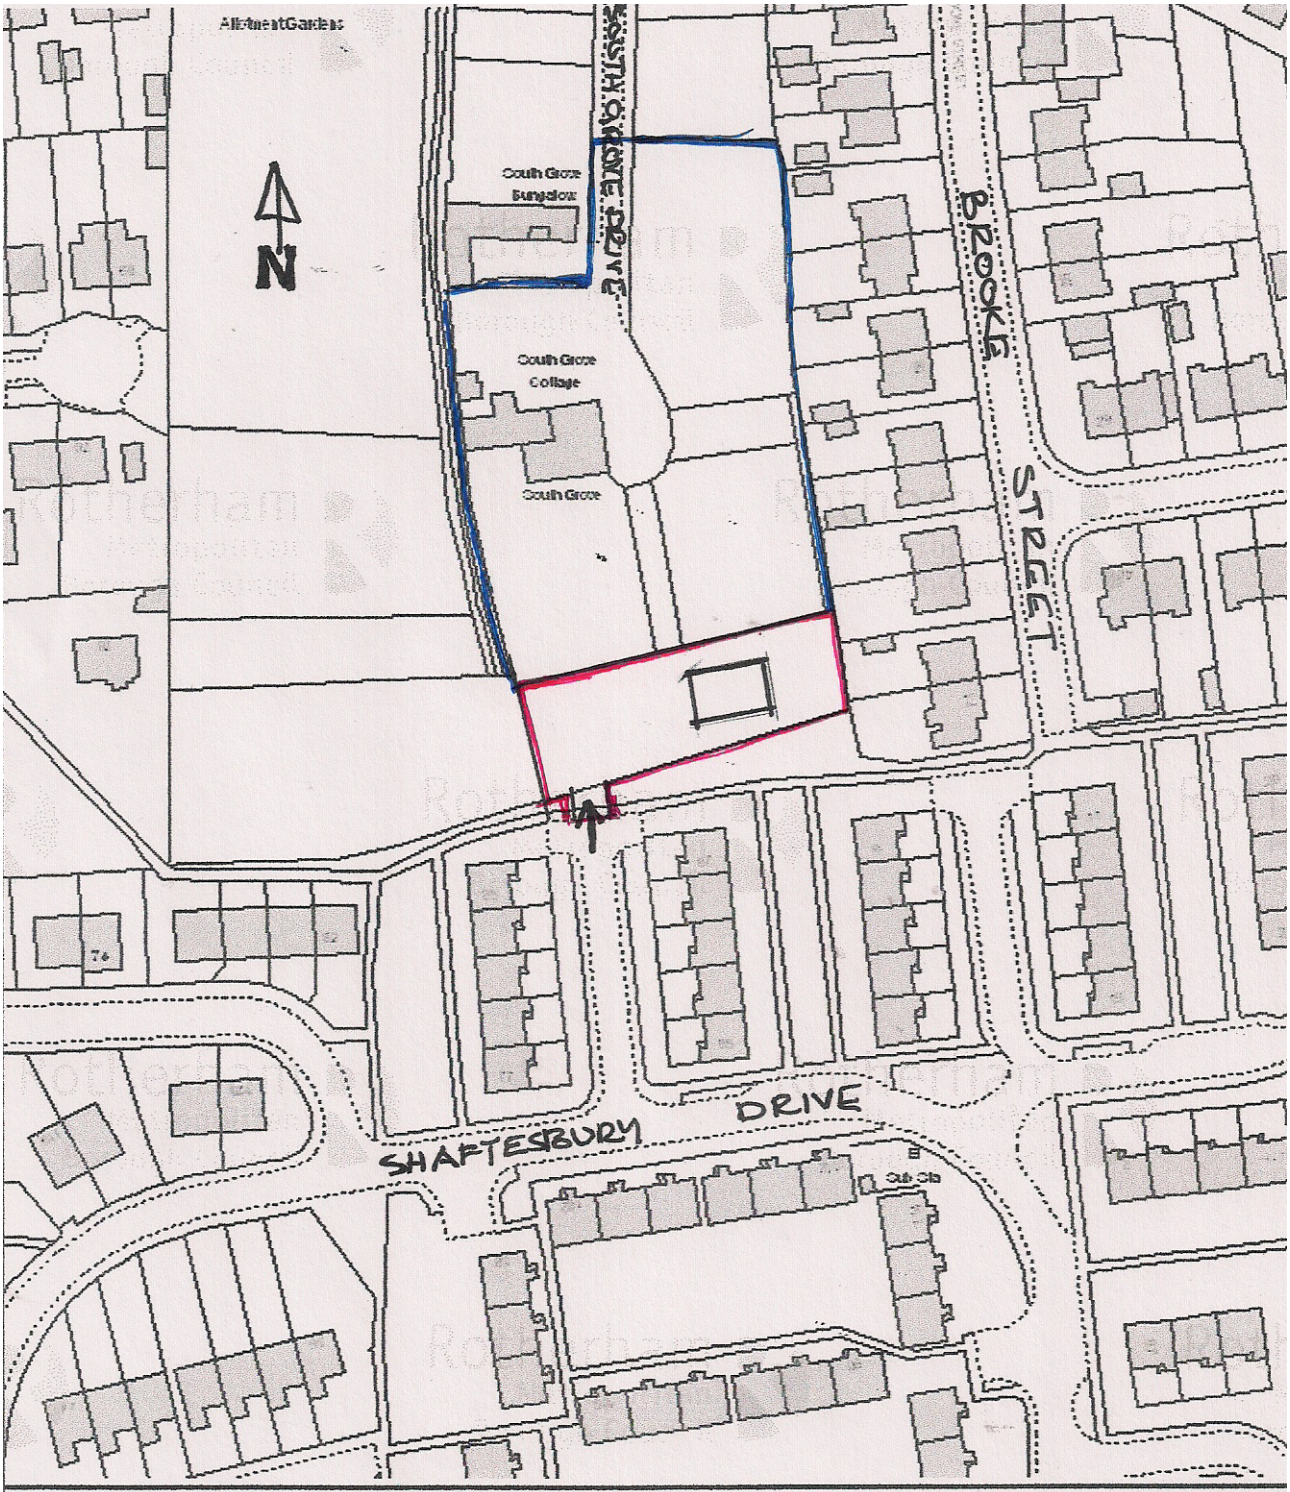


LOCATION PLAN 1:1250
PROPOSED DWELLING
REAR OF SOUTH GROVE HOUSE
OFF SHAFTESBURY DRIVE
HOYLAND