
EXTENSIONS TO 'DELF HOUSE' HOUND HILL LANE, WORSBROUGH S70 6TX FOR T. ELMHIRST ESQ.


SCALES: 1-50 & 1-100.

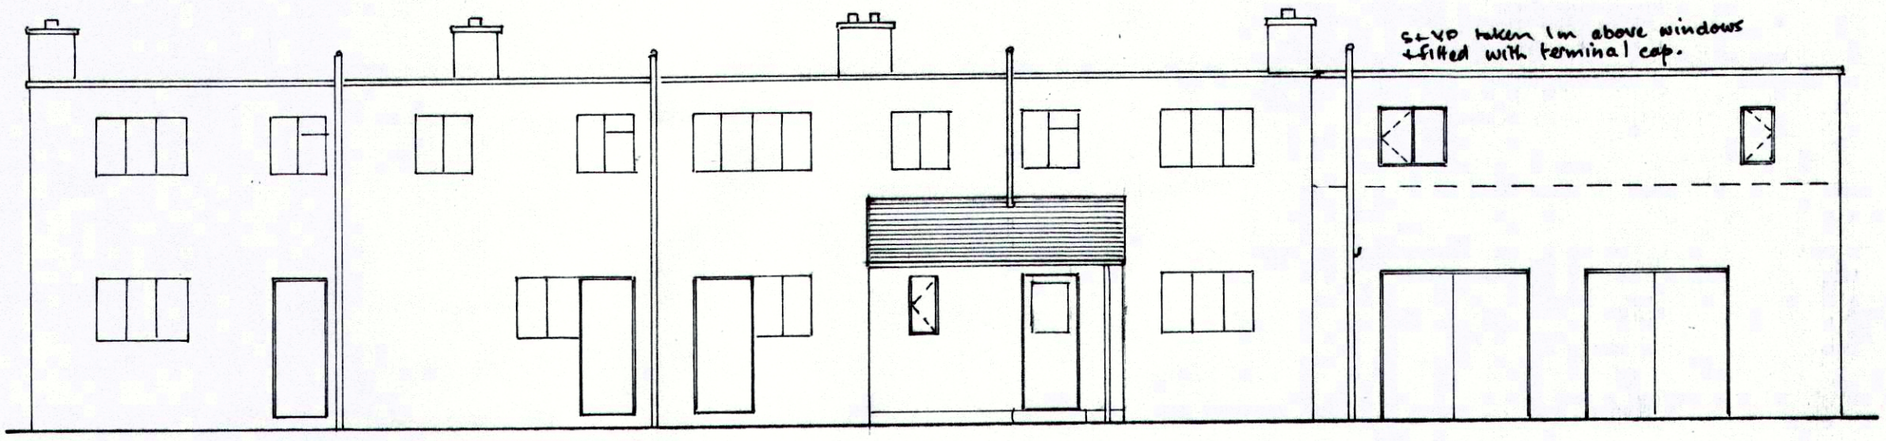


SOUTH WEST ELEVATION




NORTH EAST ELEVATION

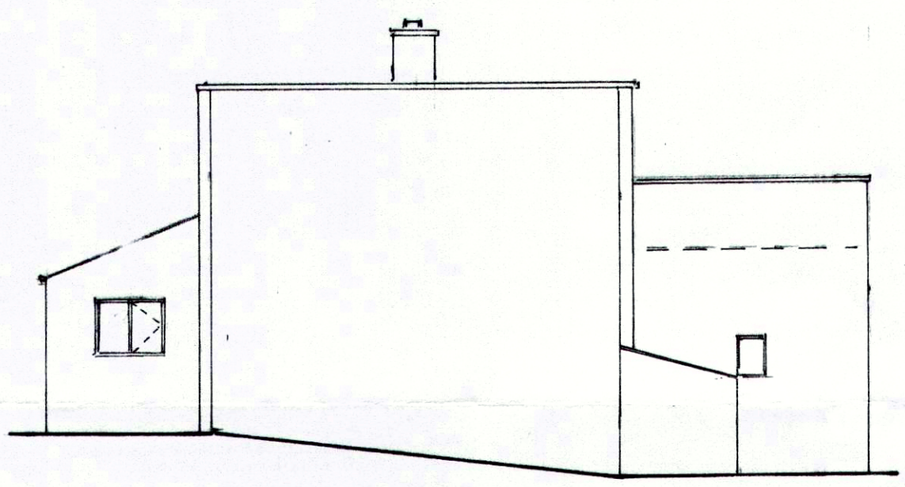

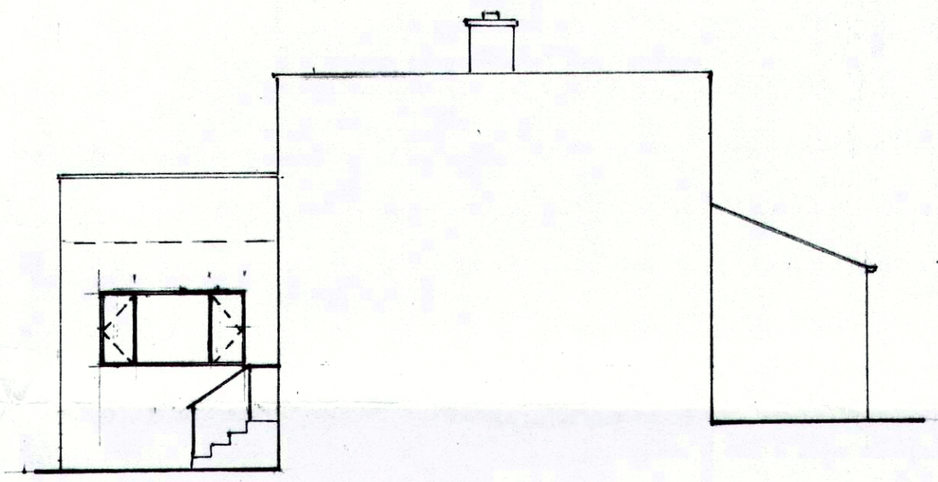


NORTH WEST ELEVATION

SOUTH EAST ELEVATION

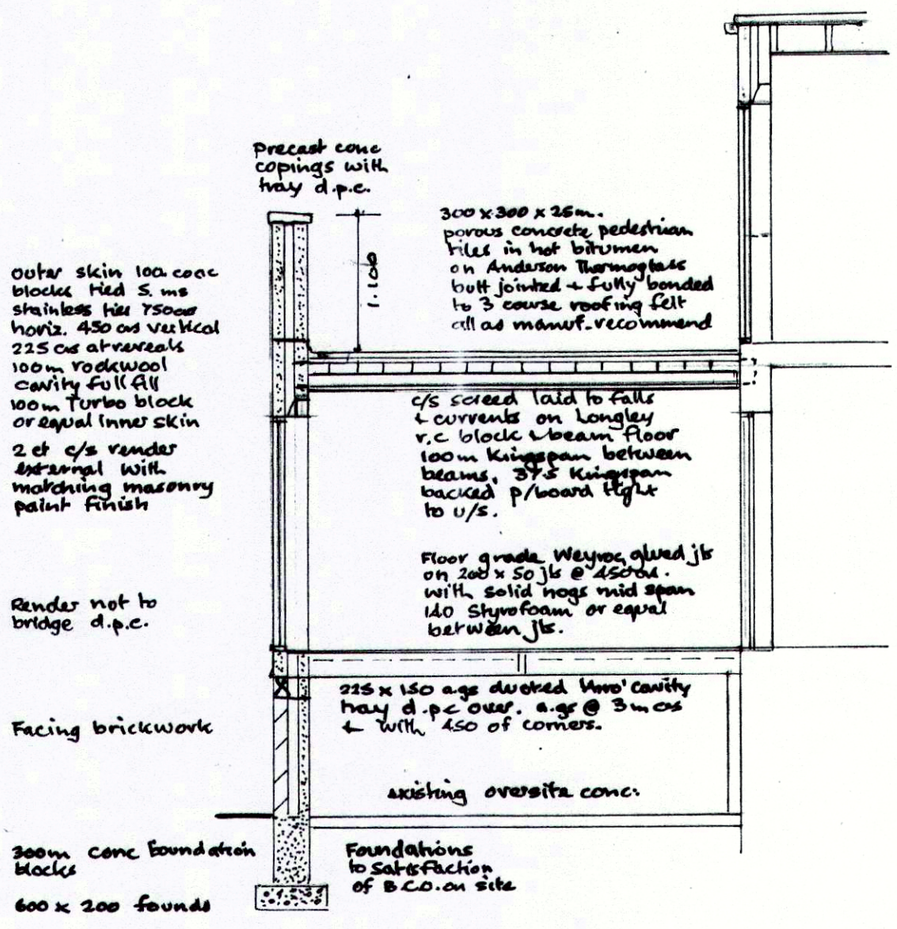


SECTION A-A'


built up mineral felt with refective finish on Kingspan TR 31 90mm. 1:80 firrings on 200 x 63 joists @ 450cc. Solid nogs between at 2-5ms max

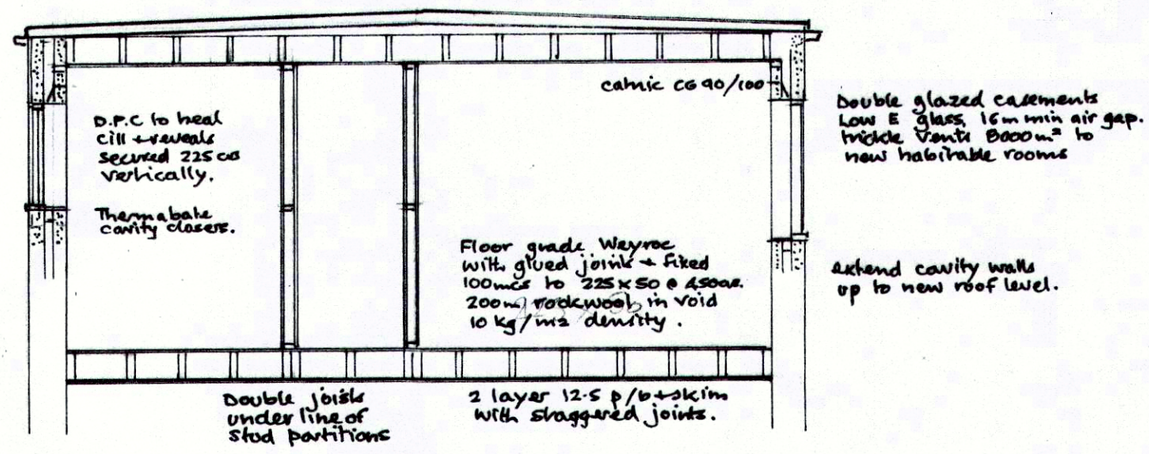

SECTION B-B'

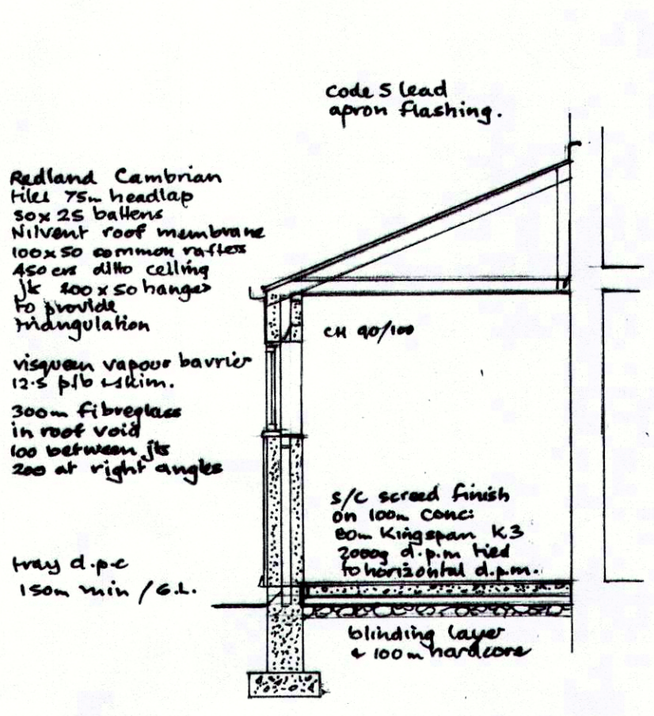

SECTION C-C'

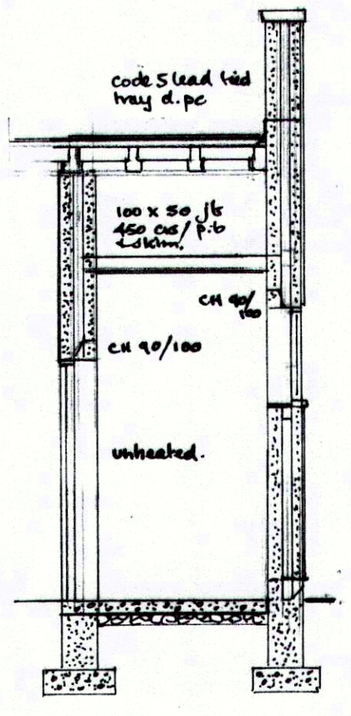

SECTION D-D'

B.M.B.C.
CORPORATE MAIL ROOM
15 APR 2016
Received by:
ORIGINAL COPY