

Existing Elevation


Applies only to item ① as other two items are internal

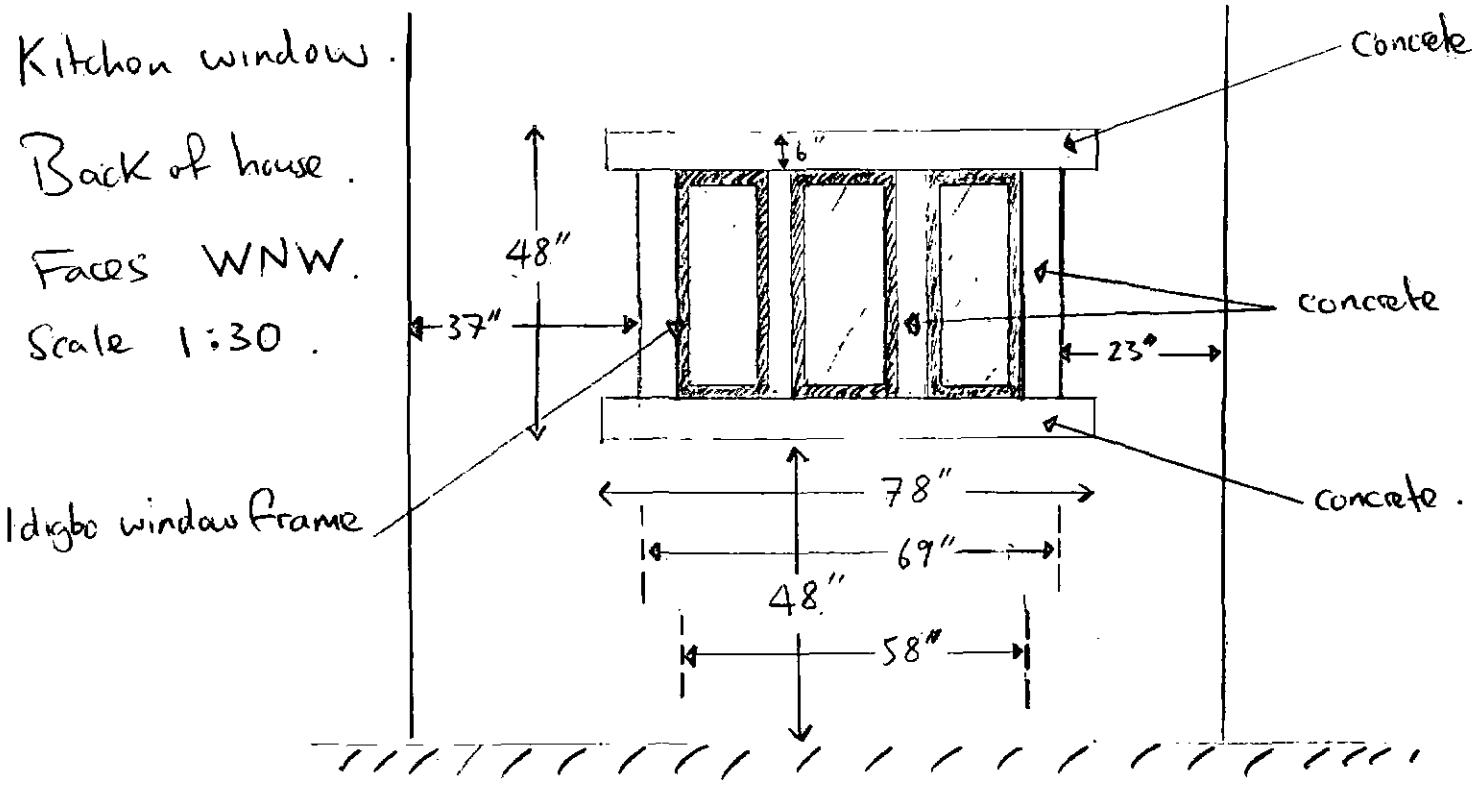

Proposed Elevation - Item ① only

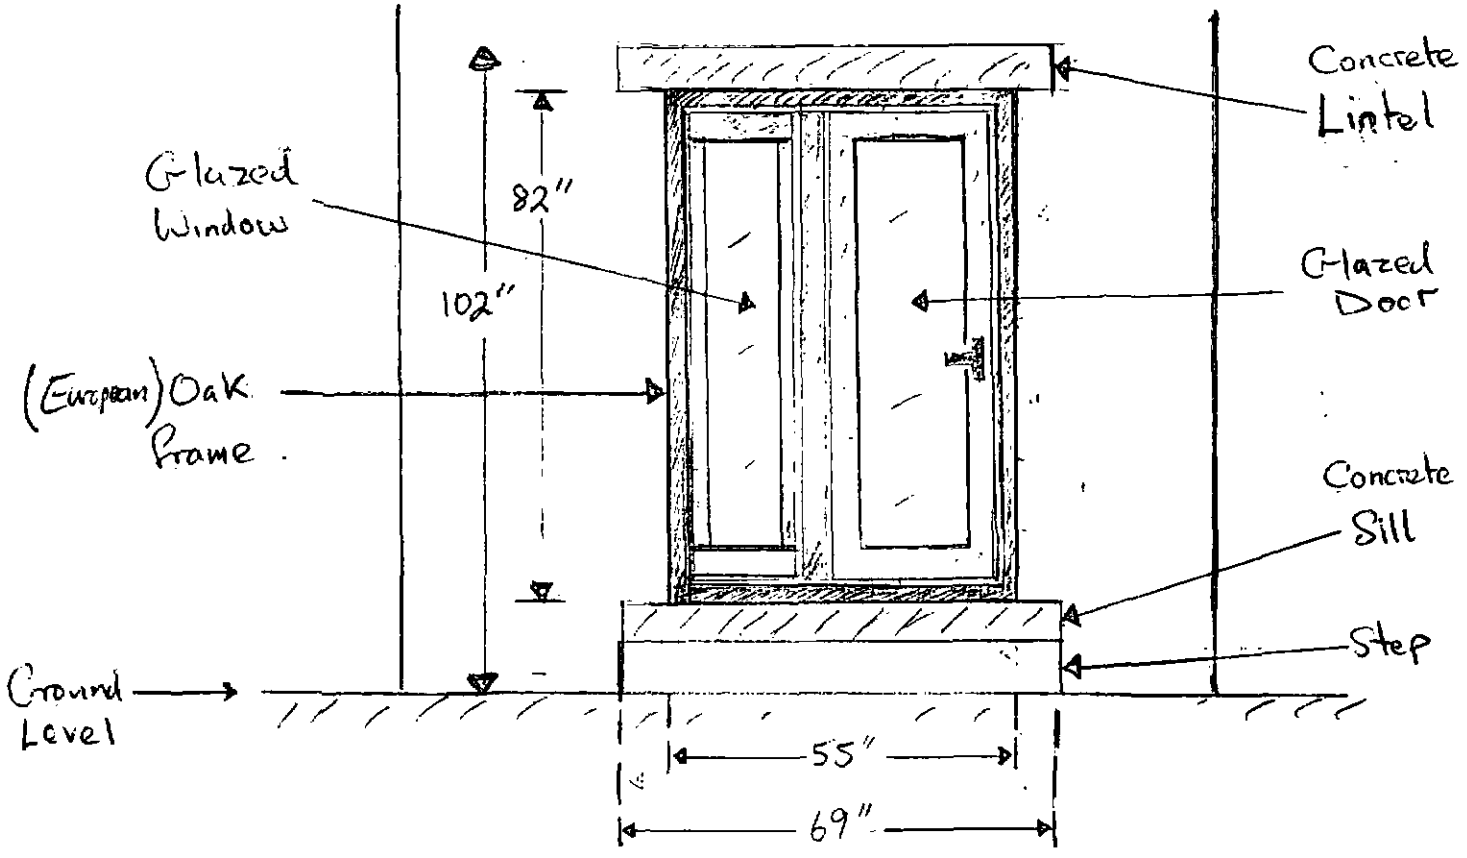

SPRINGWOOD BARN – Relevant Internal Floor Plan

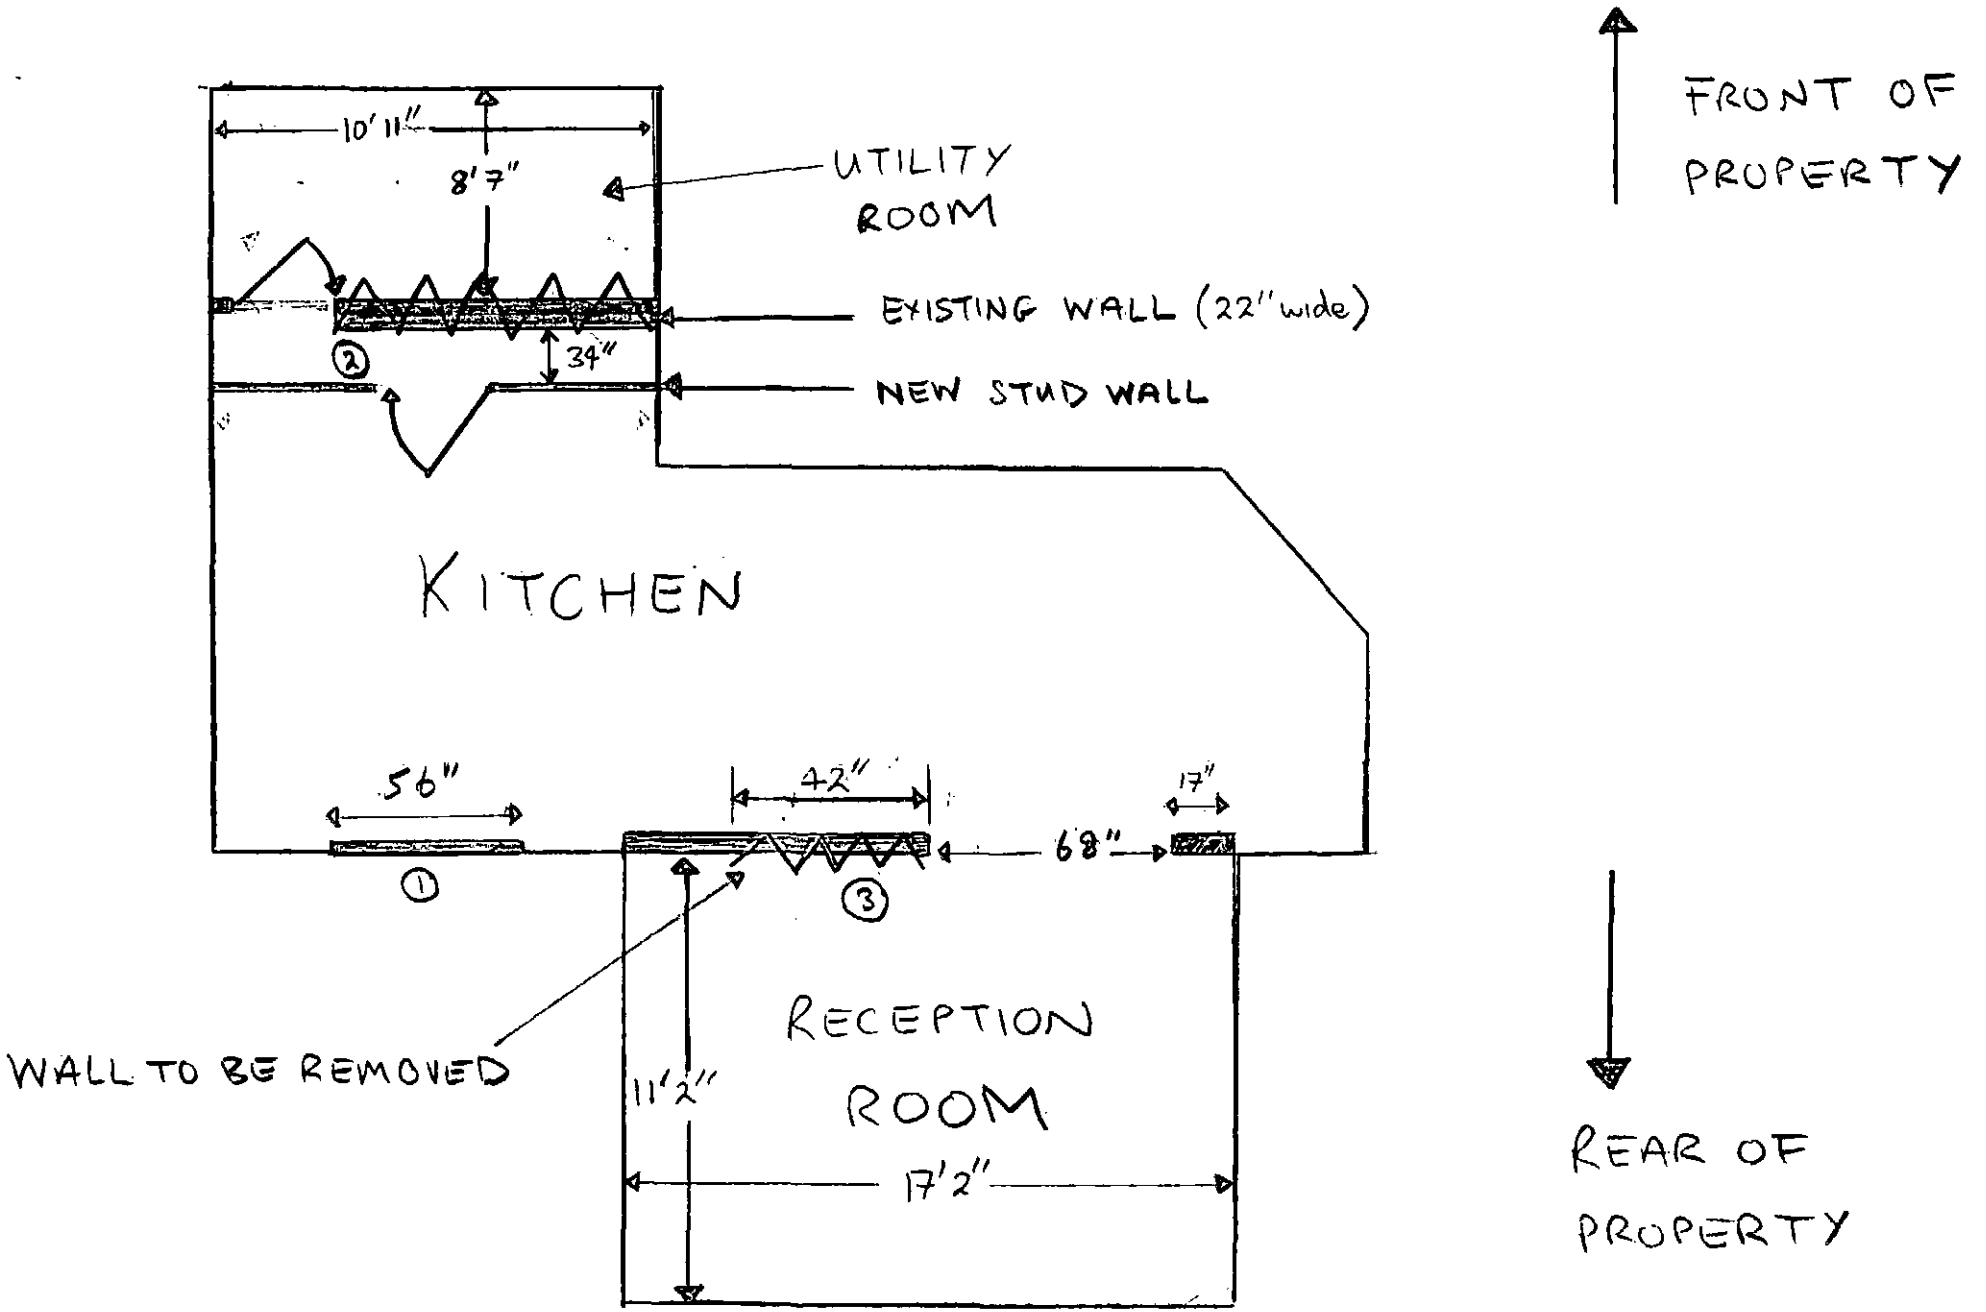

SYK289667

SECTION	Scale 1/1250
	© Crown copyright 1990

The boundaries shown by dotted lines have been plotted from the plans on the deeds and may be updated from later survey information

