



--	--	--

--	--	--

ELEVATION

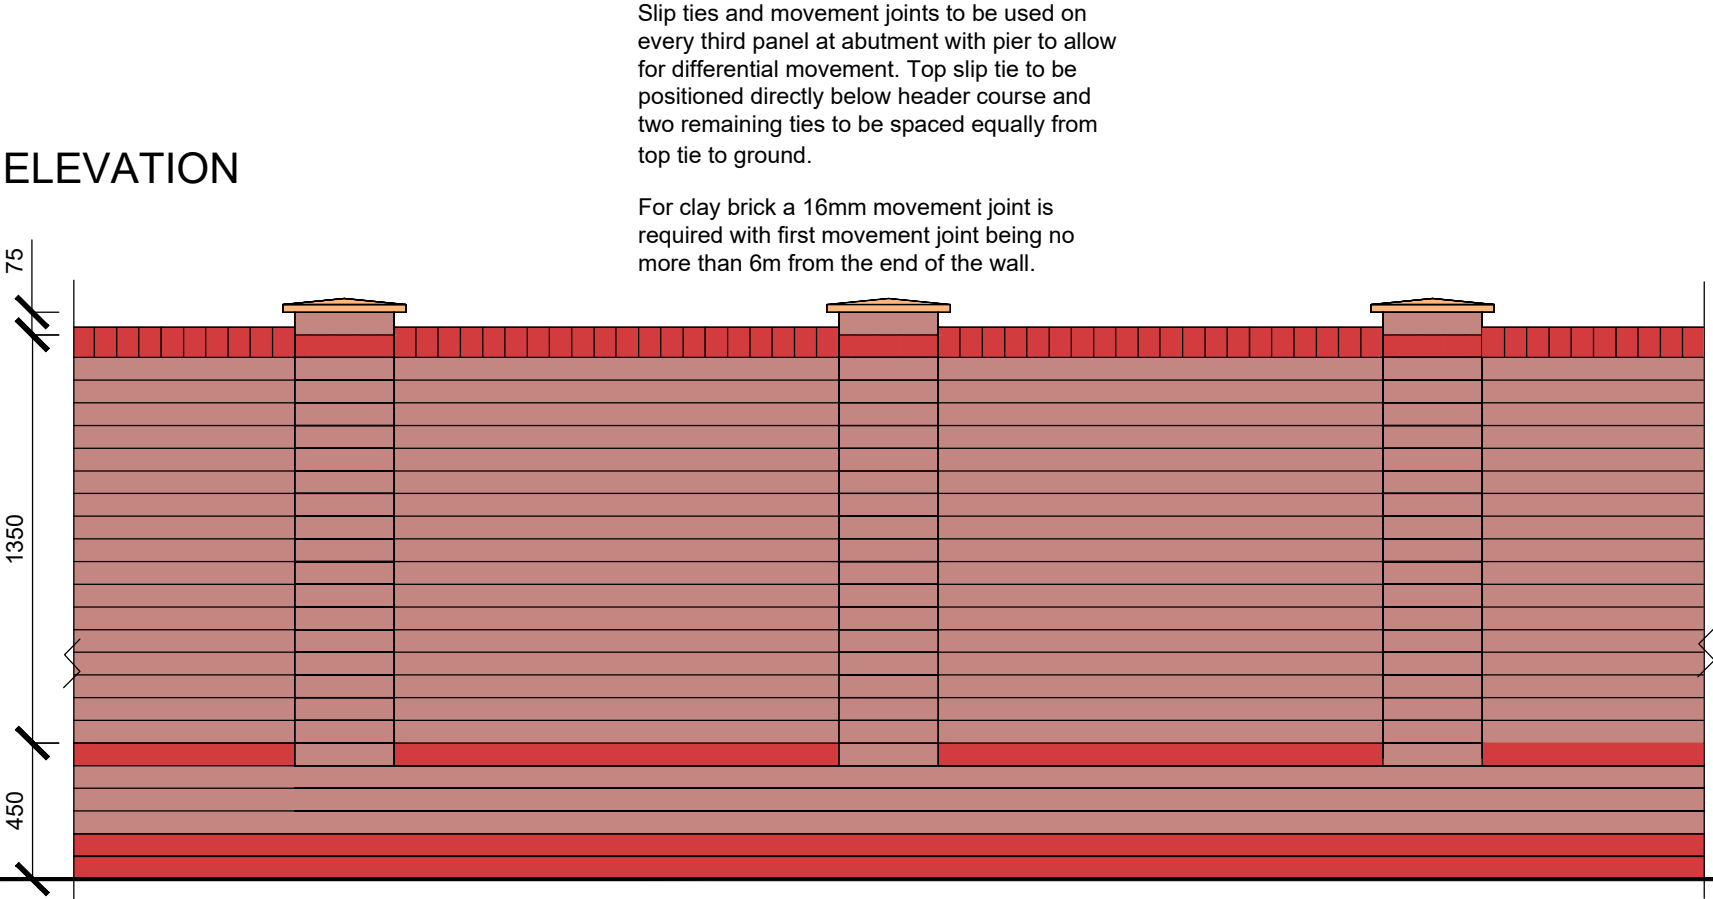

PLAN

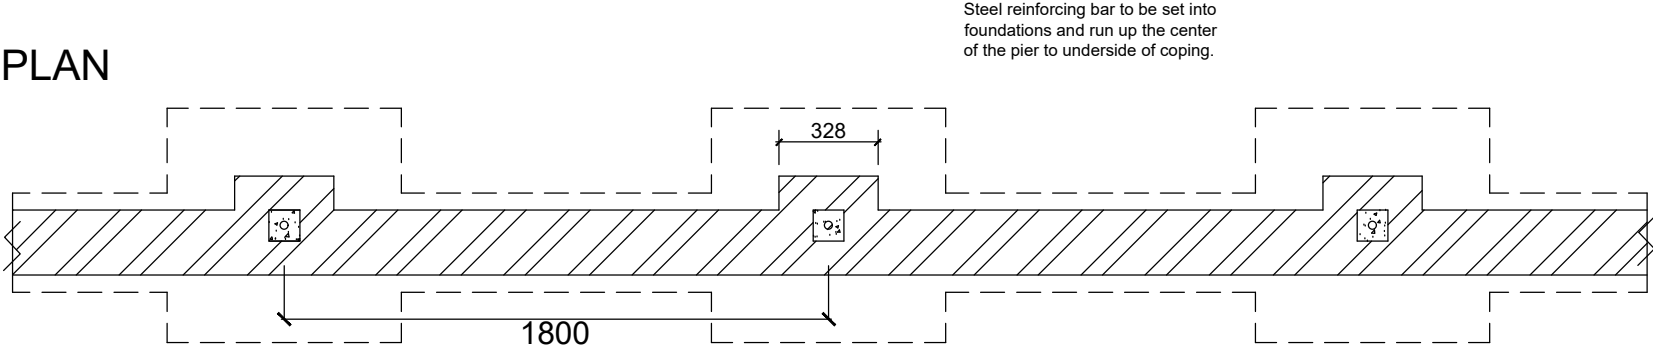

SECTION

