
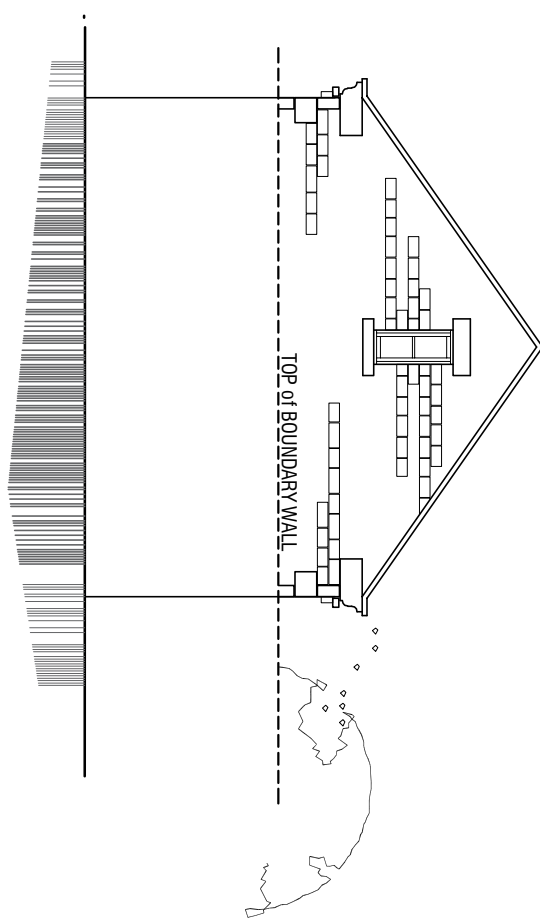
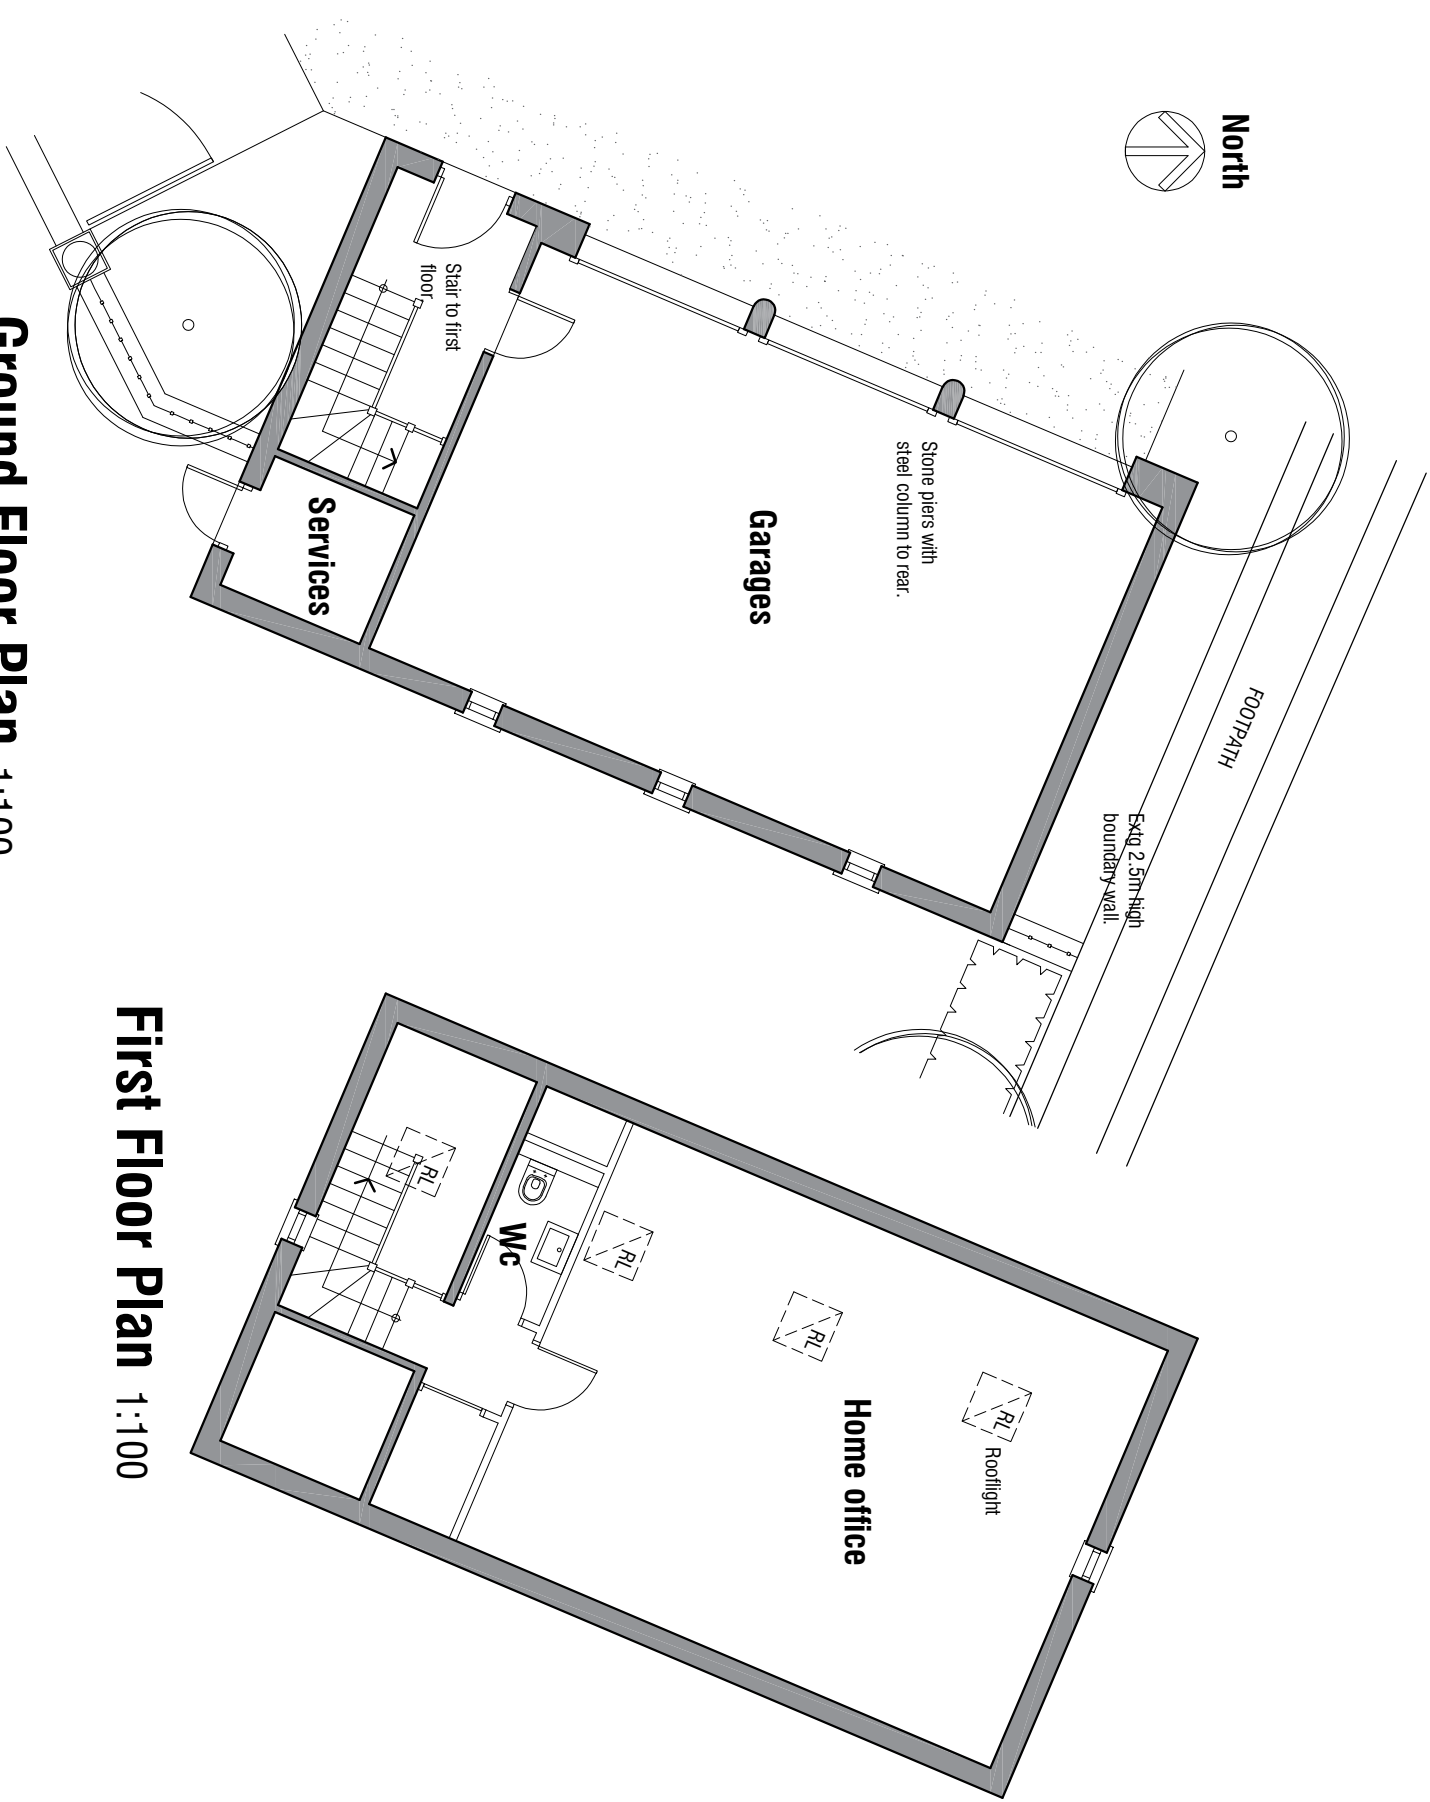


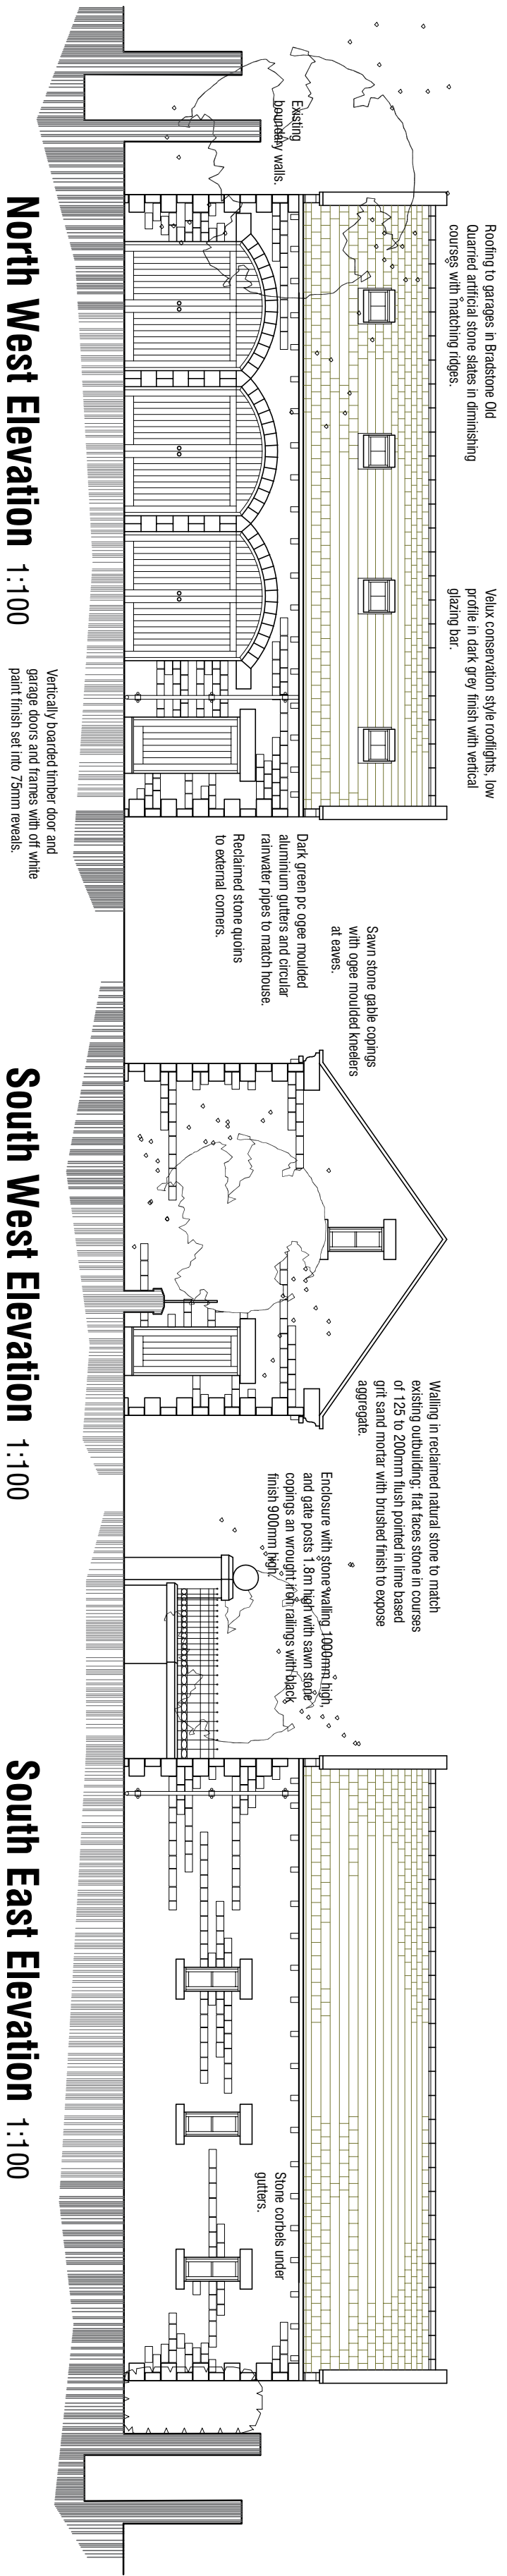

mboothdesign

architectural design and building consultants

Osborne House

Burton Road

Monk Bretton

Barnsley S71 2JS

PROPOSALS

GARAGES

Scale 1:100 @ A2

Drawn MLB

Date JAN 2019

Ref. 19.39

Dwg No. P4

Rev.

Copyright: mboothdesign. All dimensions in millimeters unless otherwise stated.
Dimensions for setting out in existing buildings are to be checked and verified in situ.

0m

2m

4m

6m

mboothdesign

architectural design and building consultants

Fairfield House

Barnesall Close Barnsley

S70 2FL

T: 01226 286256

M: 07881 898300

E: mark@mboothdesign.co.uk