


Key	
Foul Sewer 225Ø	---
Surface Water 375Ø	- - -
Existing Ground Level	---
Proposed Ground Level	---

The general contractor is responsible for the verification all dimensions on site and the architect is to be informed of any discrepancy.

The status of information contained in a computer copy of this drawing shall be limited to that conveyed by the paper copy.


Revisions:		
Rev	Date	By/Chk
Note		

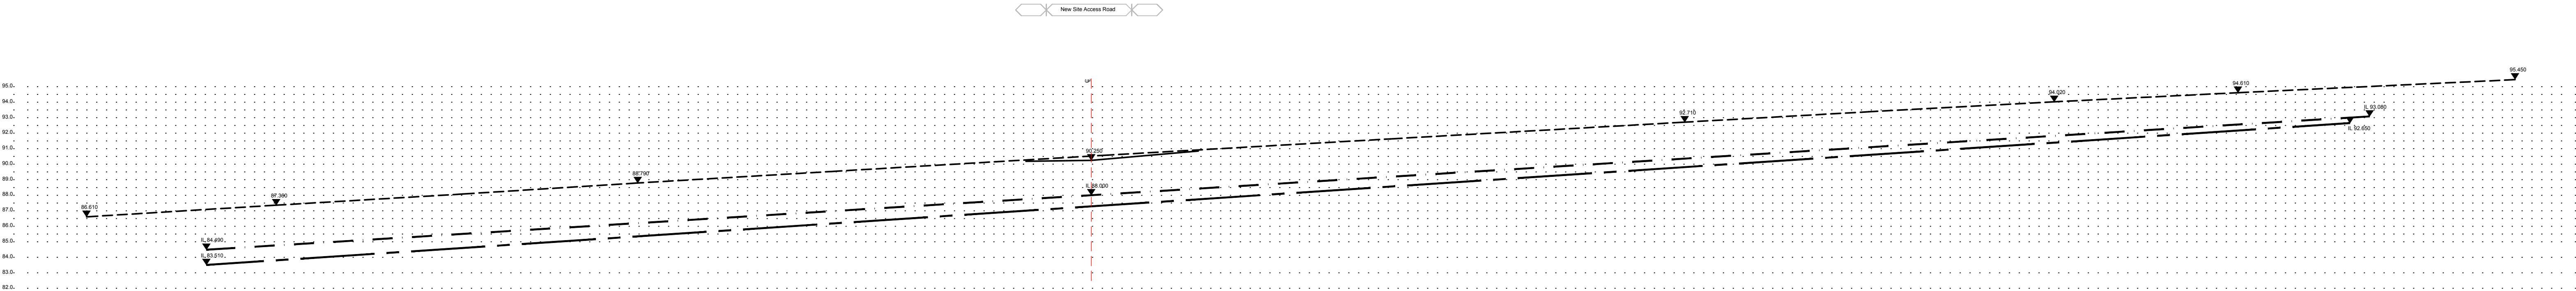

Burton Road Highway Centreline Section



Key not to scale
1:200 SCALE BAR
0 5 10 20 Metres

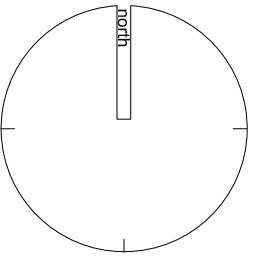

drawing status
approval
construction
preliminary
record
information
comment
tender

Scale 1:200 @ a1

Date July 2011

Drawn/Checked SH/DRD

Dwg No 2121.050.195

Site Sections

Sheet 2

Burton Road, Barnsley

Yorkshire Housing

