


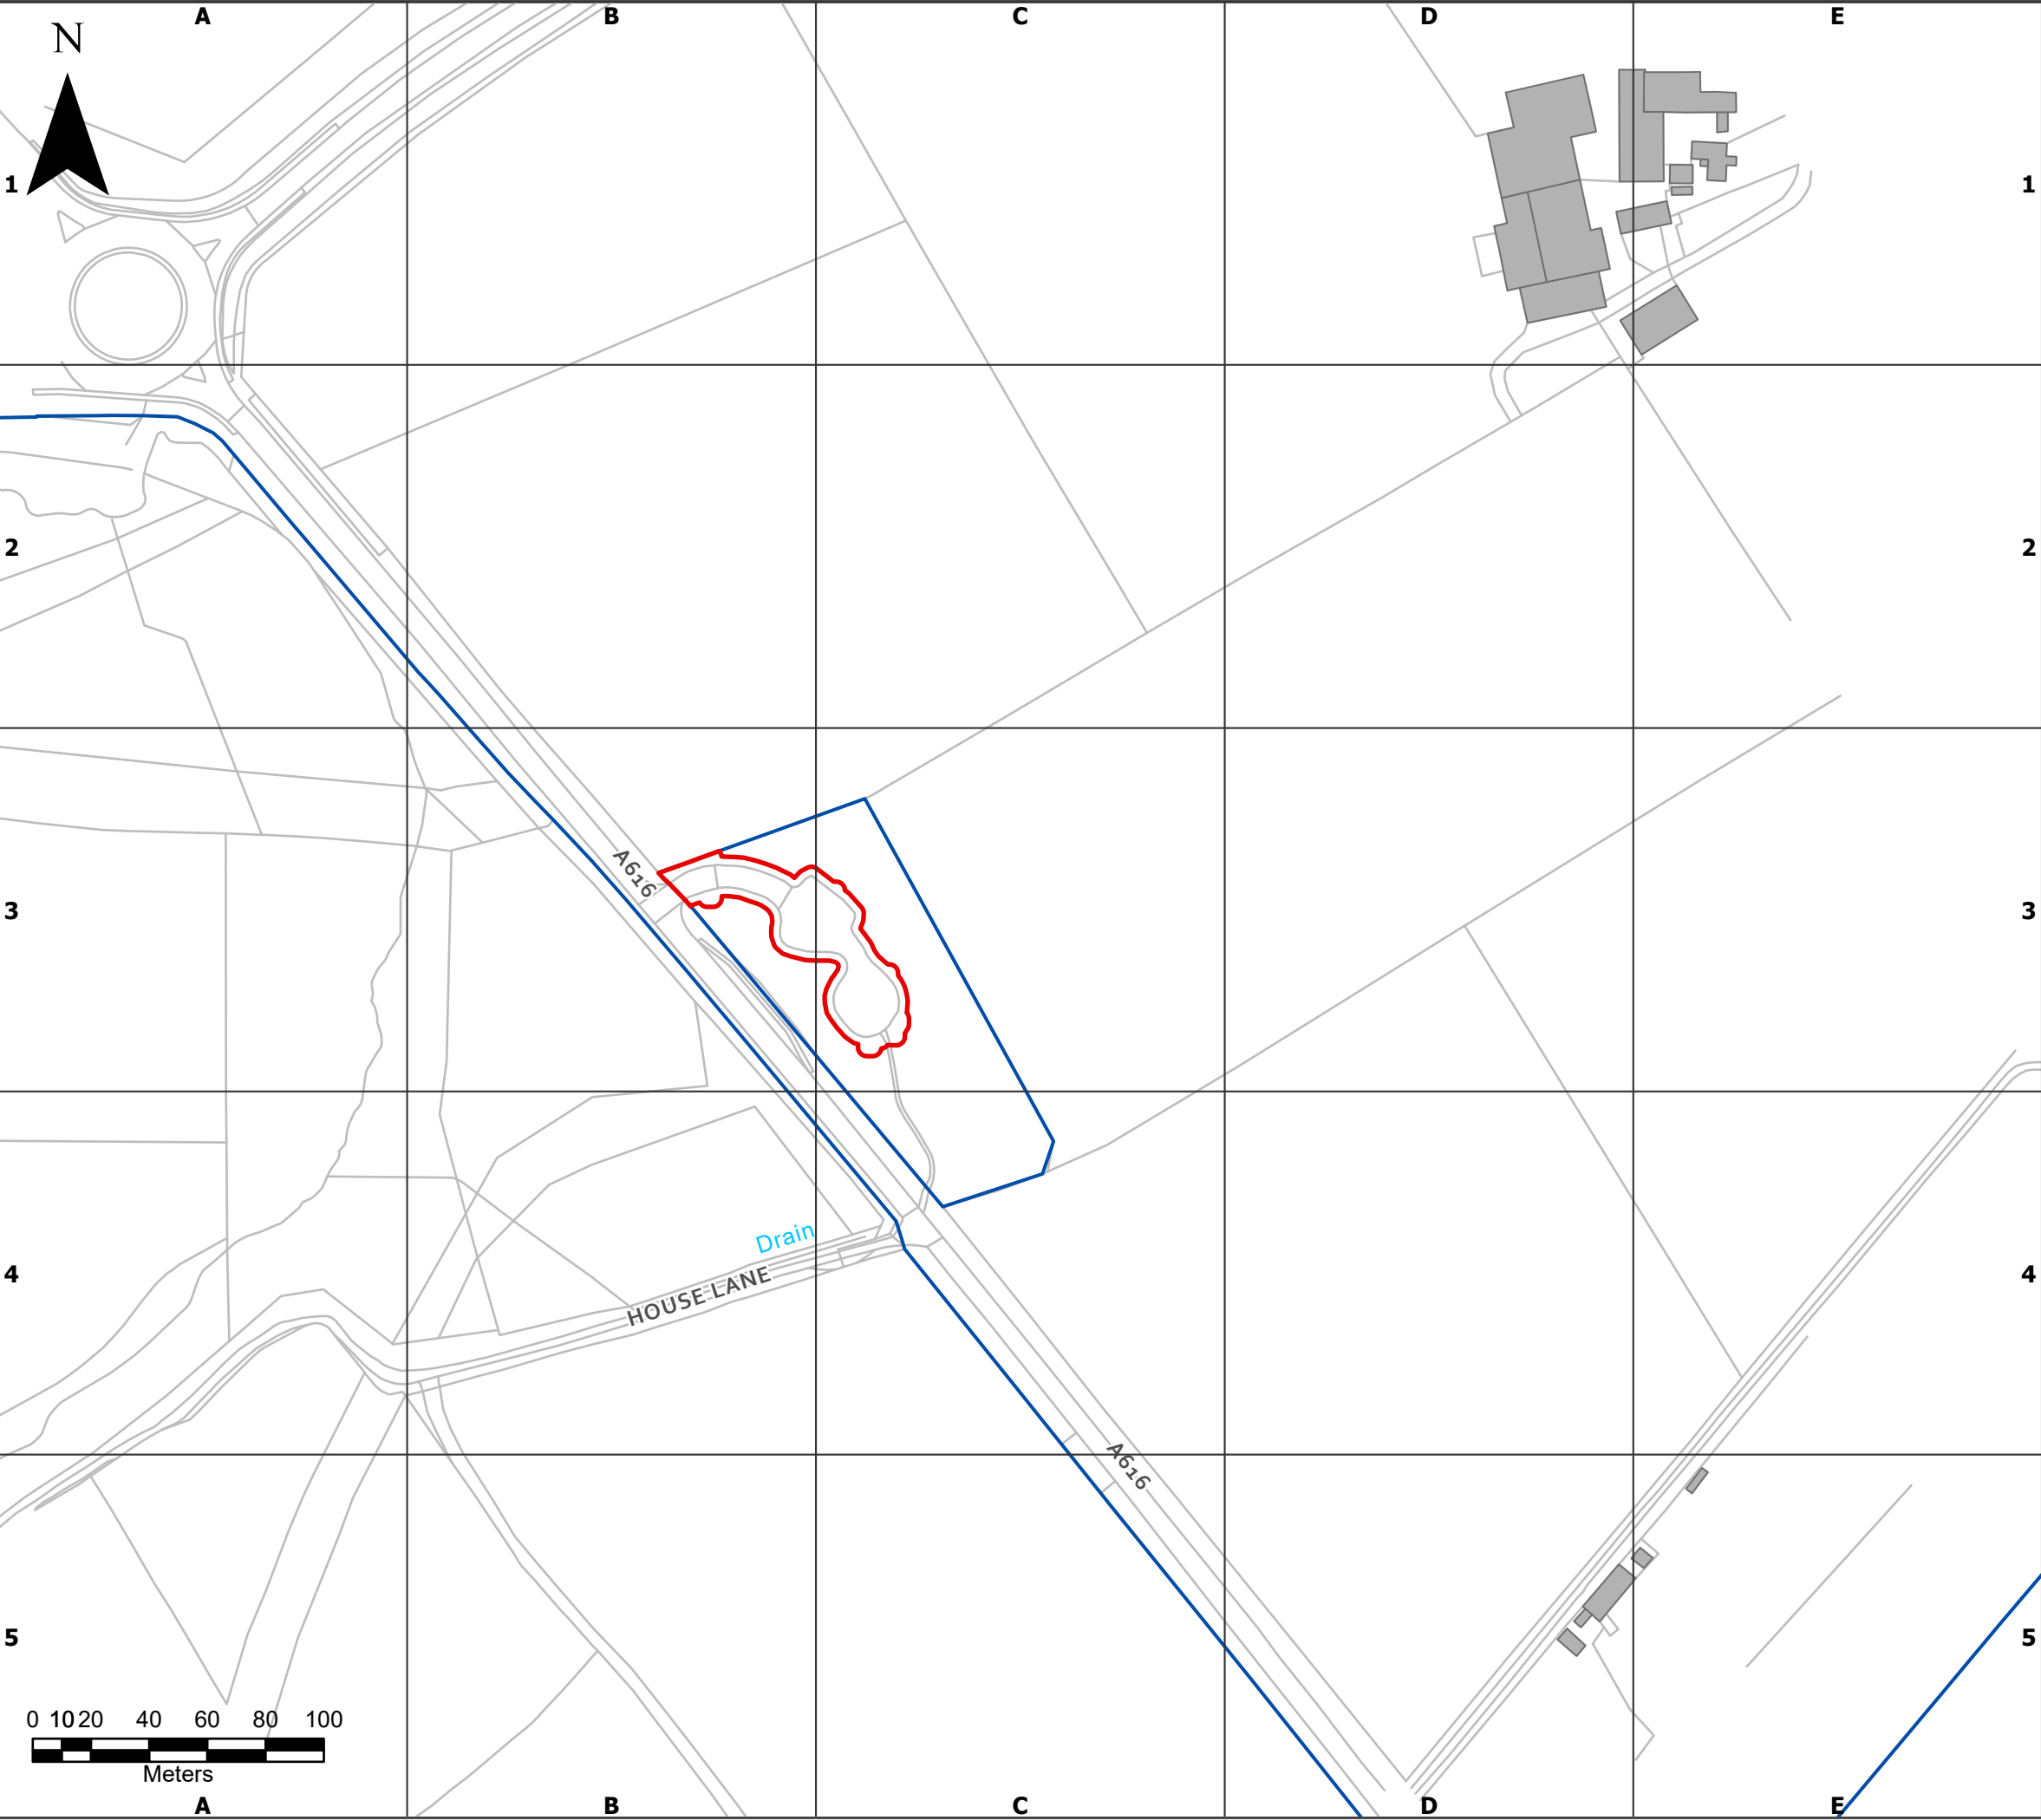

Information Classification:
SUITABLE FOR EXTERNAL REVIEW

Legend

Application Boundary

Other land in the Applicant's control but not required for the proposed development

This map is reproduced from Ordnance Survey material with the permission of Ordnance Survey on behalf of the Controller of Her Majesty's Stationery Office
© Crown copyright and database rights 2022
Ordnance Survey 0100031673

Drawing Status:

SUITABLE FOR EXTERNAL REVIEW & COMMENT

CLIENT:

YorkshireWater

PROJECT:

Site Location Plan – Langsett Flouch

SCALE @ A3:
1:2,250

CHECKED:
GC

APPROVED:
CF

PROJECT No:
70095587

DESIGNED:
TH

DRAWN:
TH

DATE:
17-06-2022

DRAWING No:
70088027-YORKSHIREWATER-003

REV:
P01

© WSP UK Ltd