



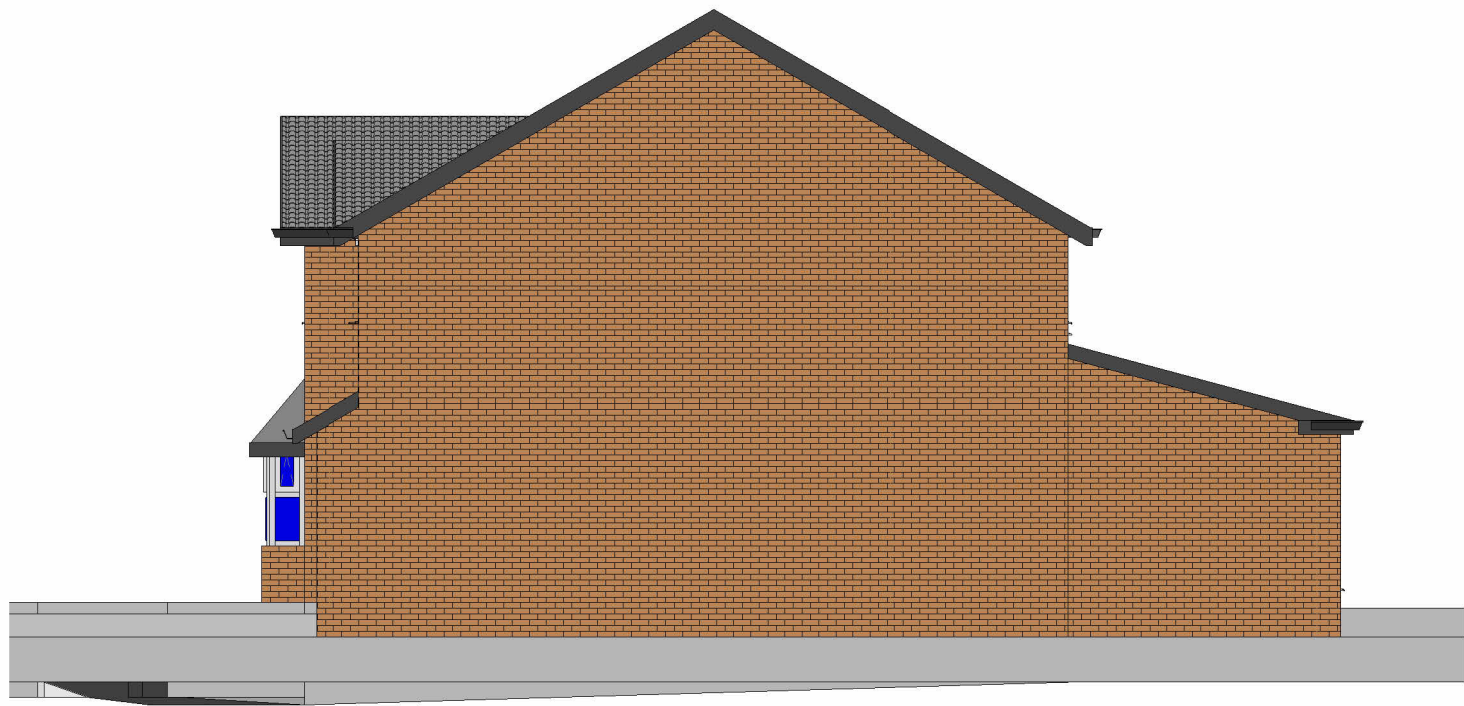

1 North Proposed
1 : 100




2 East Proposed
1 : 100

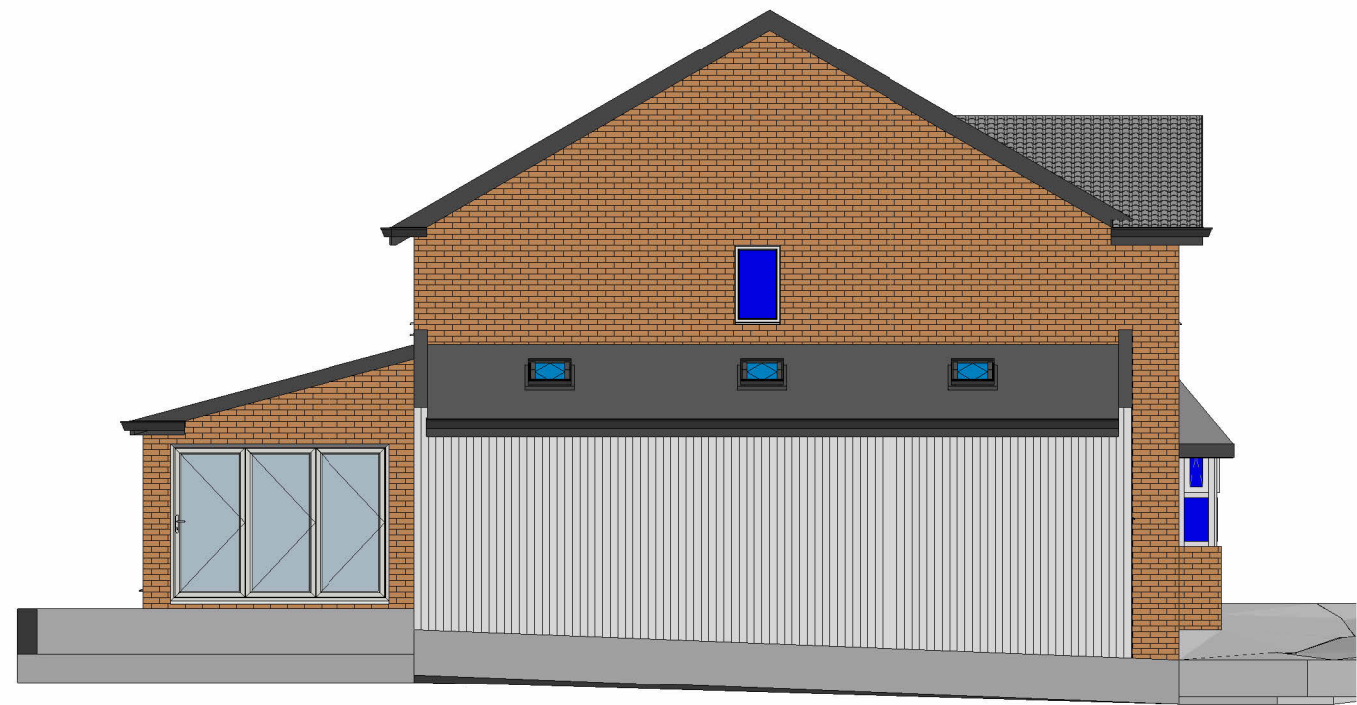

3 South Proposed
1 : 100



4 West Proposed
1 : 100

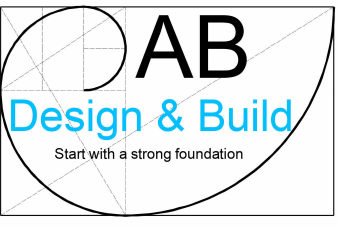

66 Low
Grange Rd
Thurnscoe
Rotherham
S Yorkshire
S63 0LE

Mob:- 07966 488928
email:- info@abdesignandbuild.co.uk
Web:- www.abdesignandbuild.co.uk

Revision Schedule		
Revision Number	Revision Description	Revision Date

Project
Side Extension
4 Briery Meadows
Hemmingfield
Barnsley
S73 0QW

Drawing
Proposed Elevations

Drawn By Stuart Allen	Date 26-02-24
--------------------------	------------------

Scale @ A2 Size

Drawing Number ABPA2024CCR-Ryan A103	Rev
--	-----