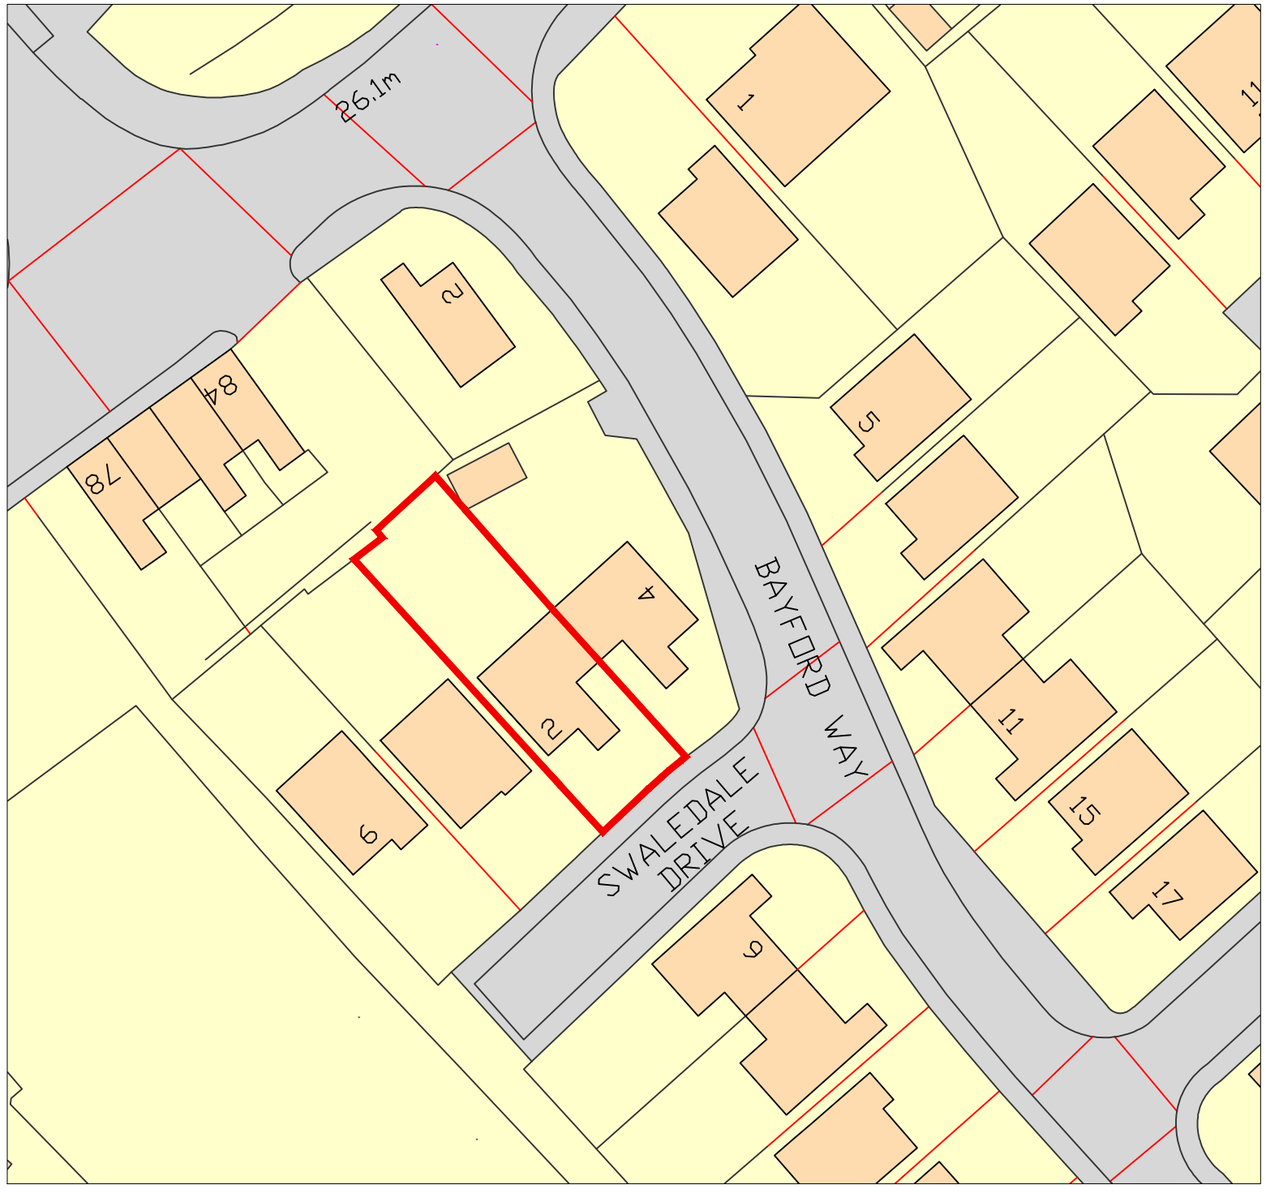


Revision :

Scale : 1:500 @ A3

Date : 15/06/13

Drawn by : SB

Project :
Proposed Extension at 2 Swaledale Drive, Wombwell

Title :
Location Plan

Drg No : SD-W/03 Rev : -