


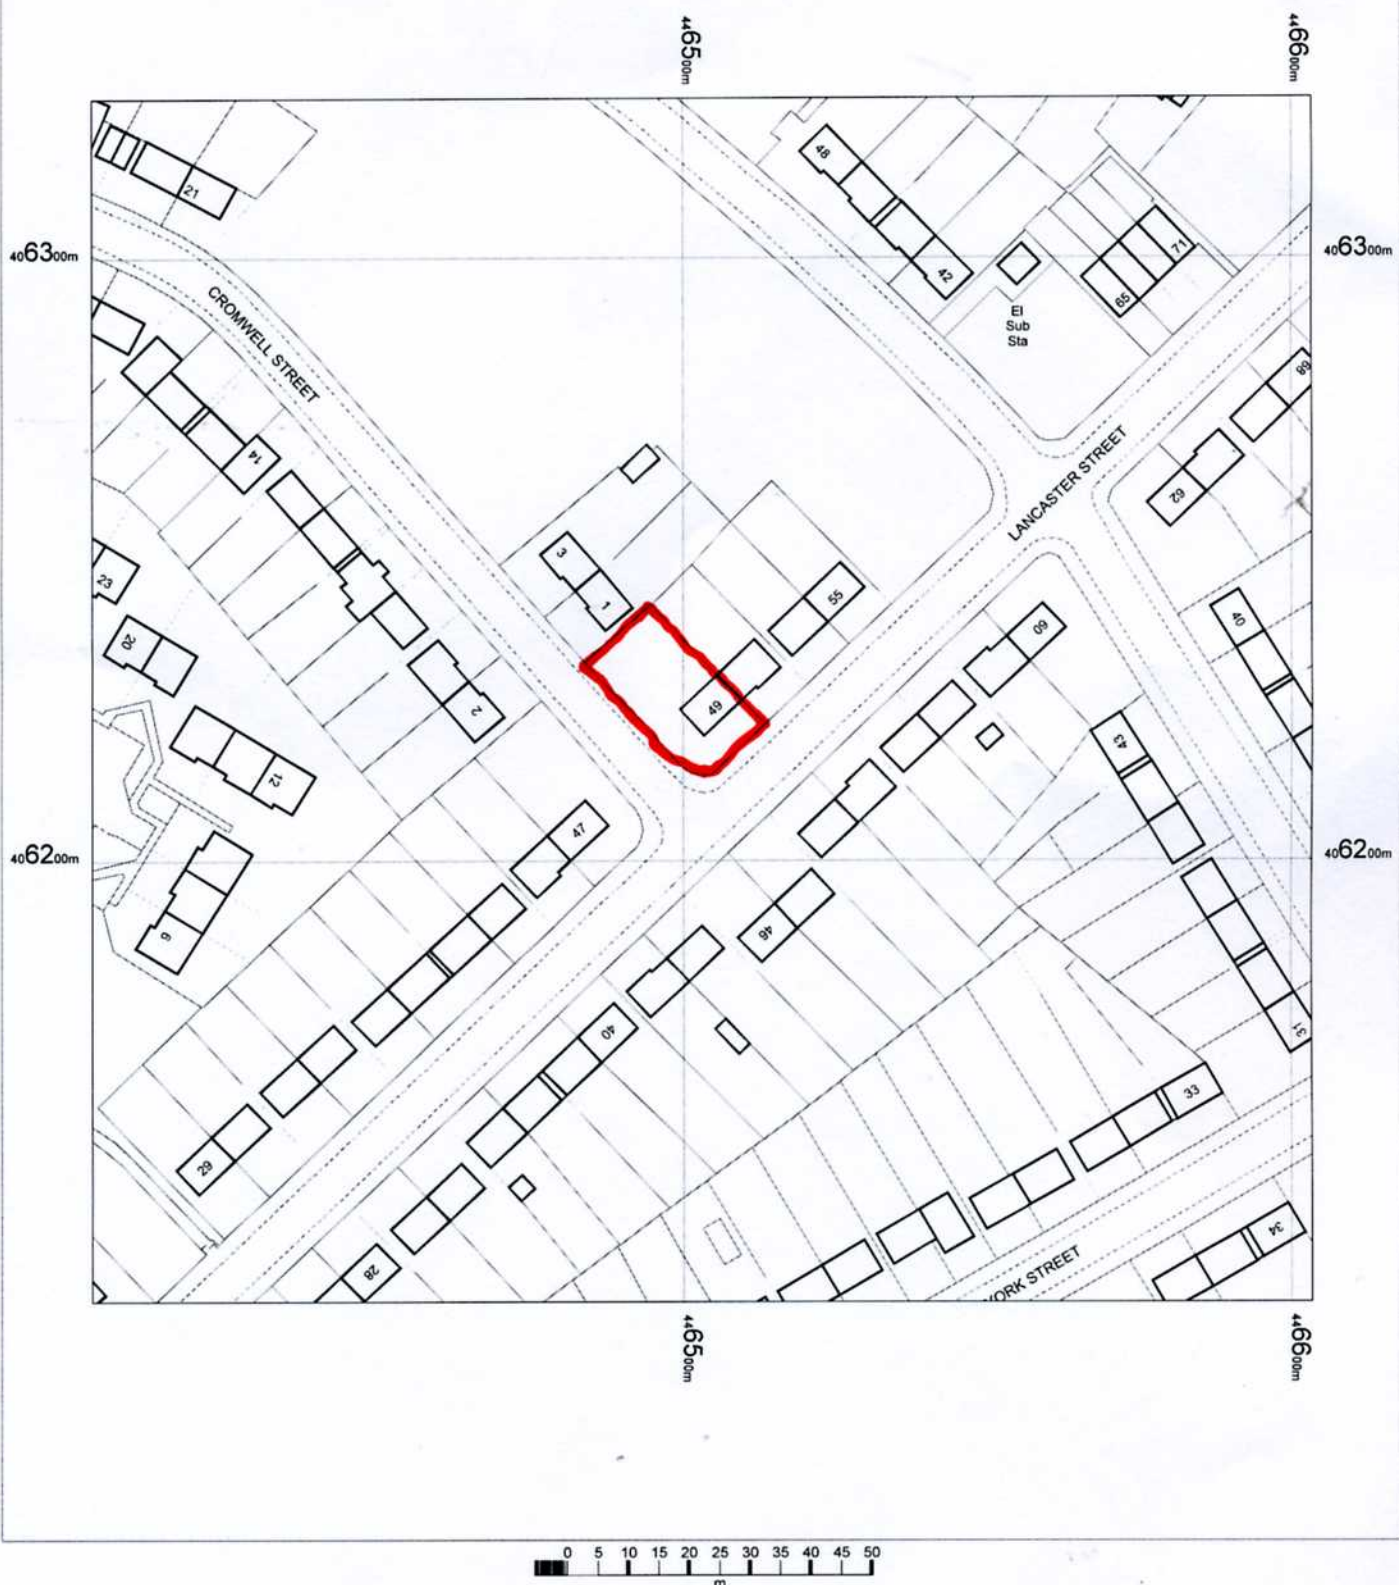

49 LANCASTER ST
THURNSCOE
ROTHERHAM
S63 0HN

OS Mastermap
16 November 2011, ID: BW1-00109582
maps.blackwell.co.uk
1:1250 scale print at A4, Centre: 446503 E, 406227 N
©Crown Copyright. Licence no. 100041040



BLACKWELL'S
www.blackwellmapping.co.uk
TEL: 0114 268 7658
maps.sheffield@blackwell.co.uk