



01 Section A - Thru' Access Road

1:100

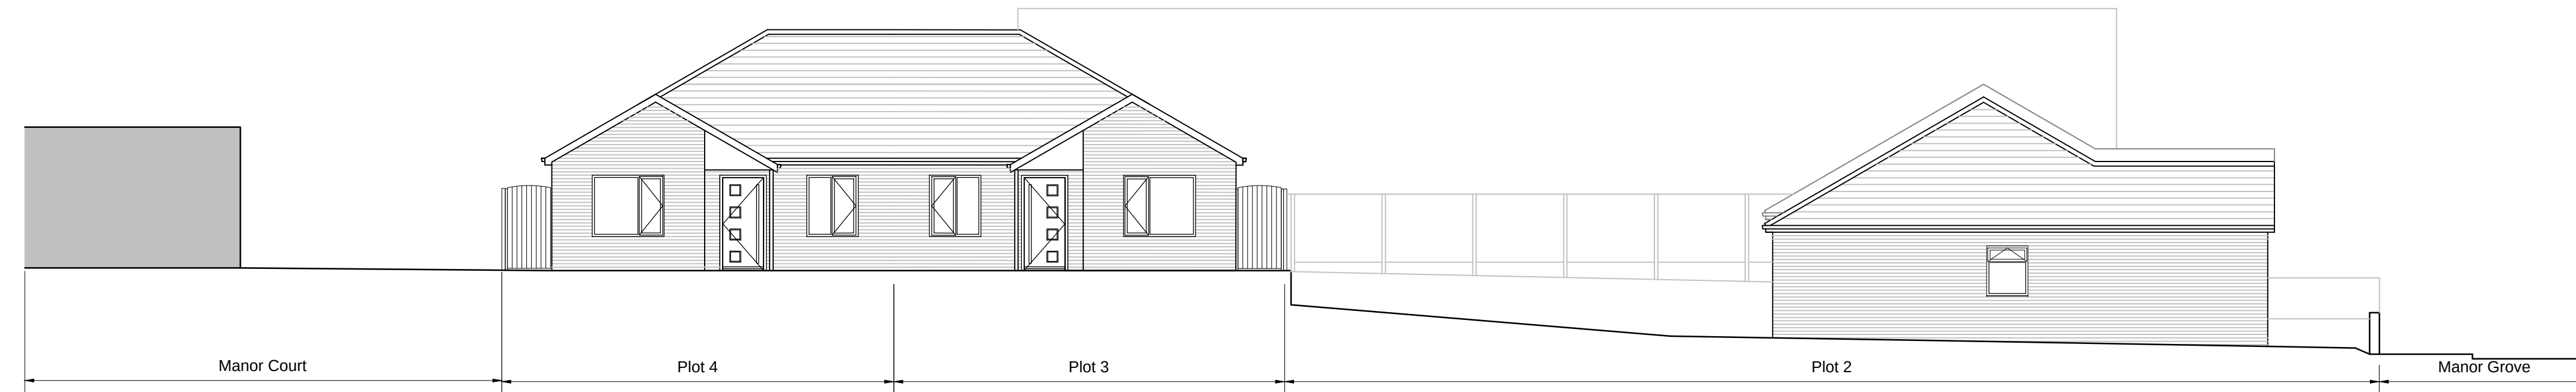


02 Section B - Section Thru' Plots 2, 4 & 5

1:100

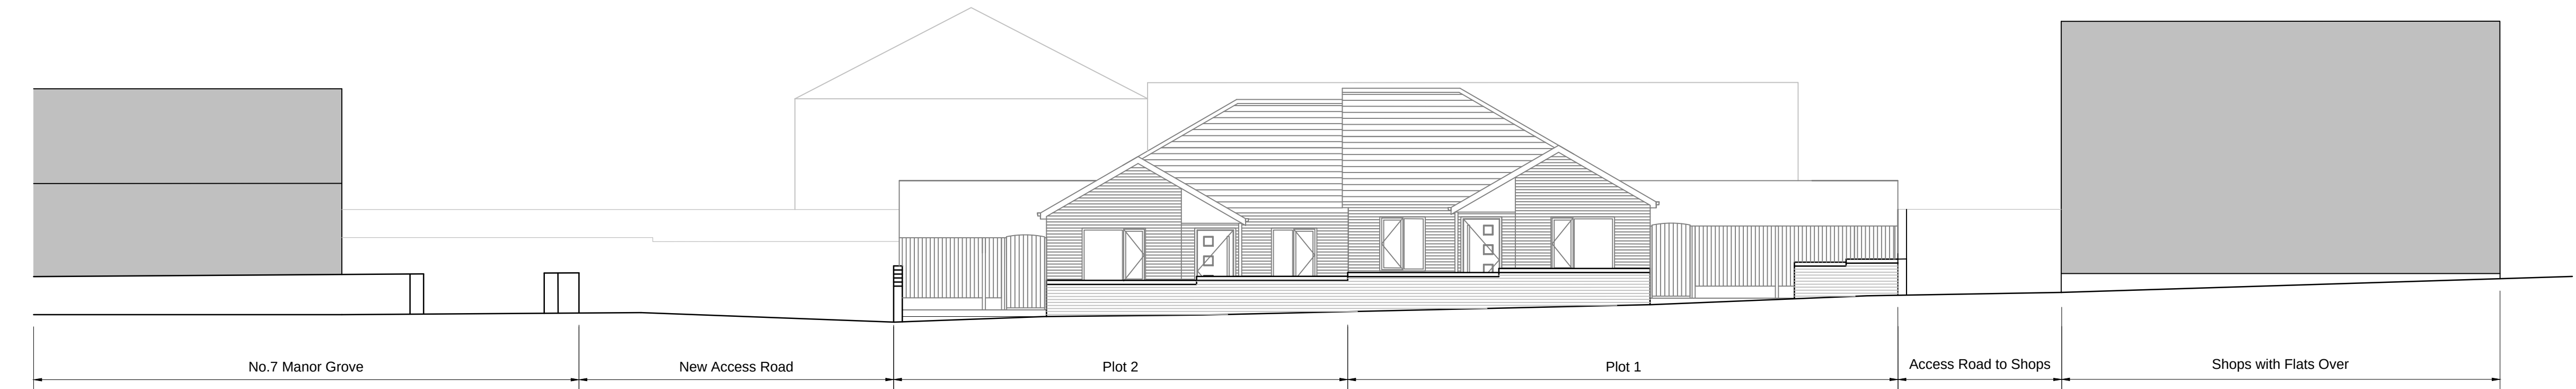


03 Section C - Section Thru' Manor Grove

1:100

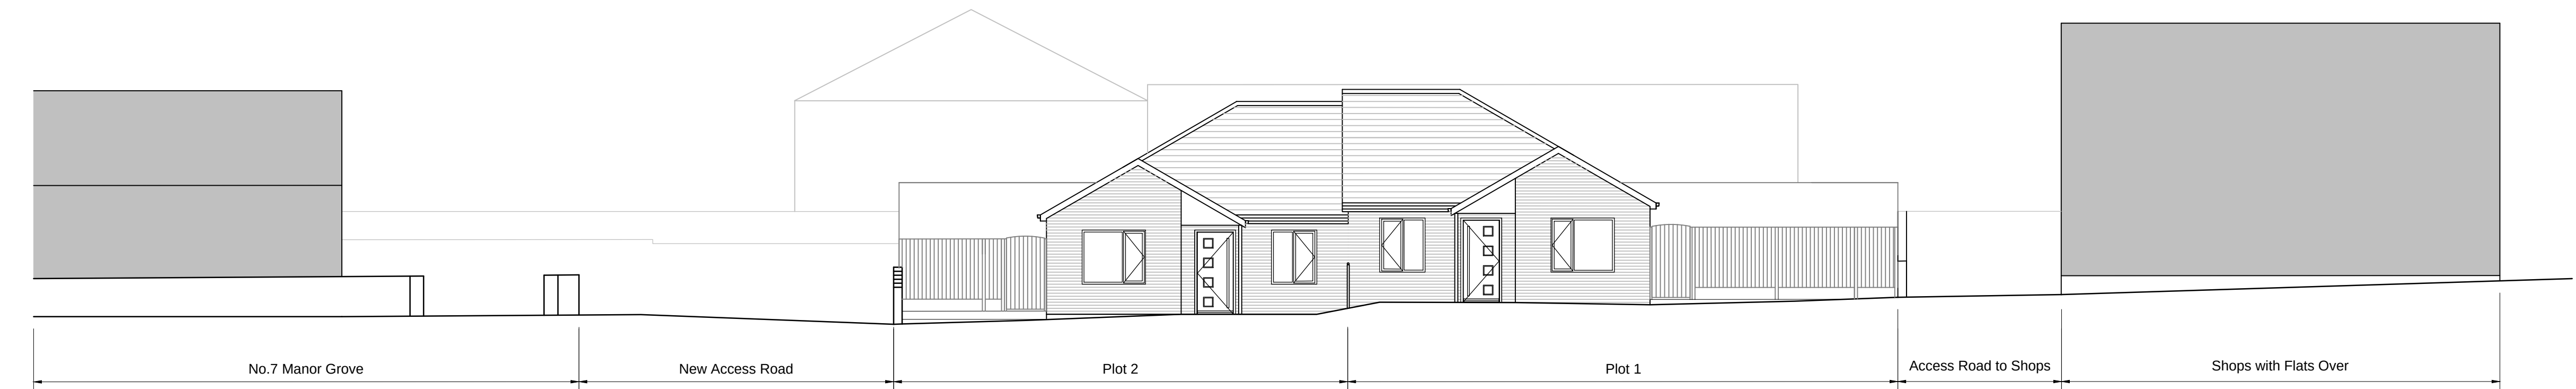

04 Section D - Section Thru' Plots 1 & 2

1:100

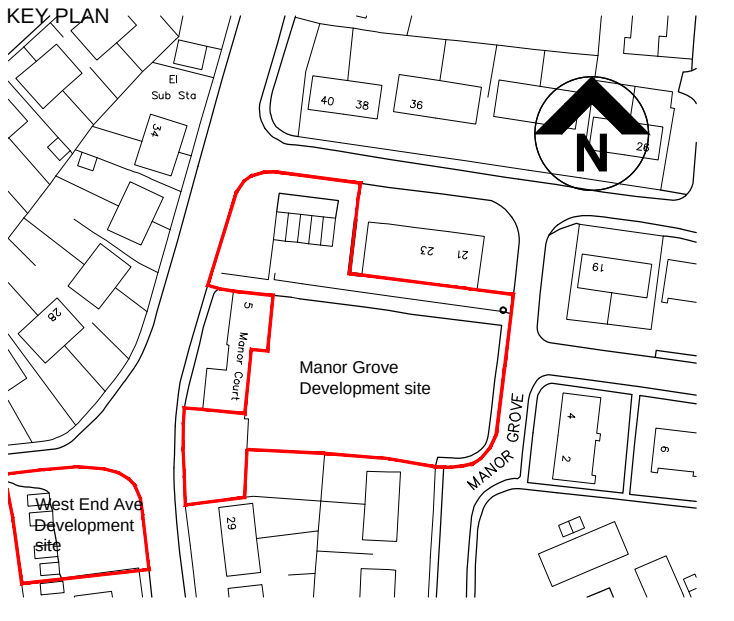

Notes:

										THIS DRAWING IS PRODUCED FOR USE IN THIS PROJECT ONLY AND MAY NOT BE USED FOR ANY OTHER PURPOSE. NPS PROPERTY CONSULTANTS LTD ACCEPT NO LIABILITY FOR THE USE OF THIS DRAWING OTHER THAN THE PURPOSE FOR WHICH IT WAS INTENDED IN CONNECTION WITH THIS PROJECT AS RECORDED IN THE PURPOSE FOR ISSUE AND FILE STATUS CODE.										RESPONSIBILITY IS NOT ACCEPTED FOR OTHERS SCALING DIRECTLY FROM THIS DRAWING. DO NOT SCALE FROM THIS DRAWING. USE WRITTEN DIMENSIONS ONLY.										CLIENT Berneslai Homes										PROJECT Royston Bungalow Development										 Gateway Plaza, Sackville St, Barnsley, South Yorkshire, S70 2RD, Tel: 01226 774606, Email: barnsley@nps.co.uk www.nps.co.uk NPS Barnsley Ltd										SCALES 1:100										DISCIPLINE ARCHITECT										PROJECT NUMBER 17-1-1283	
ISSUED FOR PLANNING.	DRAWING NUMBER NPS-XX-XX-DR-A-(00)-214										REV CODE P1	
P1										BST										13.10.17	

File Path: G:\Working Documentation - Projects\Design Folder\2017_P\Projects\07-17-1-1283 Meadow, Manor Grove & West End Ave\2_02_Drawing\1_0_Architect\04_Sheet\171283-NPS-XX-00-DR-A-214-Proposed\Section\ManorGrove-02-P1.dwg, Saved: 13 October 2017 16:00:21, By: HeidiHill - Gamma

Date Plotted: 17 October 2017 19:16:49

© COPYRIGHT NPS GROUP 2017