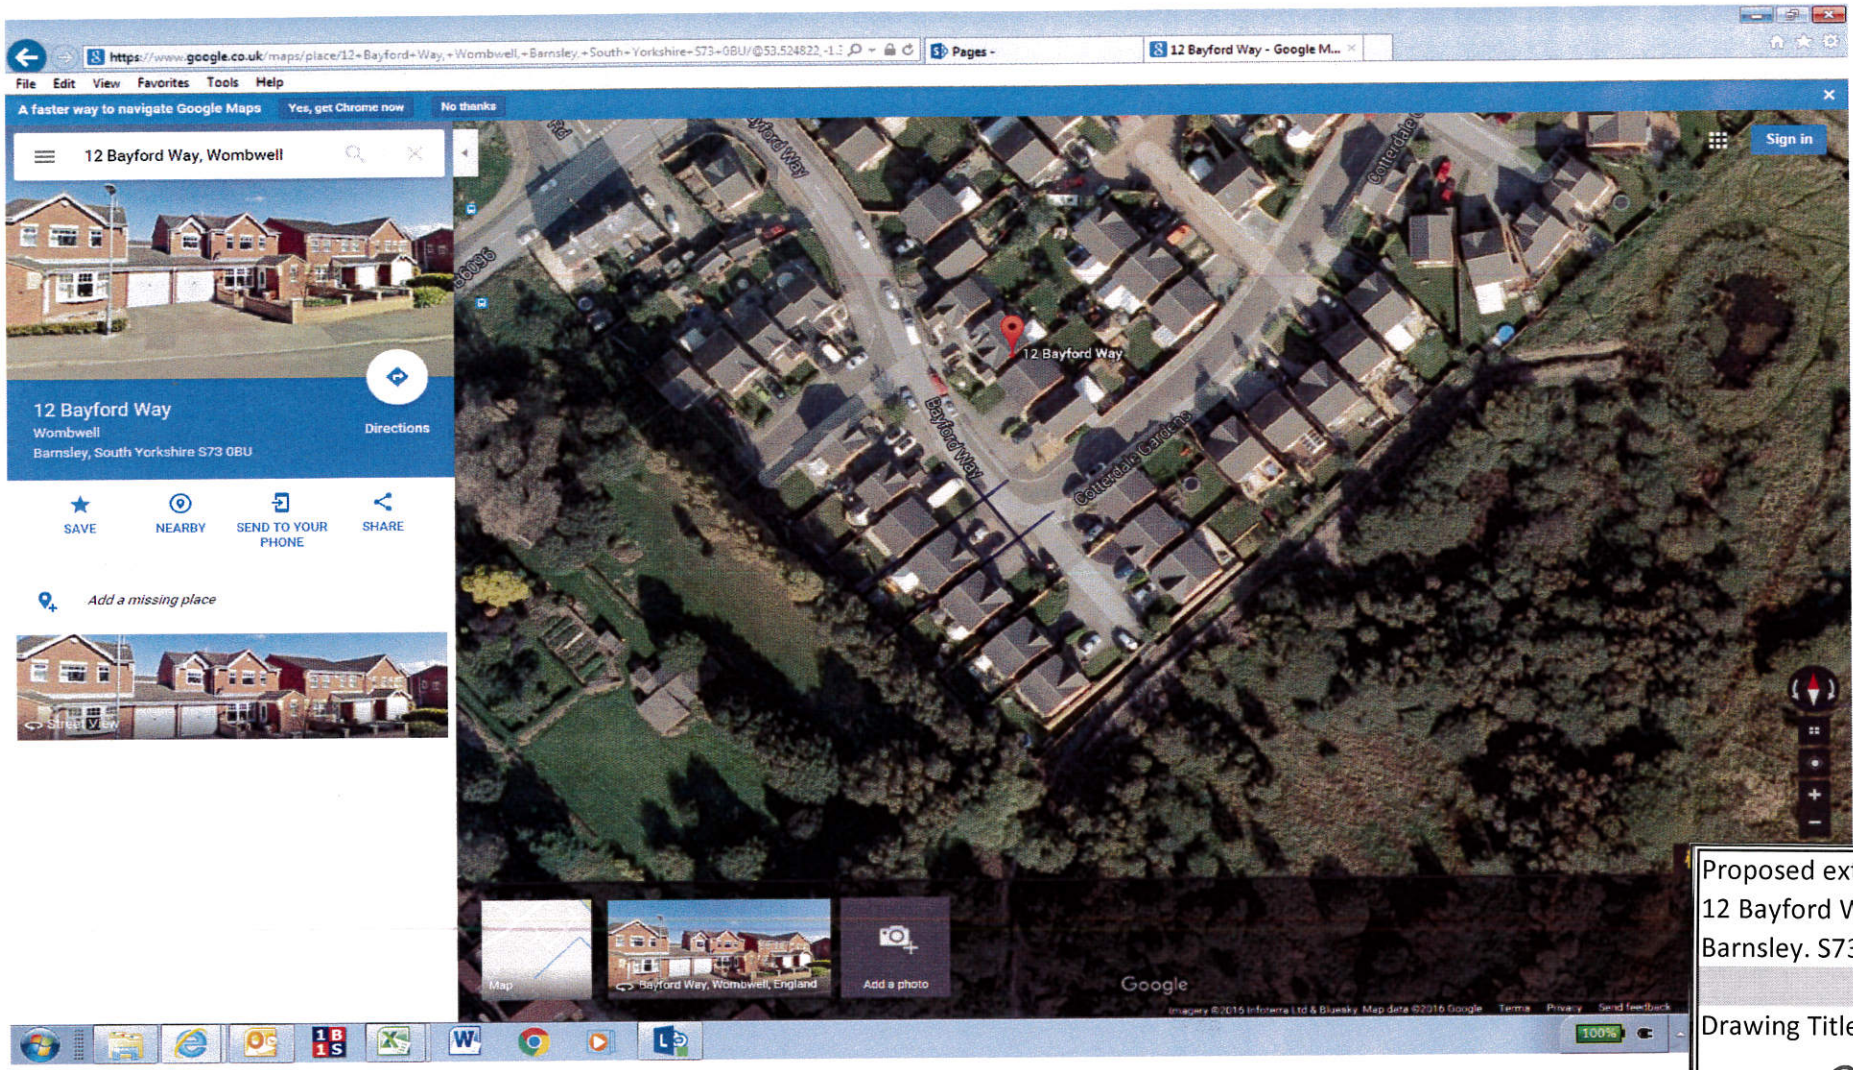


Proposed extention of:
12 Bayford Way, Wombwell,
Barnsley. S73 0BU

Drawing Title:

STIE PLAN

Scale: N/a

Date: MARCH '16