


Proposed Floor Layout - GF

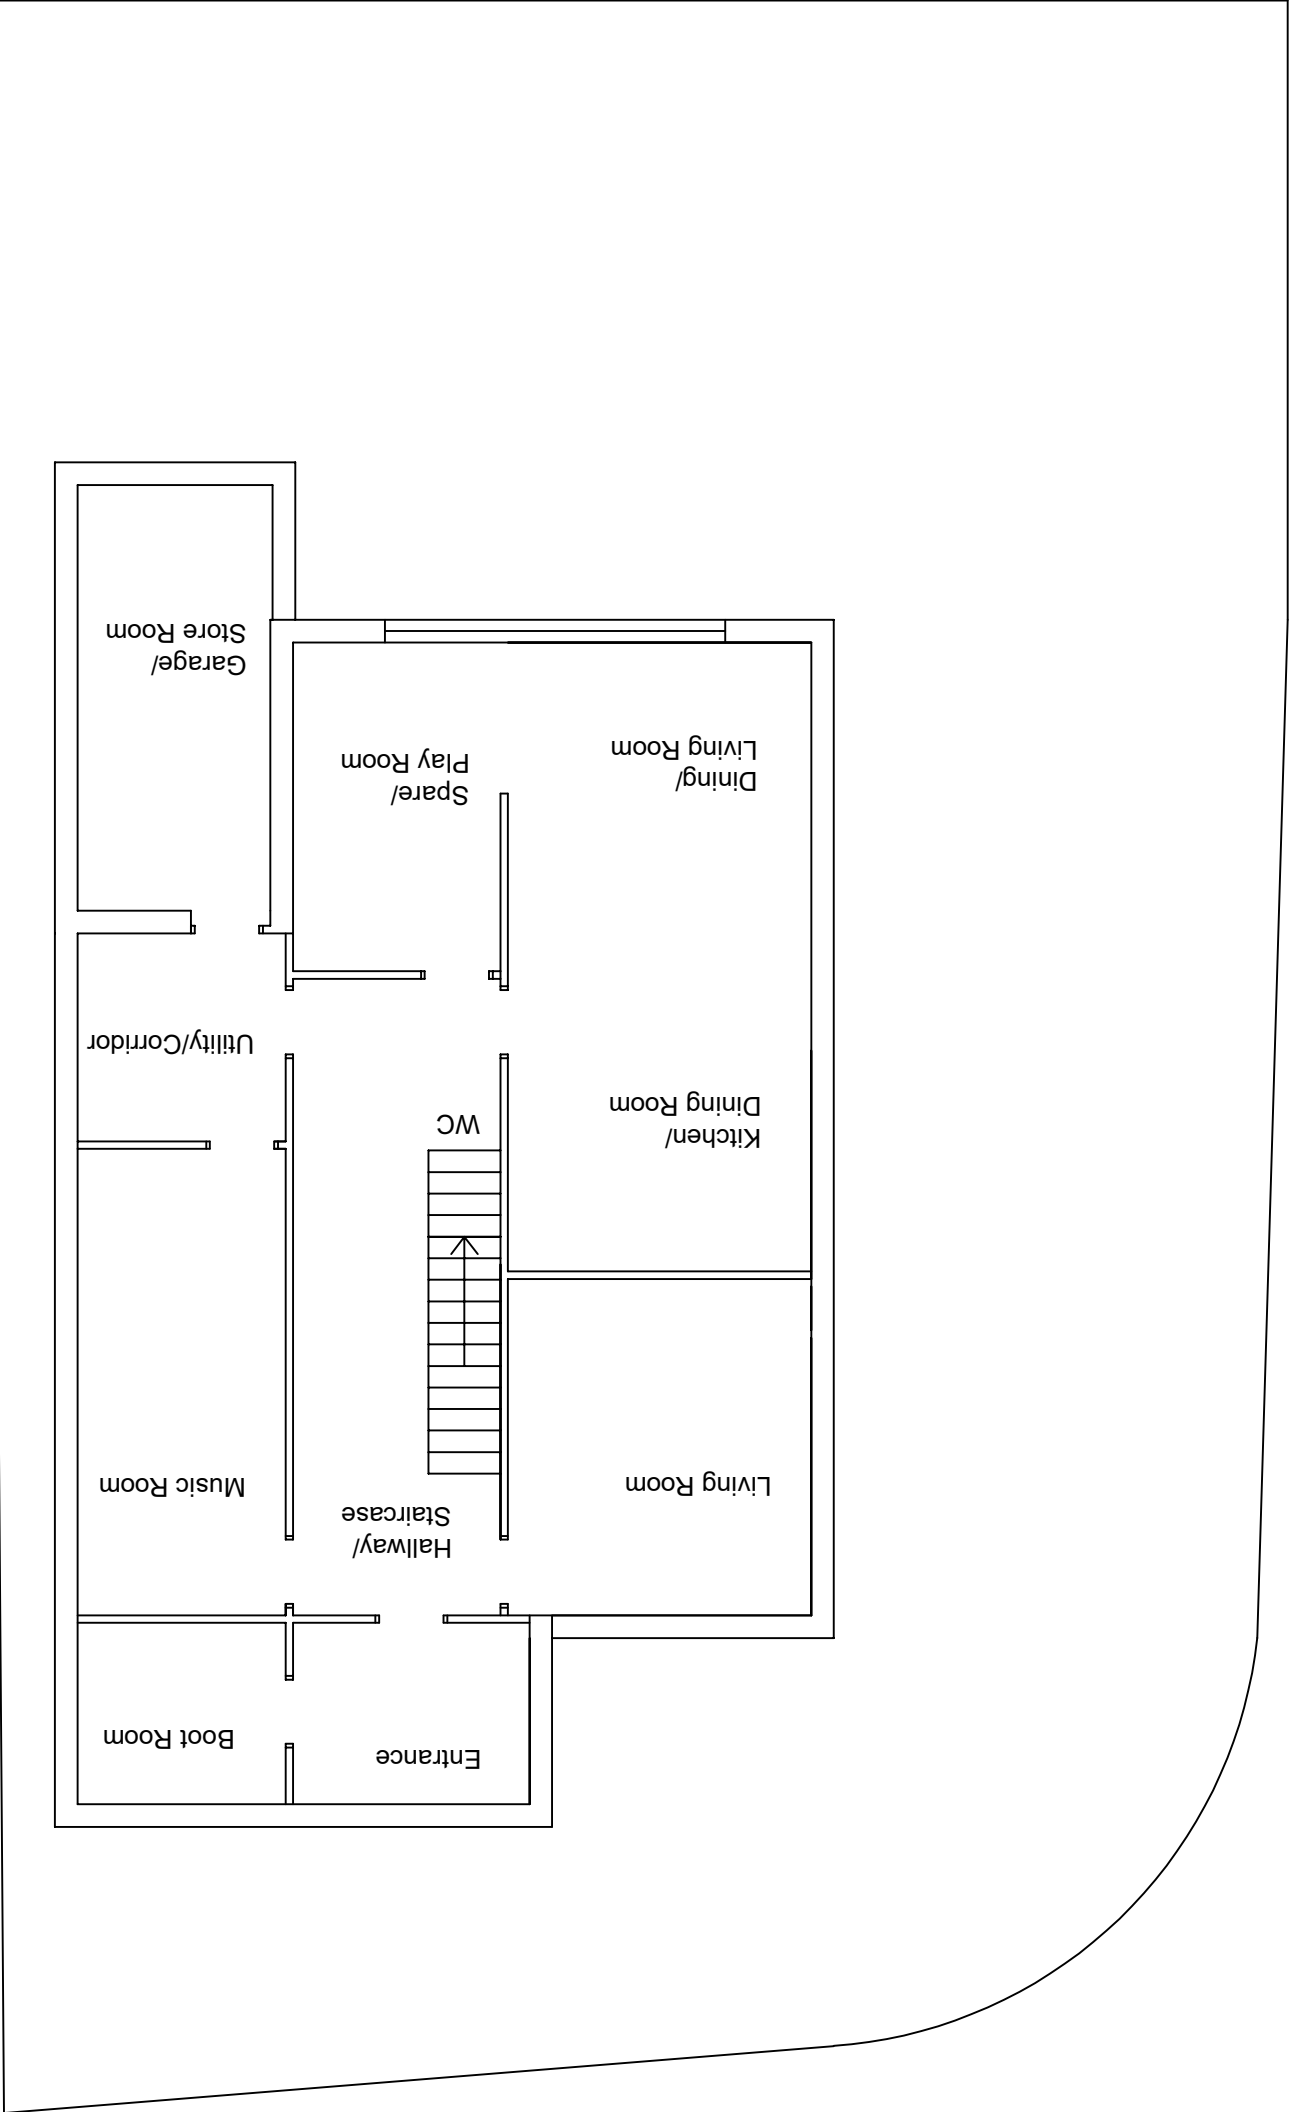

Client:
Barnsley, BMBC

Title:
3, St. Owens Drive

Scale - 1:100

Date; 28/10/2021

Drawn By;
RP

Version/Revision;
PGF-001

Contact info;
Tel; 03333444609
Email; mcrisp@3c-uk.com
lbramley@3c-uk.com
rpainter@3c-uk.com
Address; 3C Group UK

Penistone 1
Regents Court
St. Marys Street
Penistone
S36 6DT

