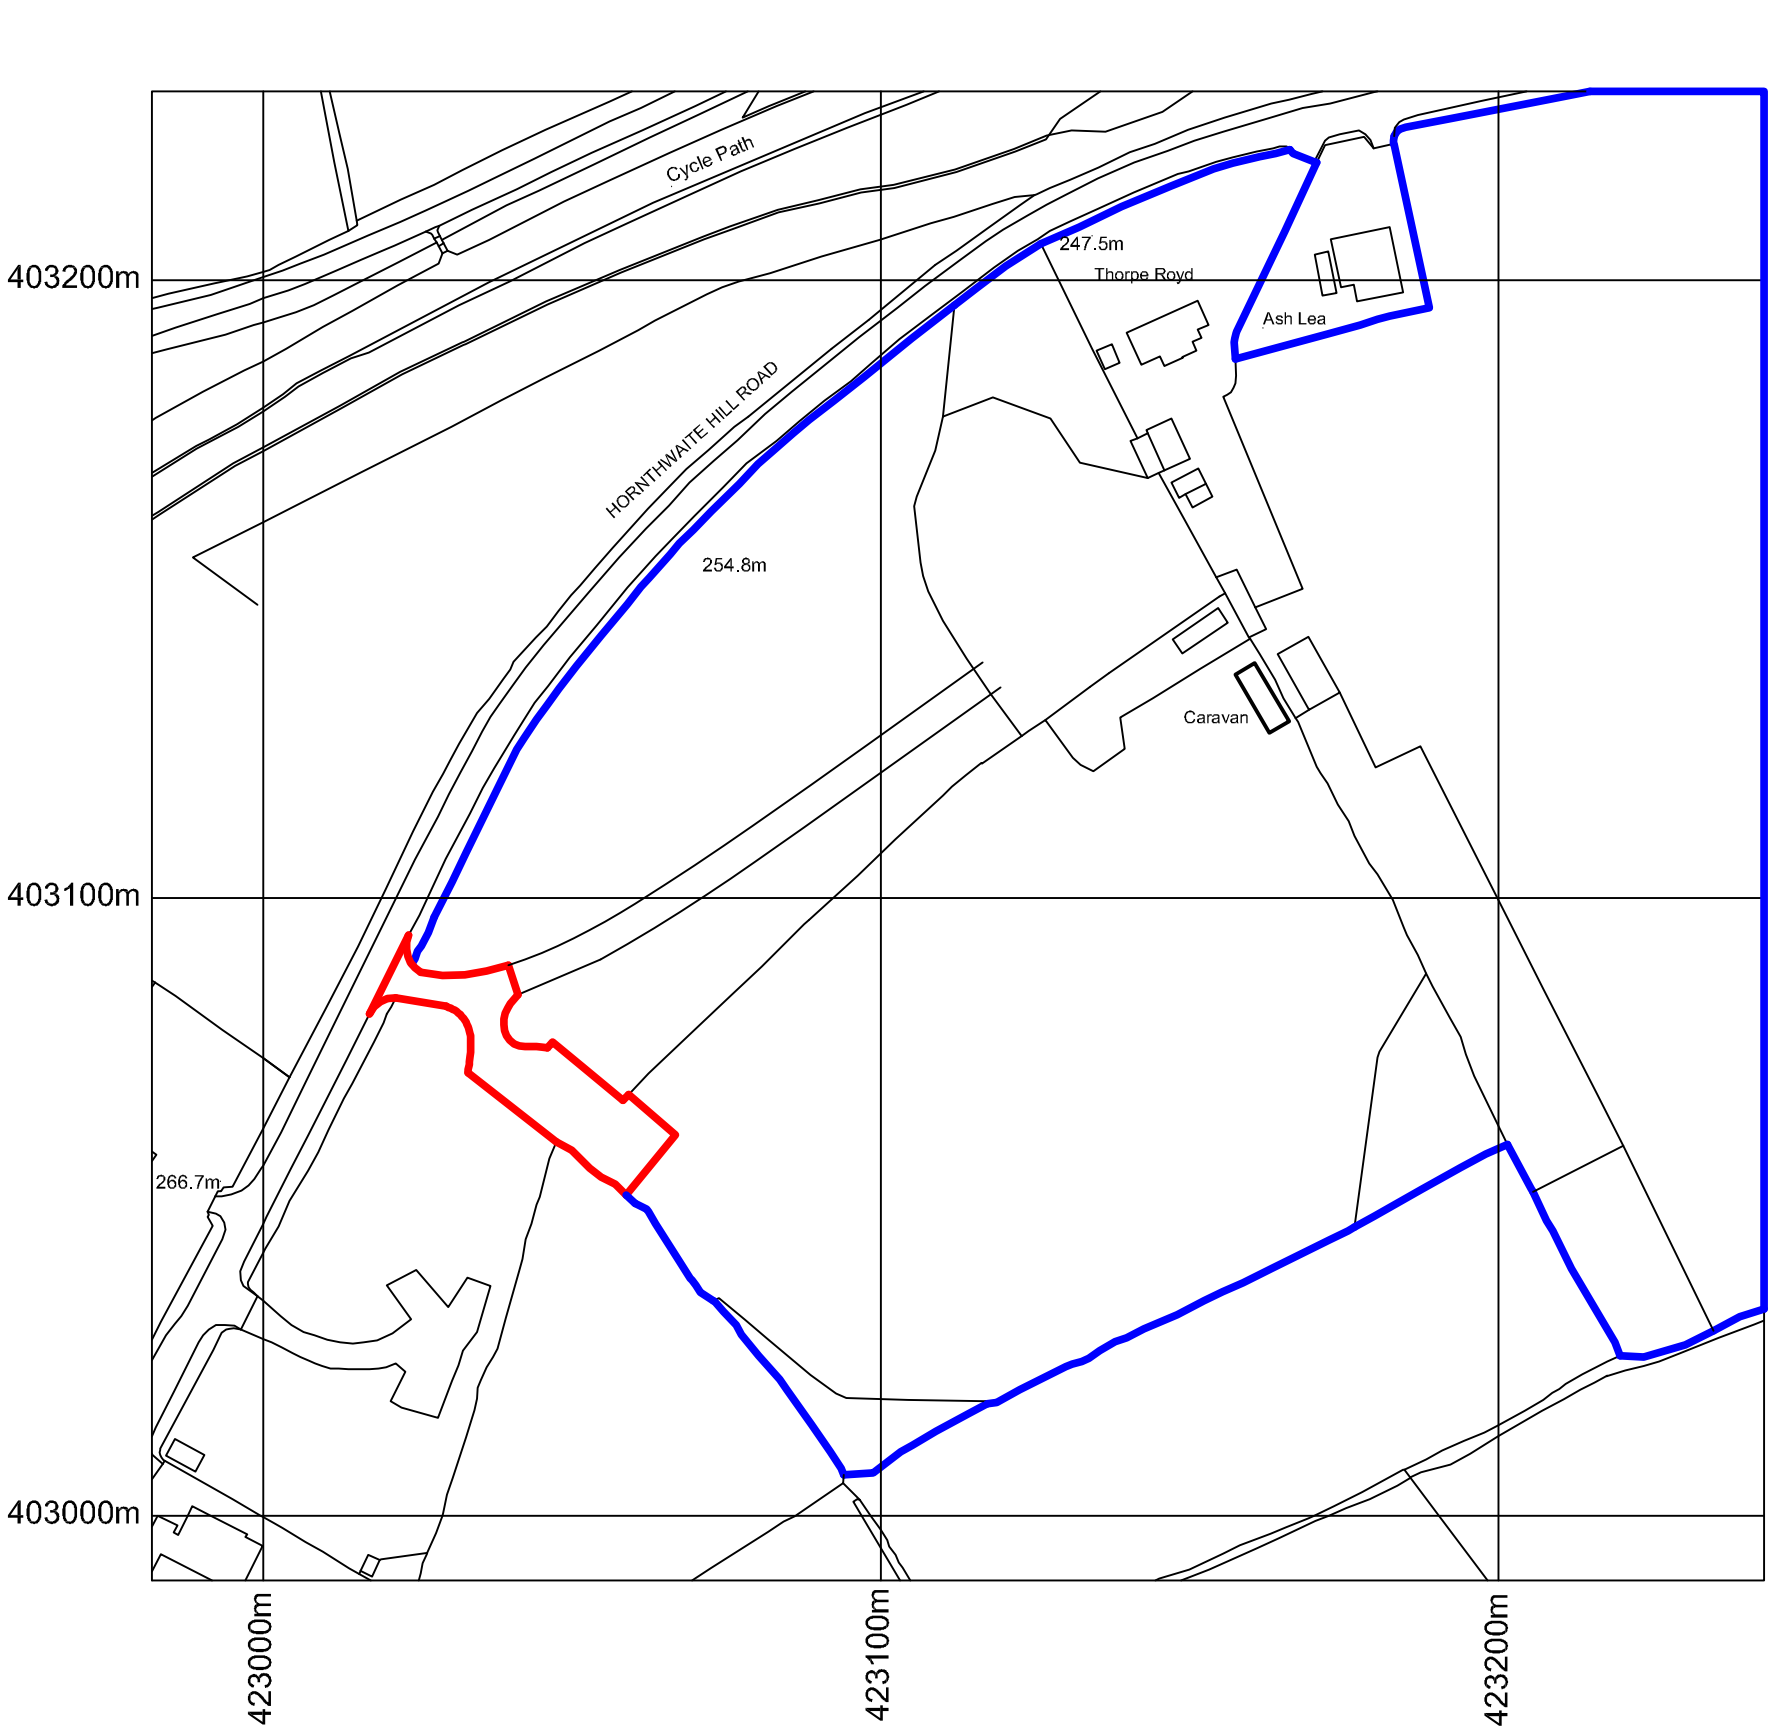


20 0 20 40 60 80 100

Metres

©Crown Copyright. All rights reserved. Licence no. 100041040

D			
C			
B			
A			
	Date	Description	By

REVISIONS

Baltic Timber Lodges

Client

ROBERT & PAT HARTLEY
MILL HOUSE ANIMAL SANCTUARY
HORNTHWAITE HILL ROAD
THURLSTONE
S36 9QL

Job Title

TRANSPORTABLE TIMBER LODGE AT MILL HOUSE ANIMAL SANCTUARY HORNTHWAITE HILL ROAD THURLSTONE

Scale	Date	Drawn by	Status
1:1250 @ A3	JULY 2012	BB	PLANNING

Dwg. title

LOCATION PLAN

Dwg. no.	Rev.
2059(P2)02	