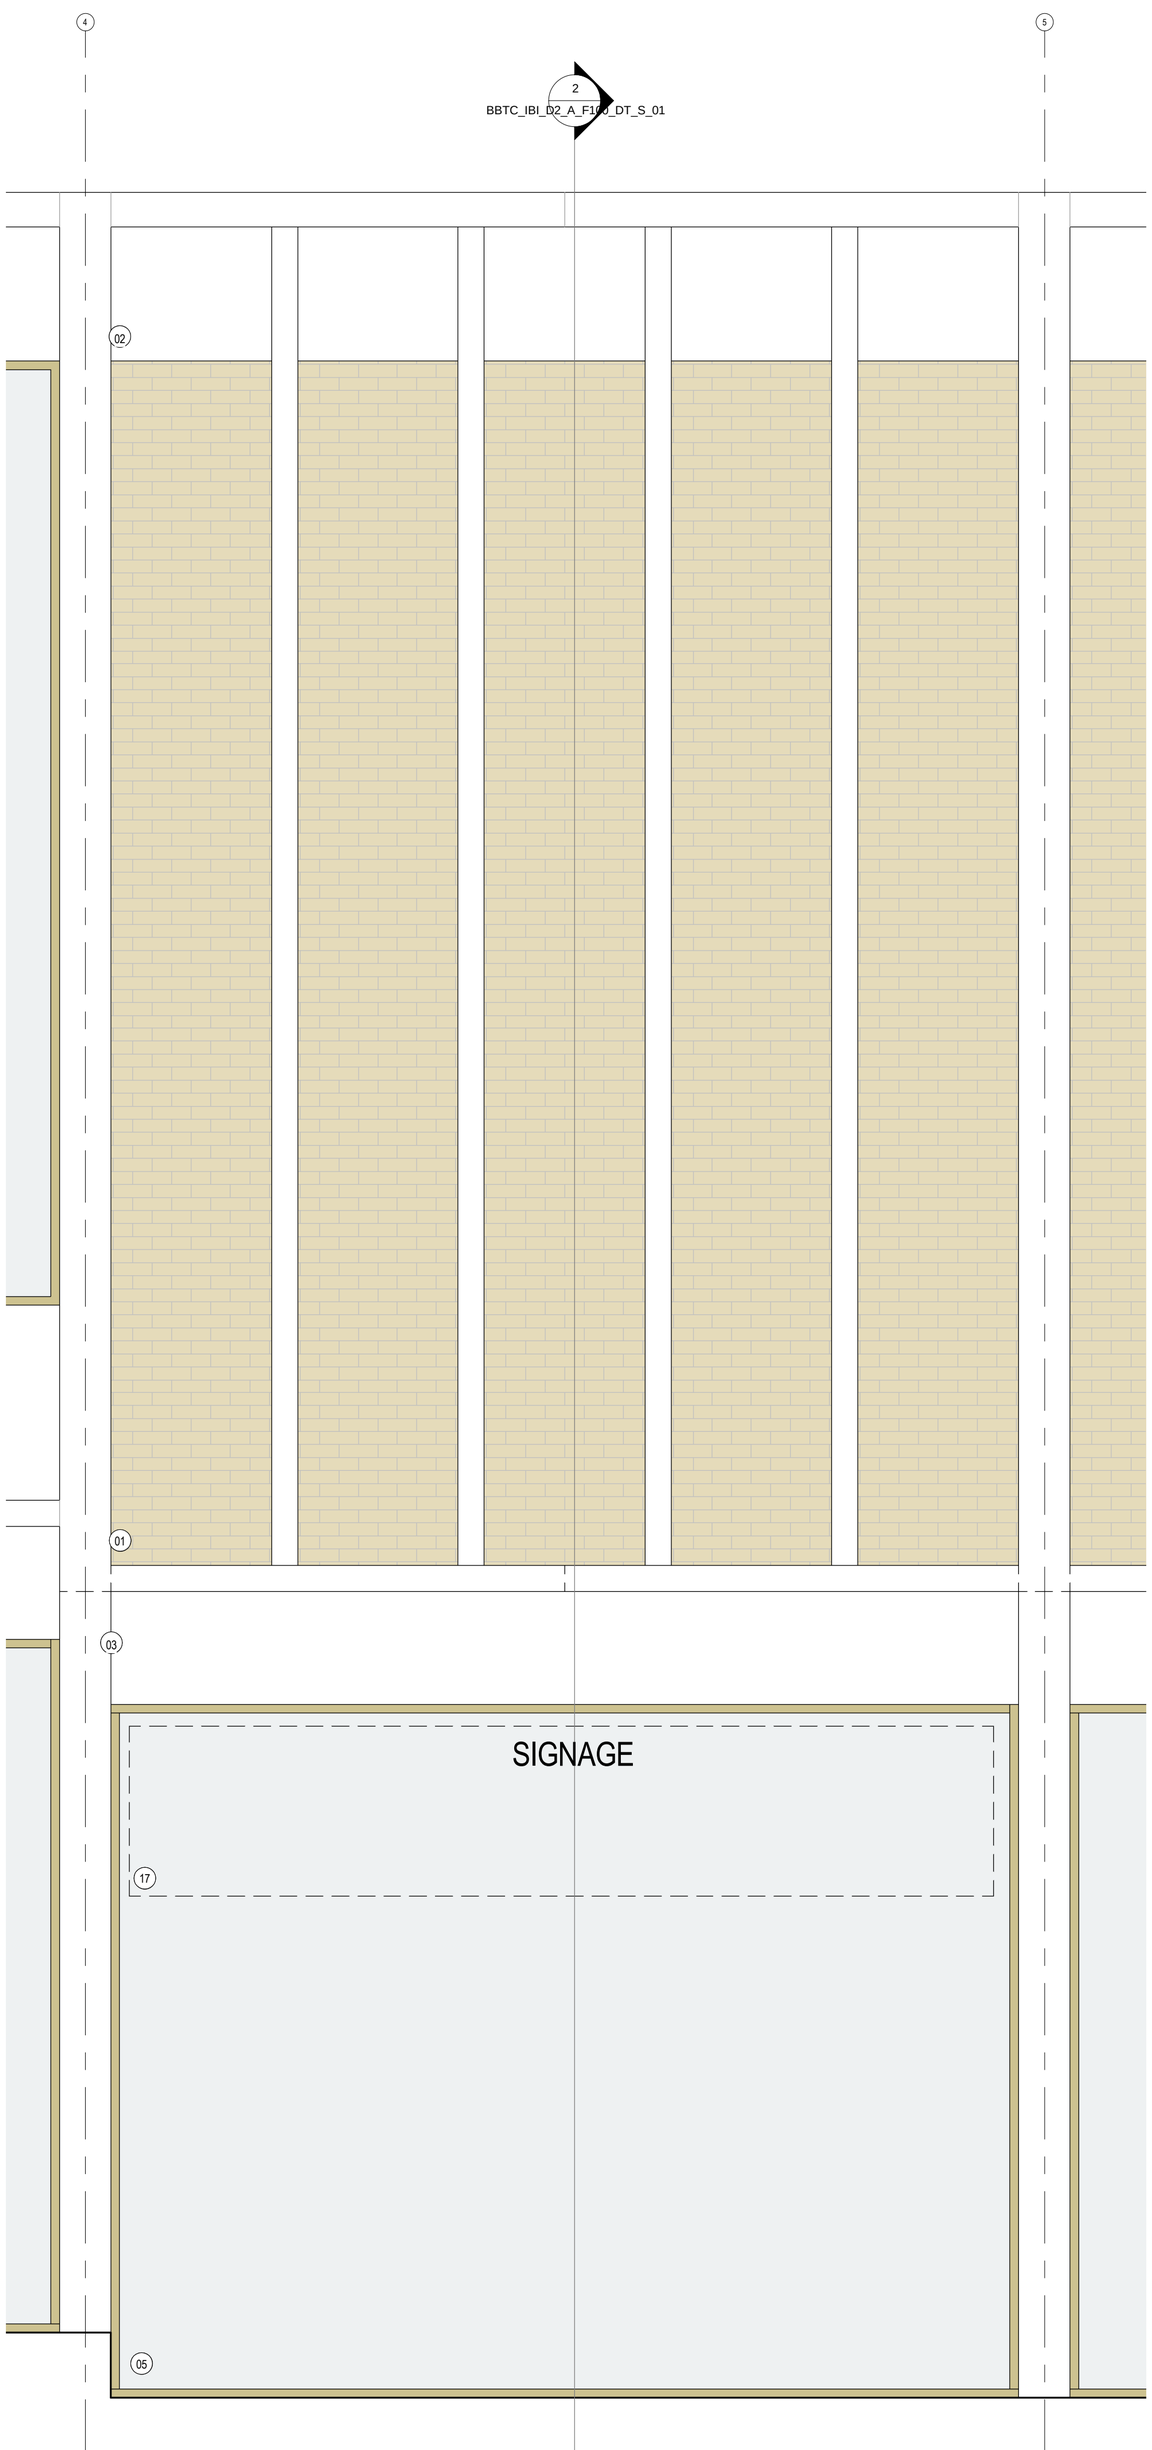

1 South Elevation - S-01

1 : 25

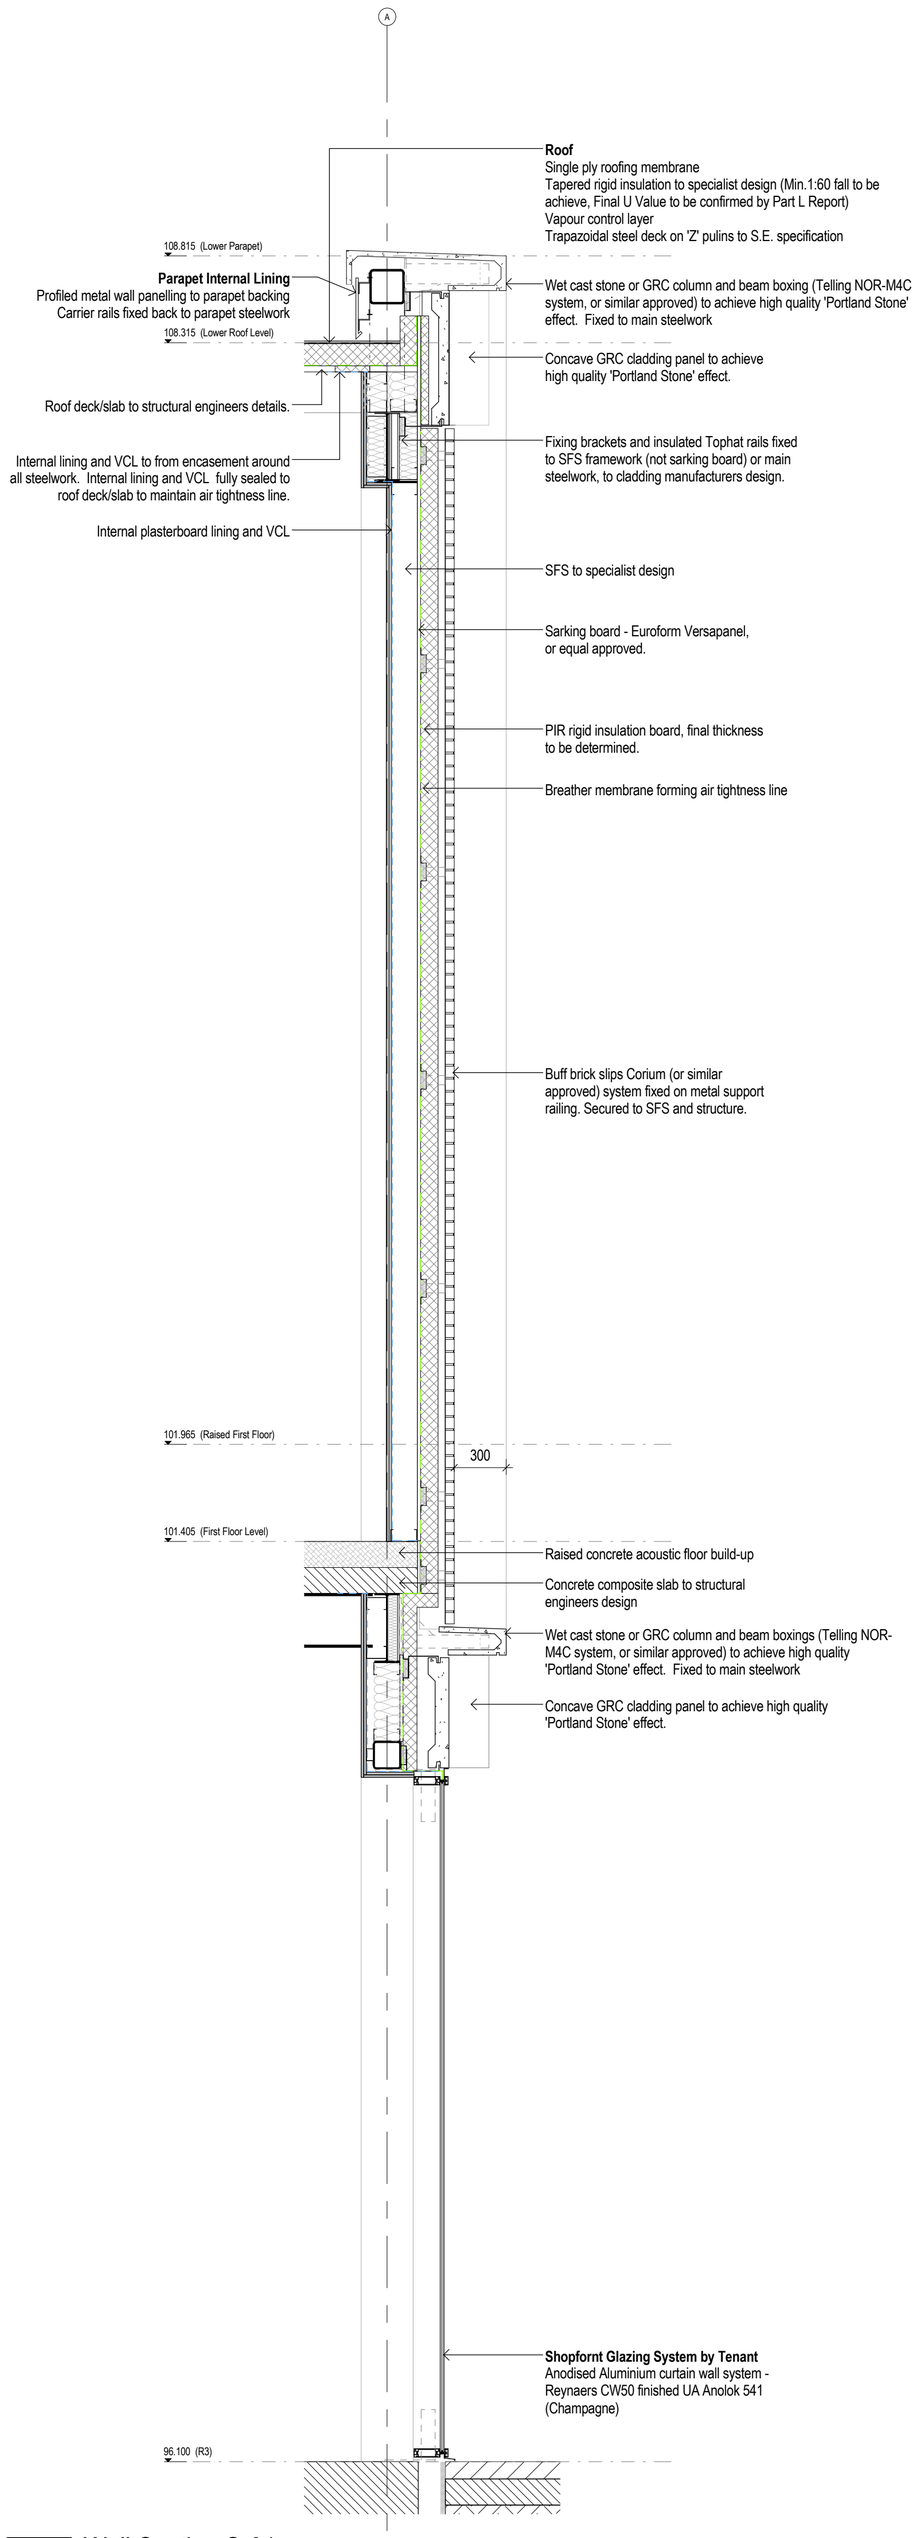

2 Wall Section S-01

1 : 25

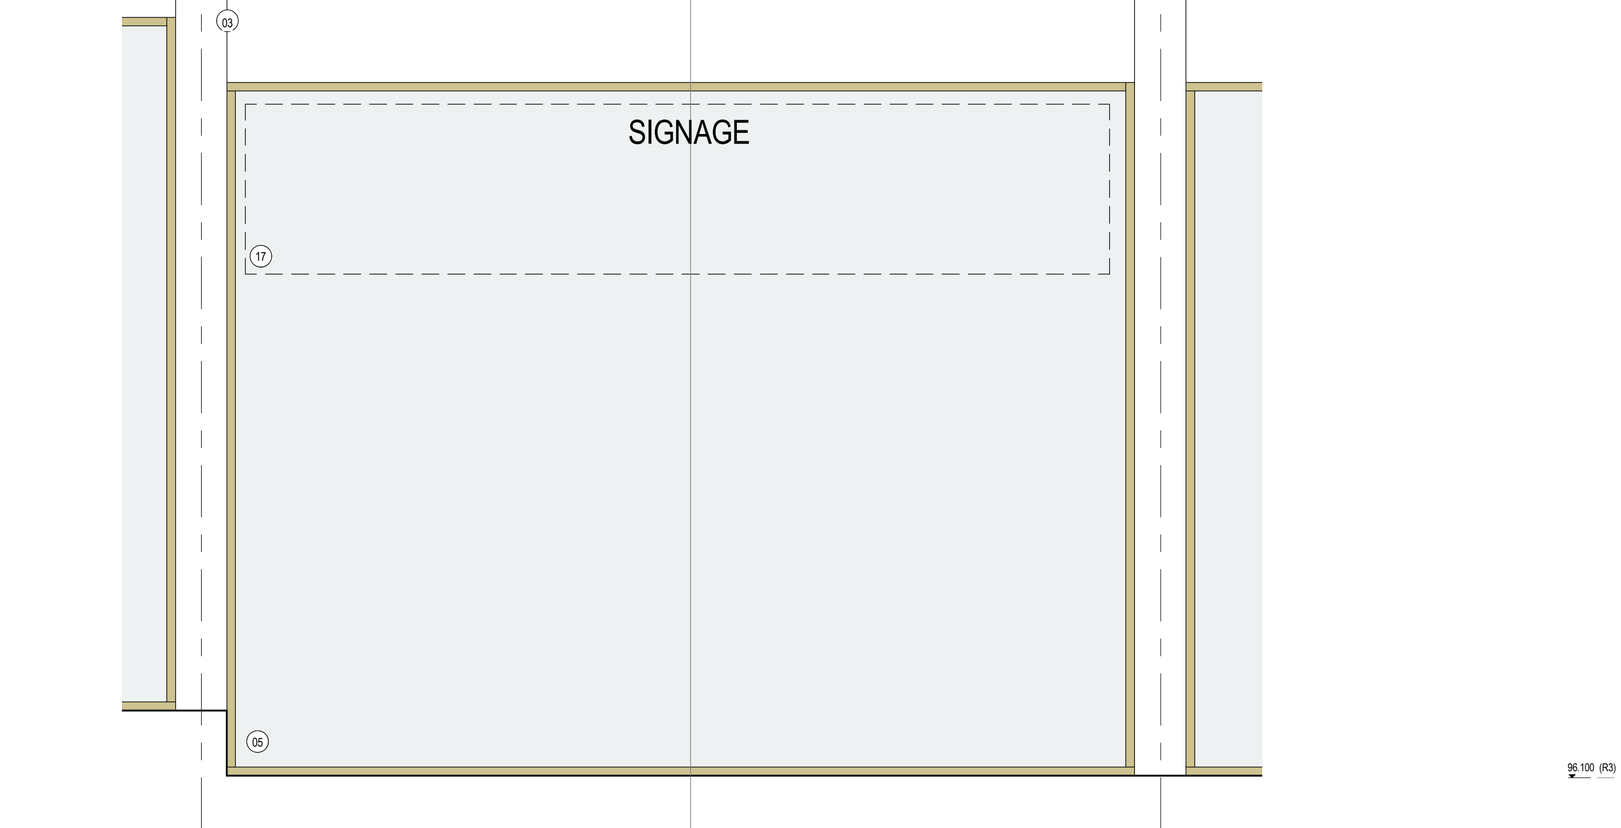

3 Plan Detail - First Floor - Grid 4/5 - S-01

1 : 25

Notes:
- This drawing is copyright.
- Do not scale: dimensions from this drawing.
- This drawing is to be read in conjunction with all other relevant drawings.
- All discrepancies on this drawing are to be reported to the architect.
- Do not reproduce any elements of this drawing.
- Use drawing only for purpose(s) issued.

North Sign / Key Plan

EXTERNAL MATERIALS KEY

The following external model files are included within this drawing:

Ref	Description	Outline Spec Ref
01	Buff brick slips on metal carrier system. Secured to SFS and structure. Fixing brackets and insulated Tophat rails fixed to SFS framework (not sheathing board) to cladding manufacturers design.	EWC1
02	GRC column and beam boxings to achieve high quality 'Portland Stone' effect.	EWC3
03	GRC column base detail to achieve high quality 'Portland Stone' effect.	EWC3
04	Profiled insulated aluminium rainscreen on SFS/cladding rails	EWC1
05	Anodised curtain walling screens	EG1
10	Powder coated Aluminium external doors/ sectional roller shutters.	
11	Powder coated aluminium louvred screen to roof plant	EWC8
17	Suspended internal signage	

Concrete In-Situ
Steel
Aluminium
Blockwork
Screed
Rigid Insulation
Insulation Roll
Finished Timber
Plasterboard
Felt
Plywood

Rev	Date	Revision Notes	Dn	Ch
3	12/04/17	Planning Issue	PM	EA
2	03/02/17	Stage 3 Pricing Issue	PM	EA
1	23/12/16	Initial Stage 3 Issue	SCa	AG

Client: Turner and Townsend

IBI Intelligence Buildings Infrastructure www.ibigroup.com

Project: Better Barnsley Town Centre Phase 2

Drawing Title: Wall Section S-01 South Facade - Grid 4/A

Job Number	Drawing Originated Date	PAS 1192 Status Code
50727	Dec 2016	
Scale@A1	Purpose	
As indicated	Planning	

Drawing Number: BBTC_IBI_D2_A_F100_DT_S_01

Revision: 3