

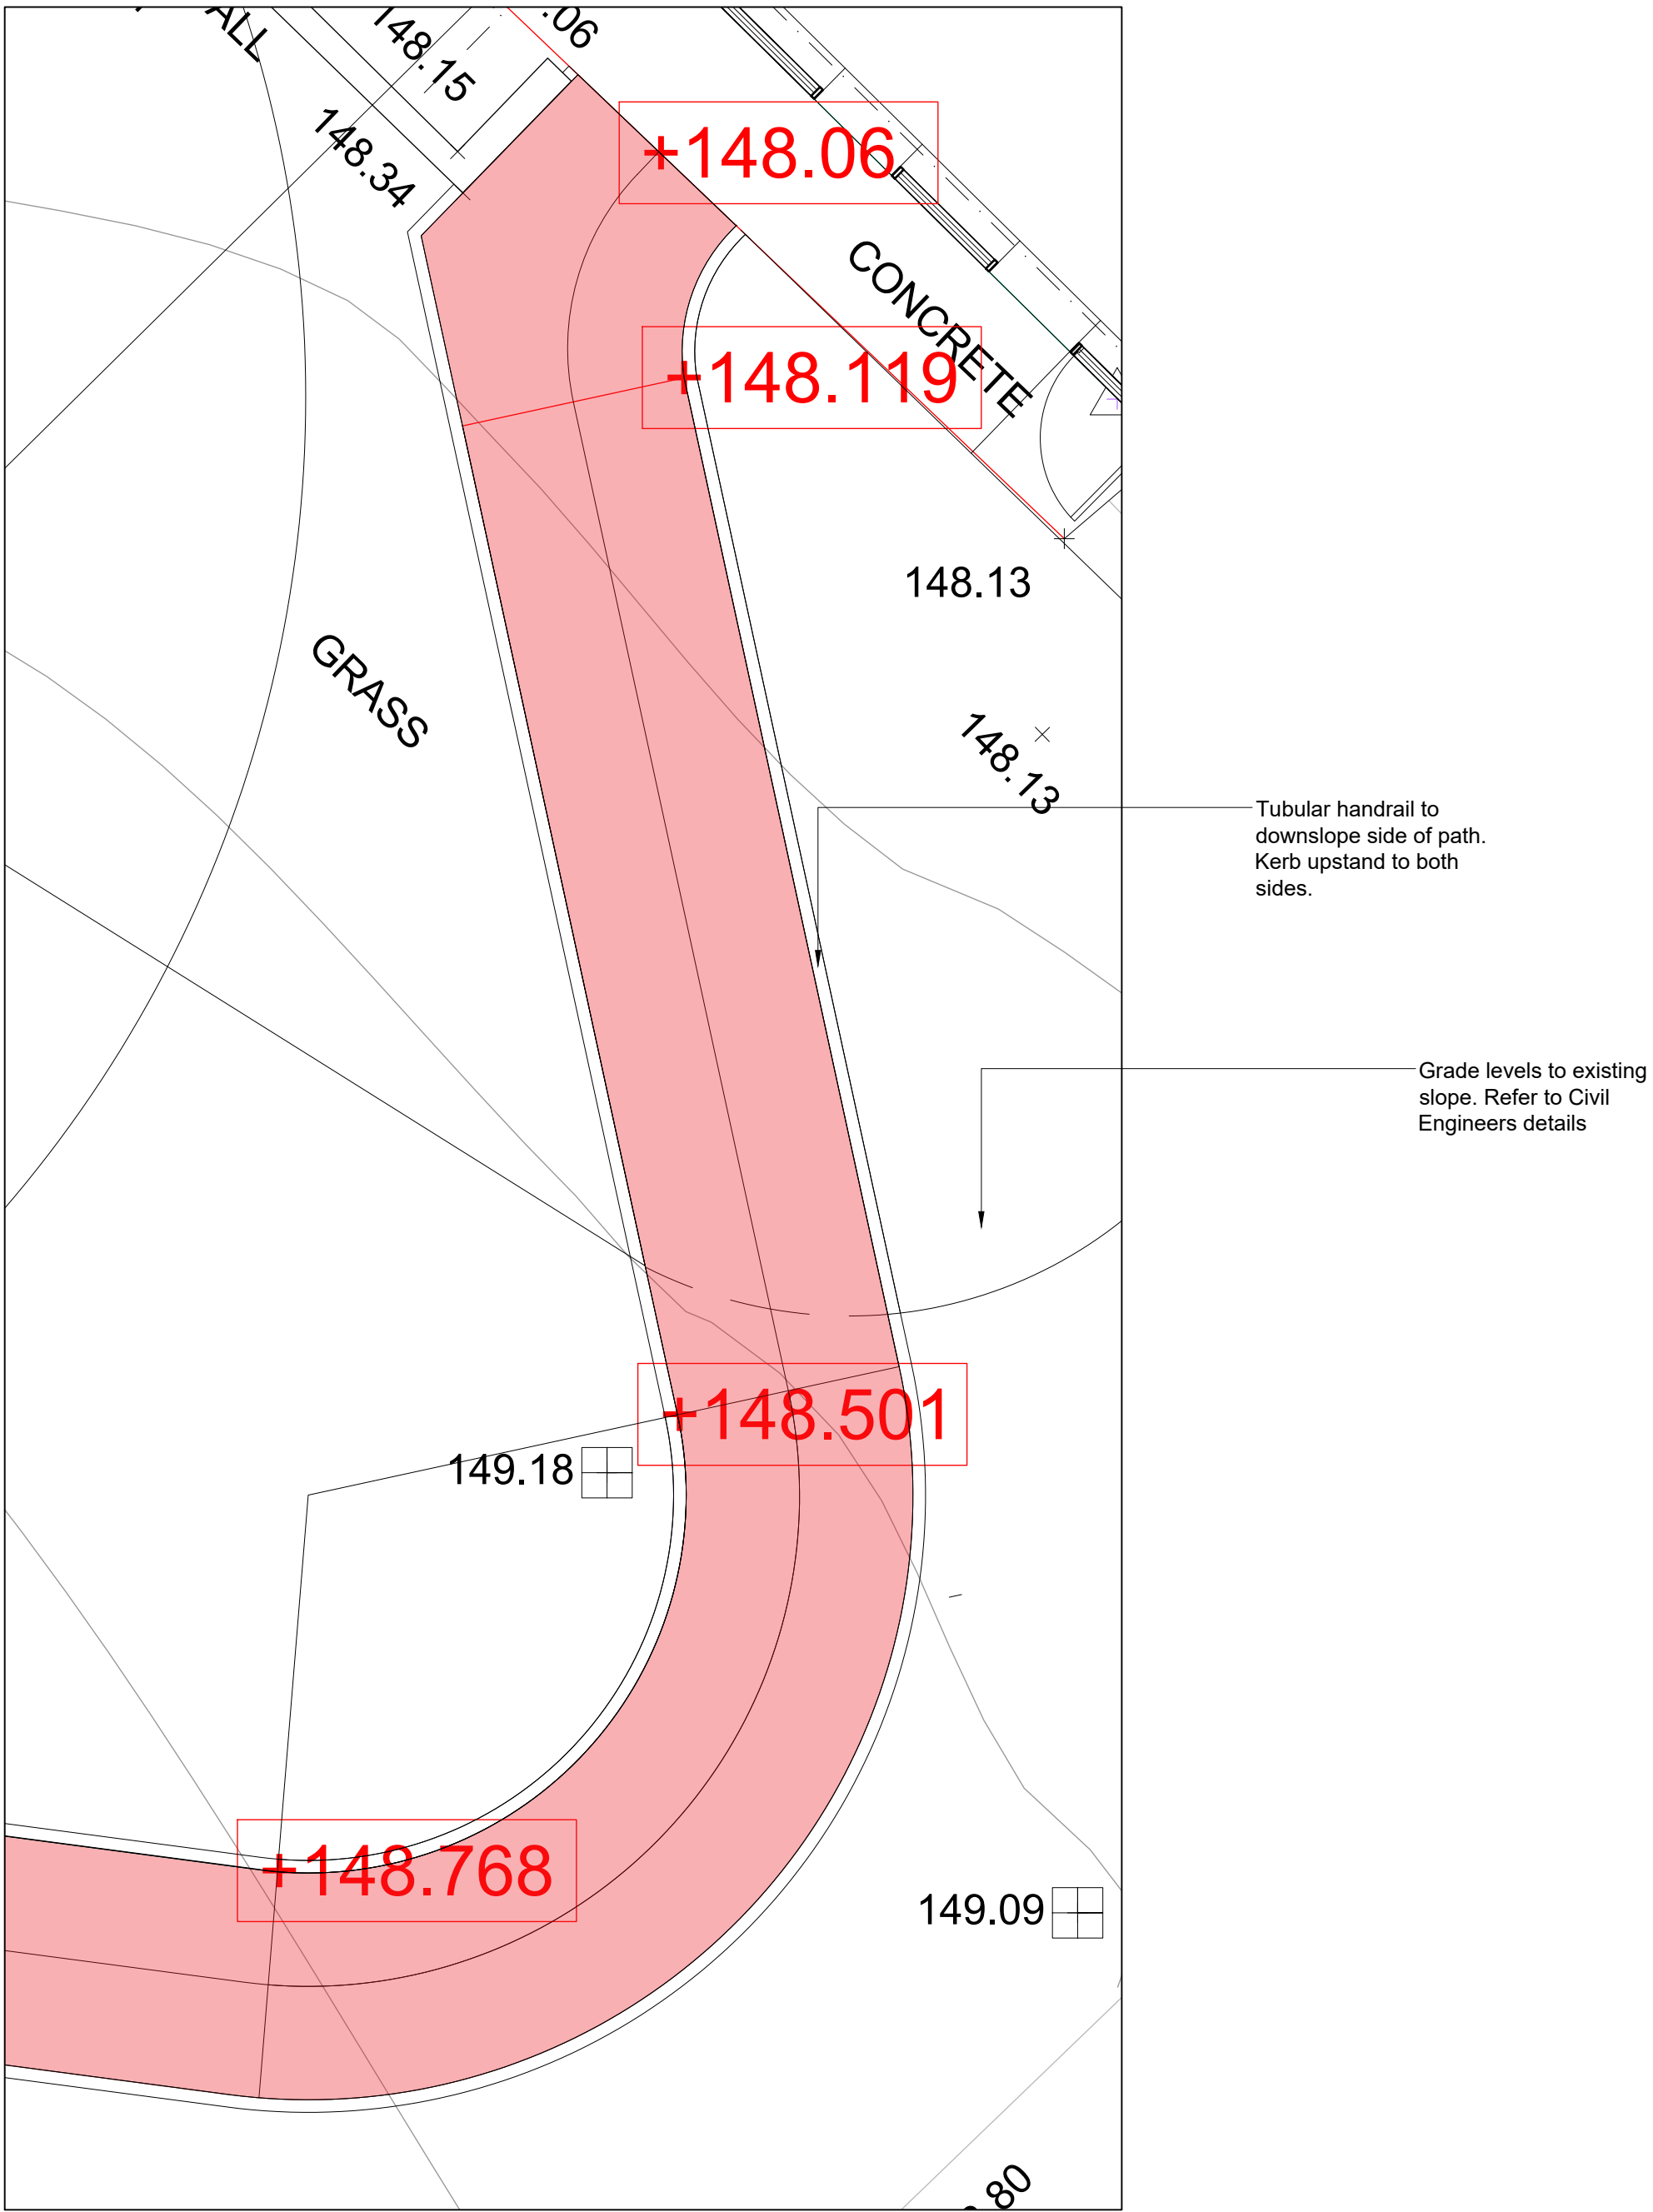


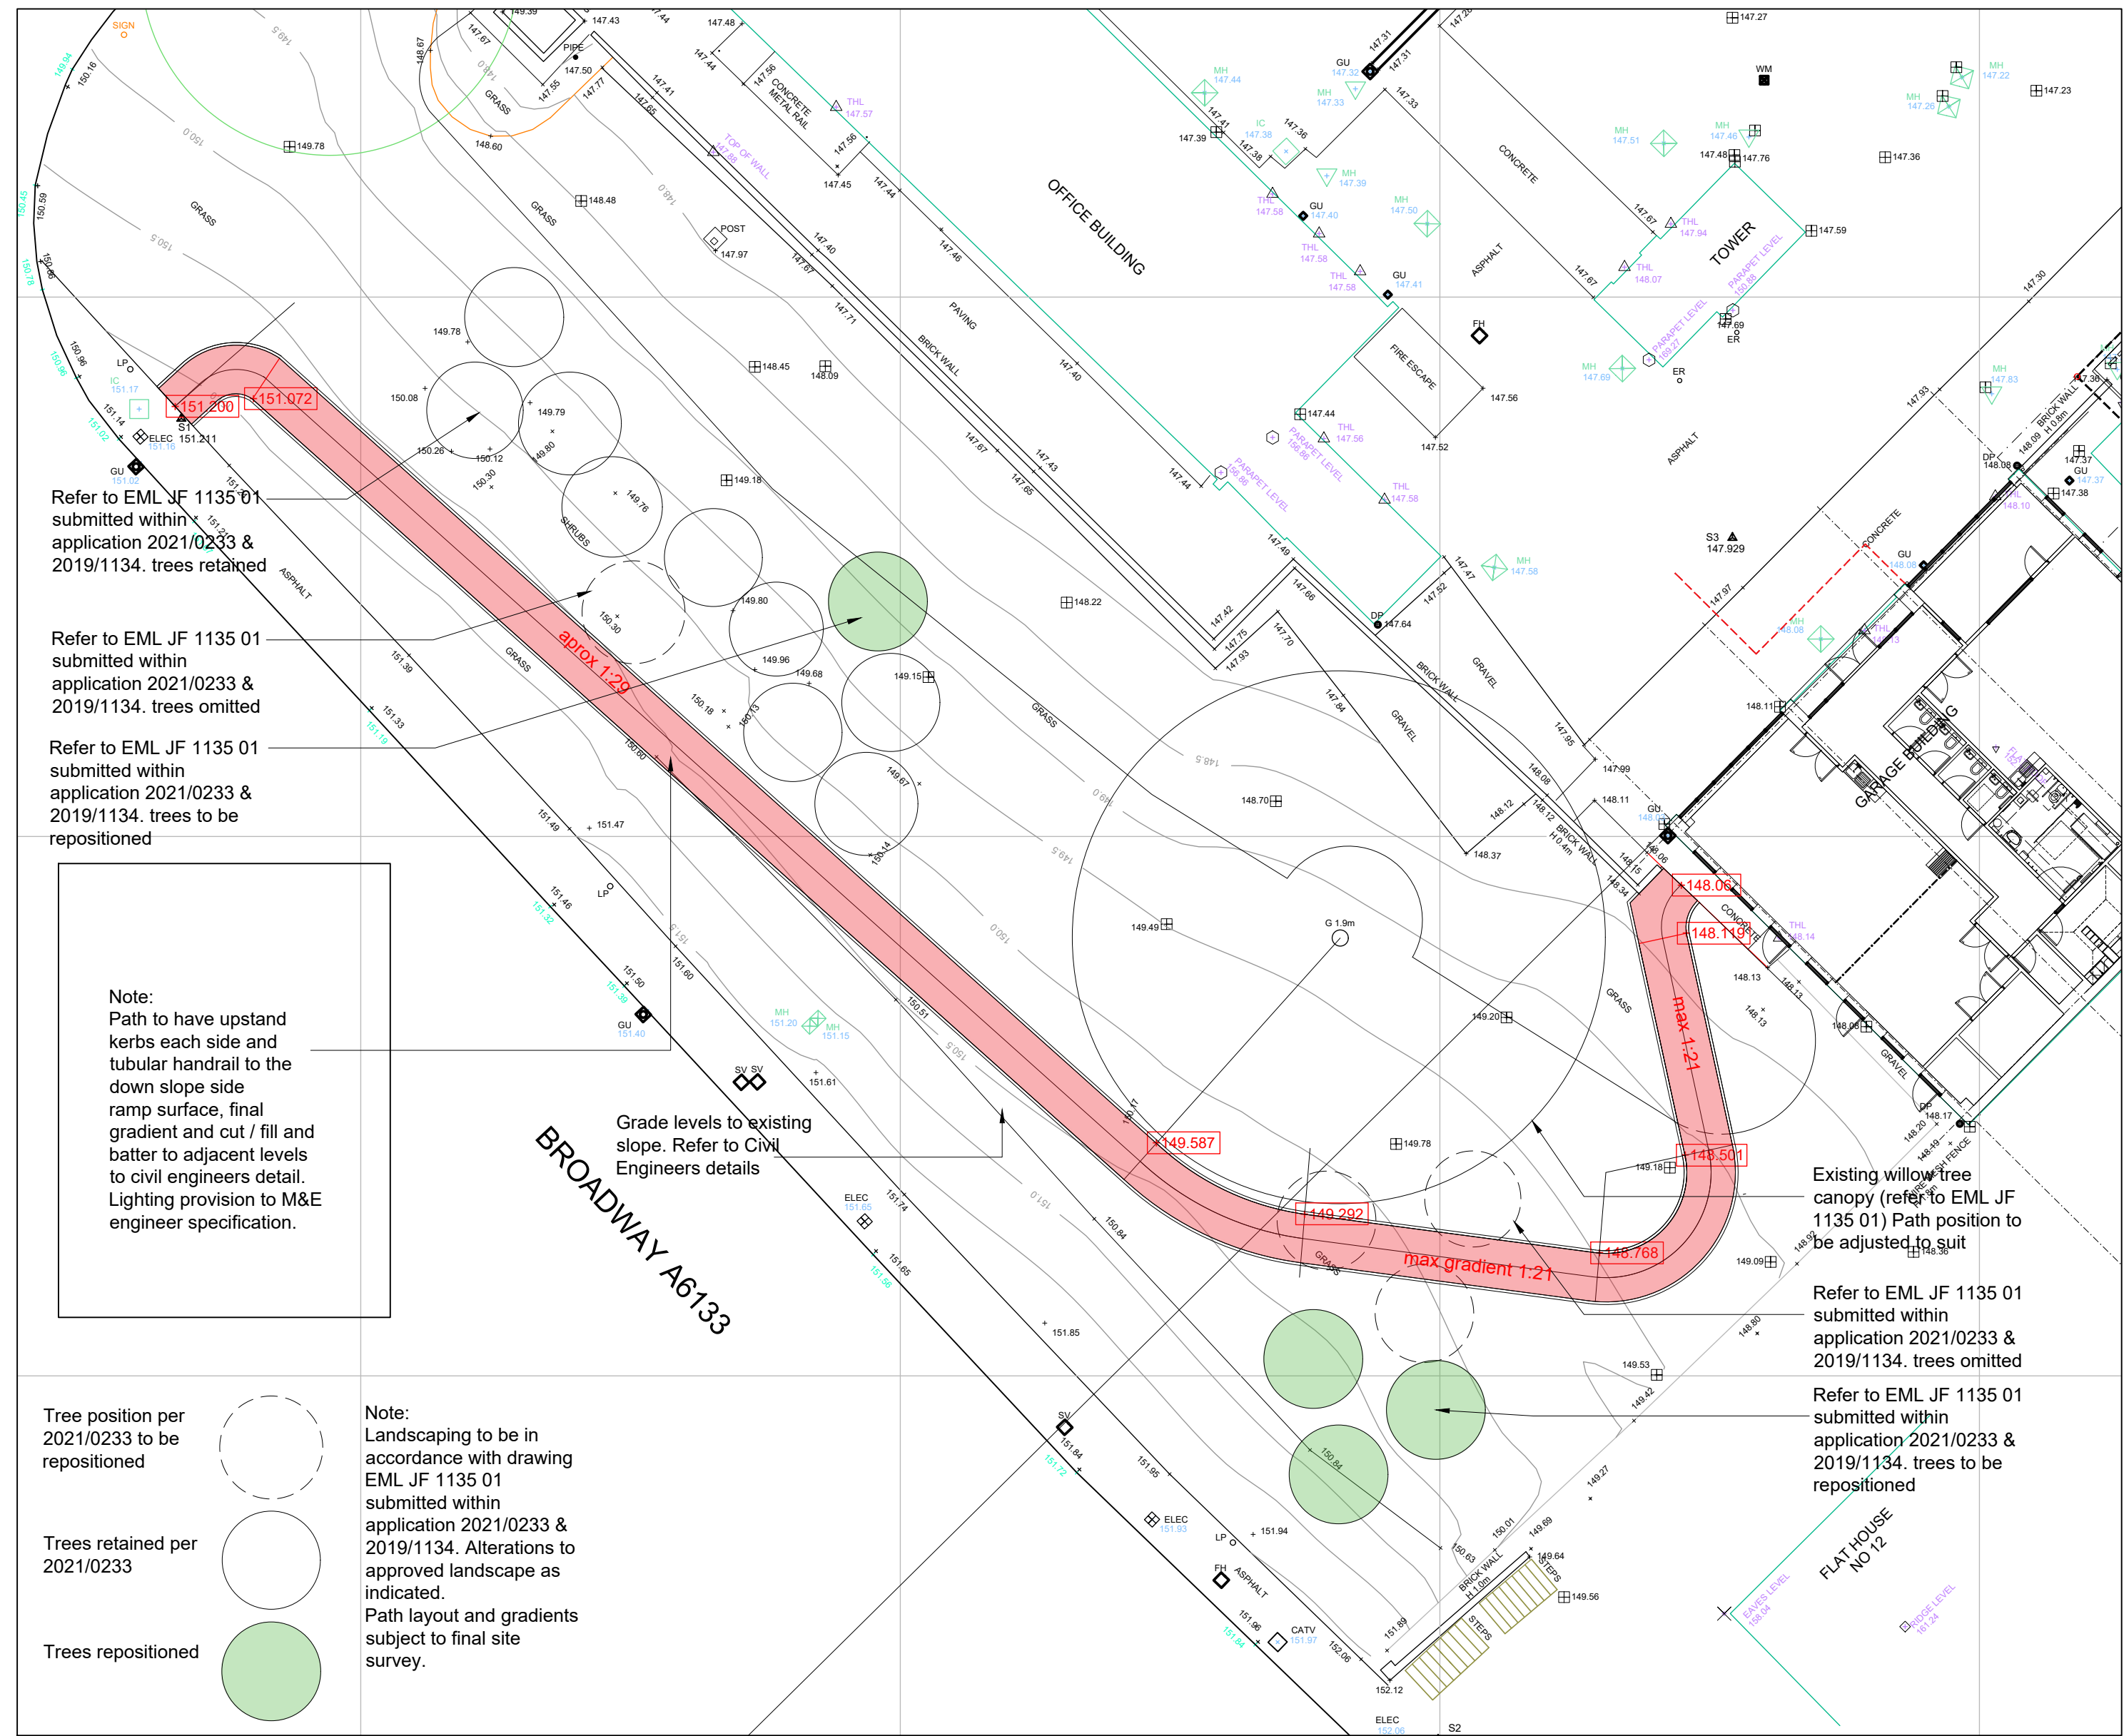

Path layout Scale 1:200 @ A2

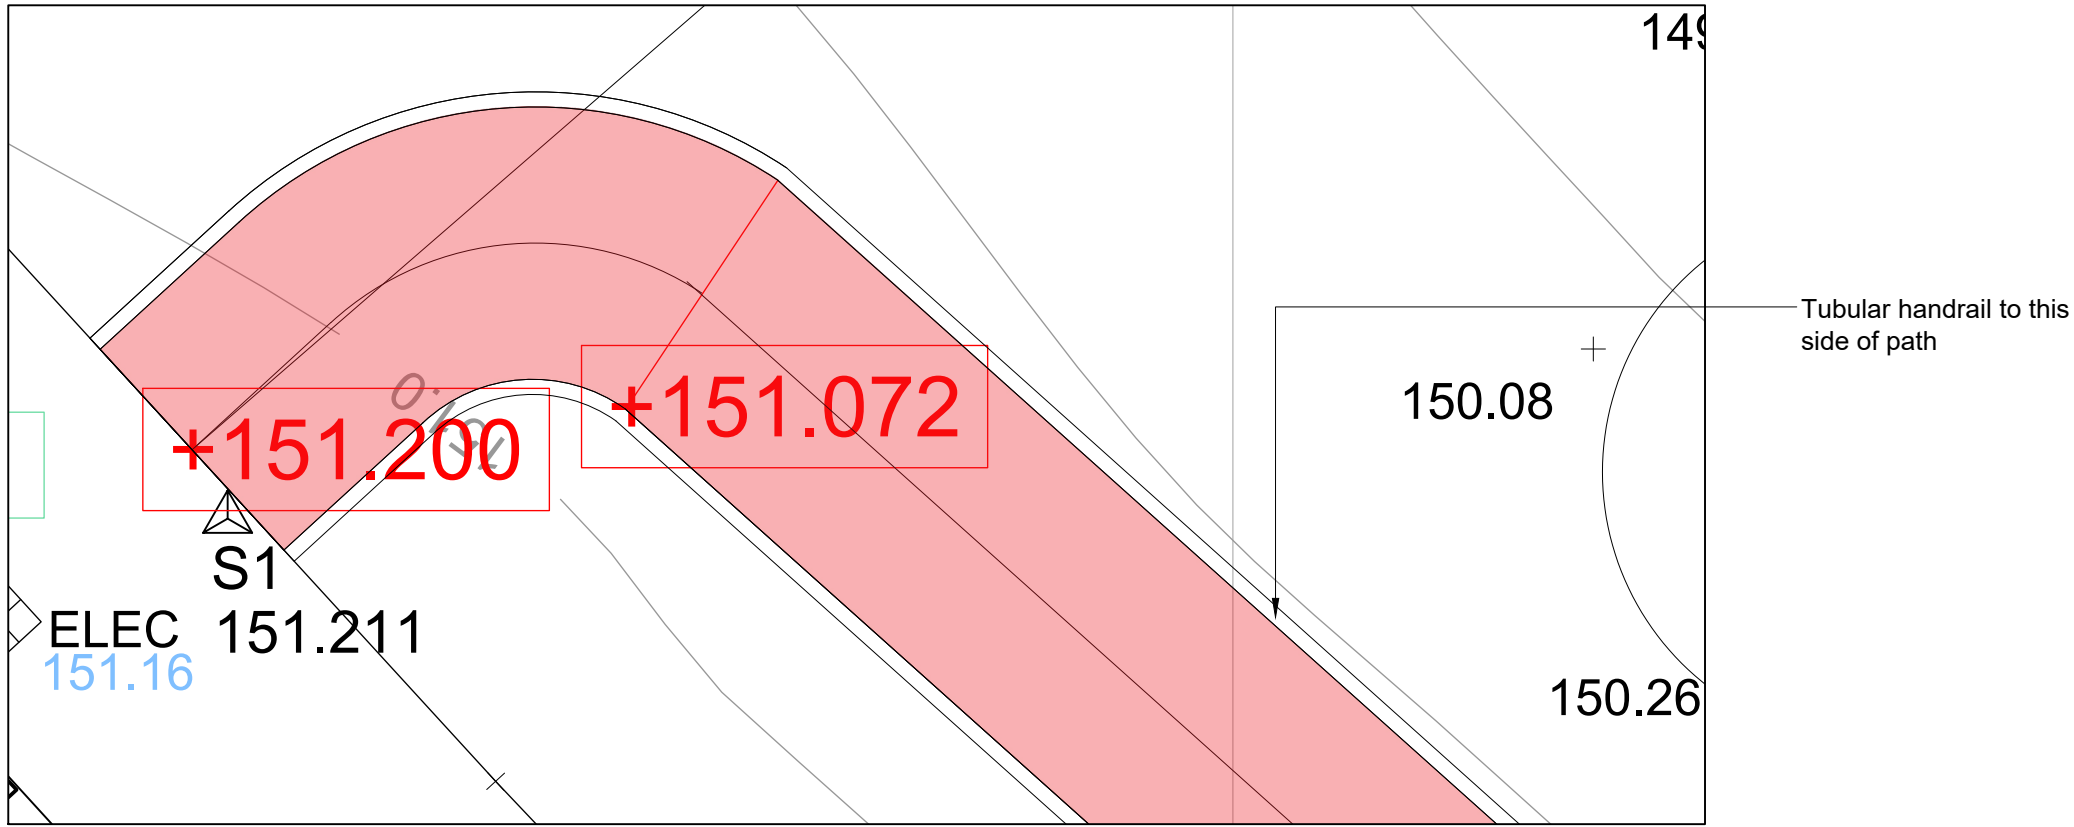

Office 9
Lydgate House
Lydgate Lane
Sheffield, S10 5FH

0114 267 6344
info@jumparchitects.com
www.jumparchitects.com

Rev D AB 02-07-21 Path alignment altered to avoid existing willow tree				
Rev C AB 22-06-21 Notes updated				
Rev B AB 21-06-21 Trees referenced				
Rev A AB 15-06-21 General update to planning application				
Project J21-021 SYFR Barnsley Community and training facilities				
Title Proposed access path (general arrangement)				
Date 03-06-21	Scale 1:200 / 1:50 @ A1	Dwg No A-103	Rev D	
Drawn AB	Checked			
Copyright of this drawing is with JUMP Architects Ltd. Do not scale from this drawing. All dimensions are to be verified prior to construction, any discrepancies on this drawing are to be reported to JUMP Architects Ltd.				