



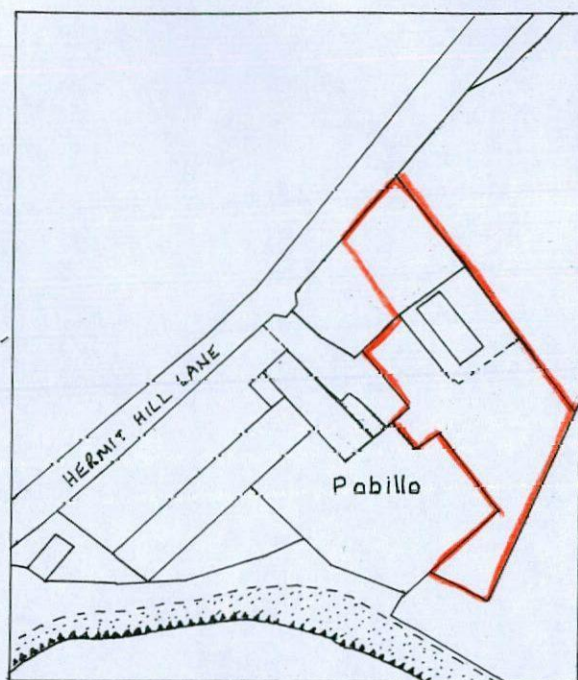

Site Location 1:1250

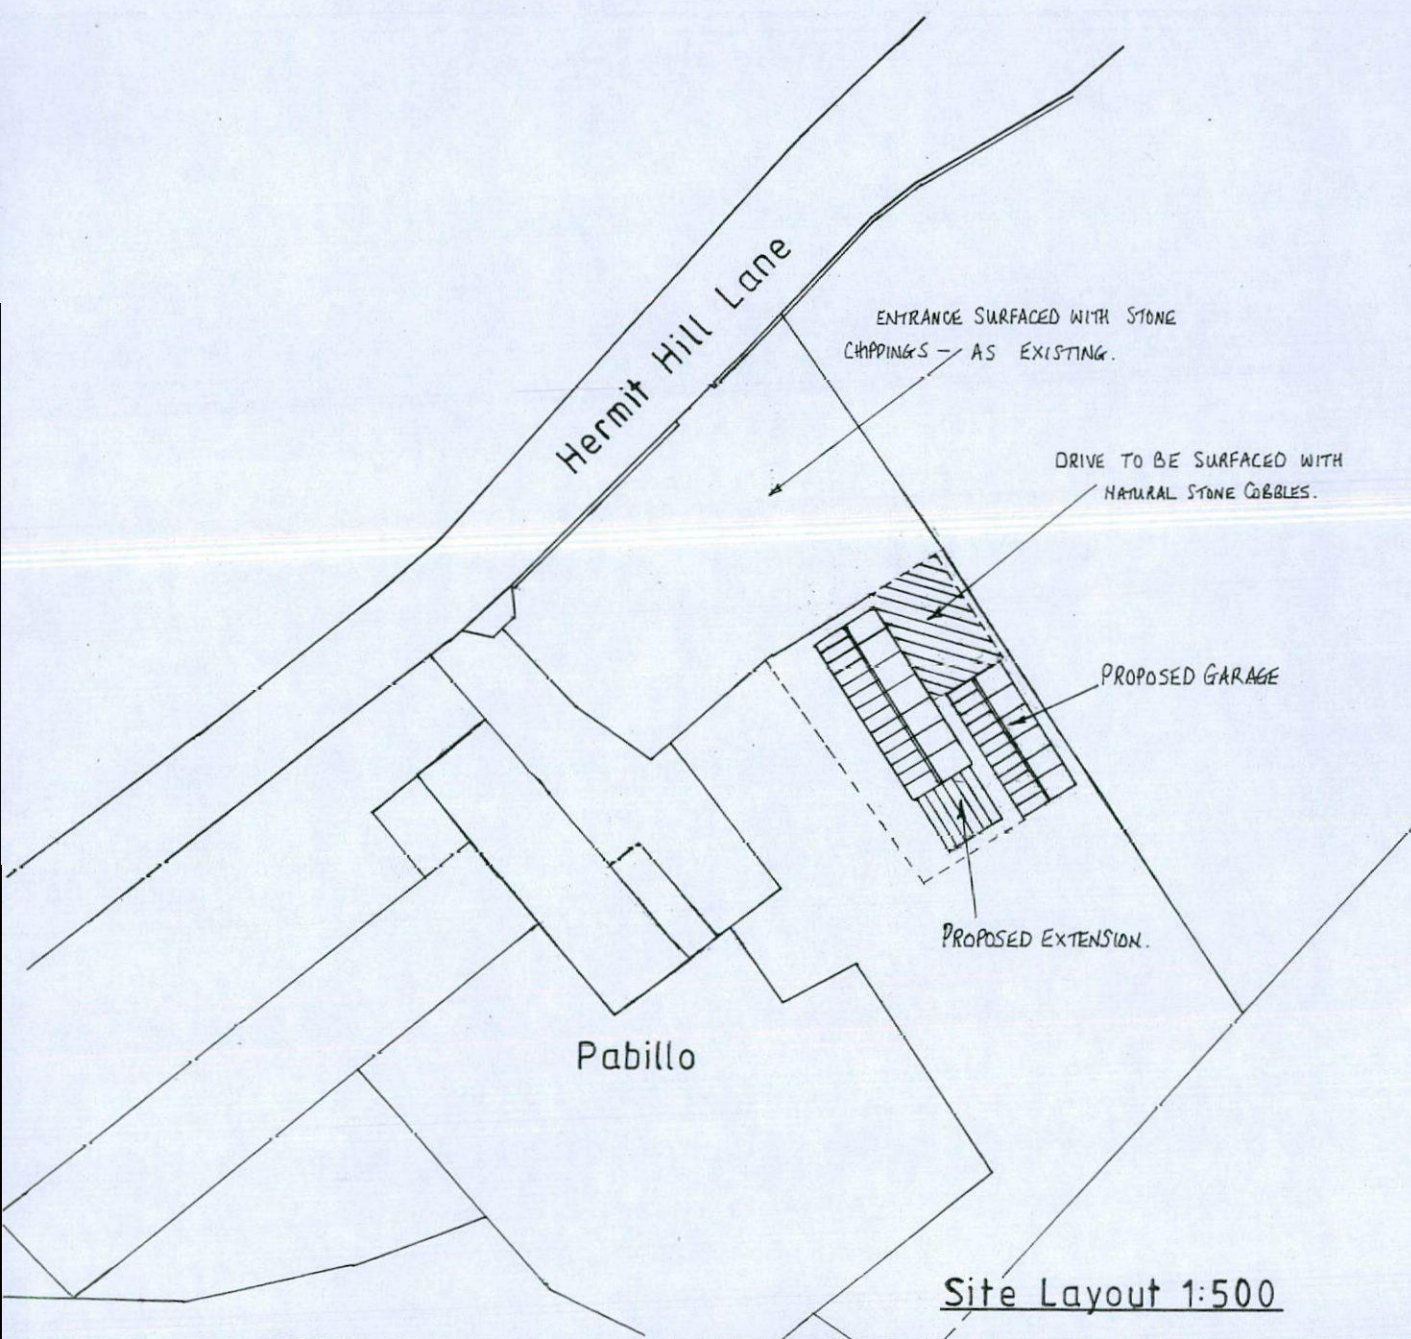

Site Layout 1:500