
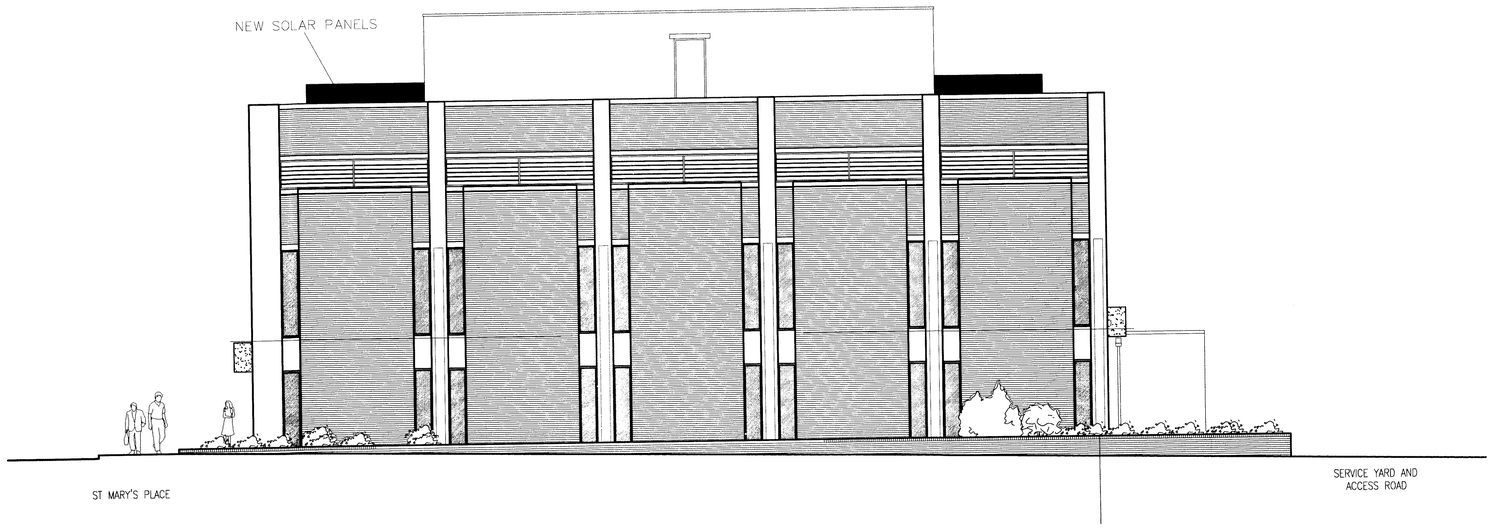


EXISTING REAR ELEVATION - SERVICE YARD ACCESS

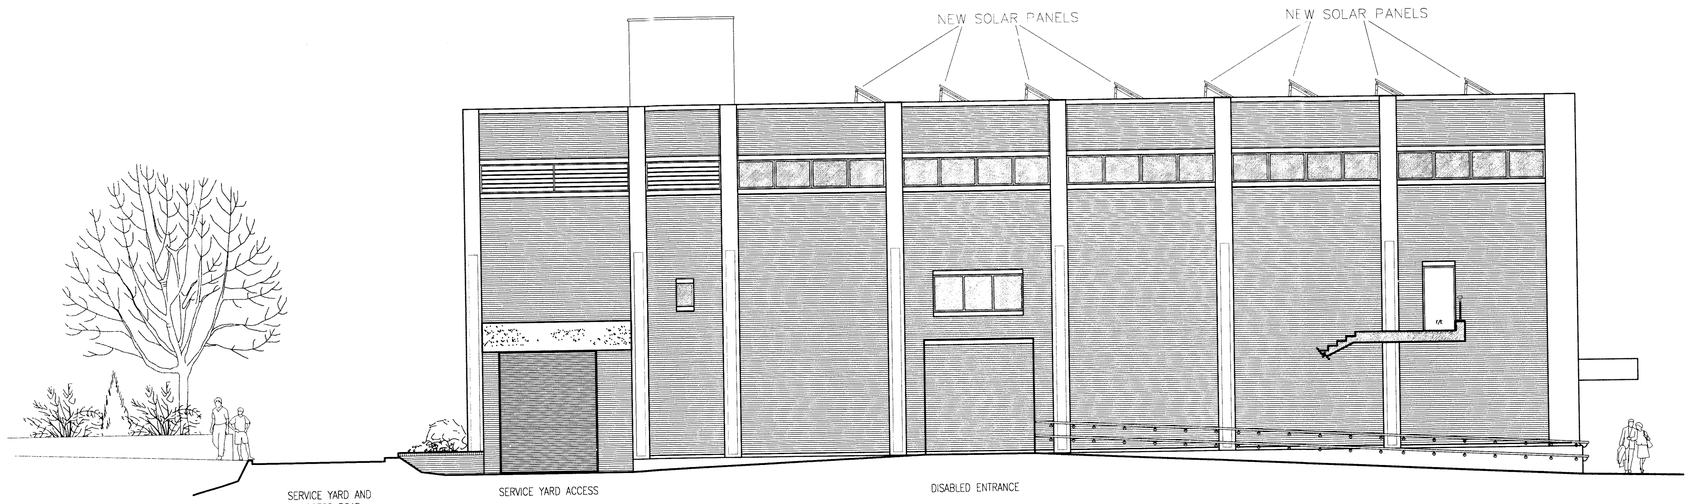

EXISTING SIDE ELEVATION

REV	DATE	DESCRIPTION

The contractor is to comply in all respects with the current Building Regulations and is to check all site dimensions and levels.
Do not scale from the drawing, use written dimensions. To be read in conjunction with Pre-Tender Health & Safety Plan / Preliminar
Maps are reproduced from Ordnance Survey material with the permission of Ordnance Survey on behalf of the Controller of Her Mc
© Crown copyright. Unauthorised reproduction infringes Crown copyright and may lead to prosecution or civil proceedings 1000

nps group

NPS BARNSLEY
PO BOX 634
BARNSLEY
SOUTH YORKSHIRE, S70 9GG
TEL: 01226 774605 FAX: 01226 774399
EMAIL: enquiries@nps.co.uk

Head Office:
Lancaster House, 19 Central Avenue, St Andrews Business Pa
Norwich, NR7 0HR. Tel: 01603 708000 Fax: 01603 708001
Other Office locations can be found on website : www.nps.c

PROJECT	CLIENT	
CENTRAL LIBRARY SHAMBLES ST, BARNSLEY SOLAR PANELS TO ROOF	CAD FILE REF	DATE Sept
SUBJECT PROPOSED ELEVATIONS 2	REV ab	DRAW
	PROJECT NR F 320	DR 0

© NPS. This drawing may not be reproduced in any fo