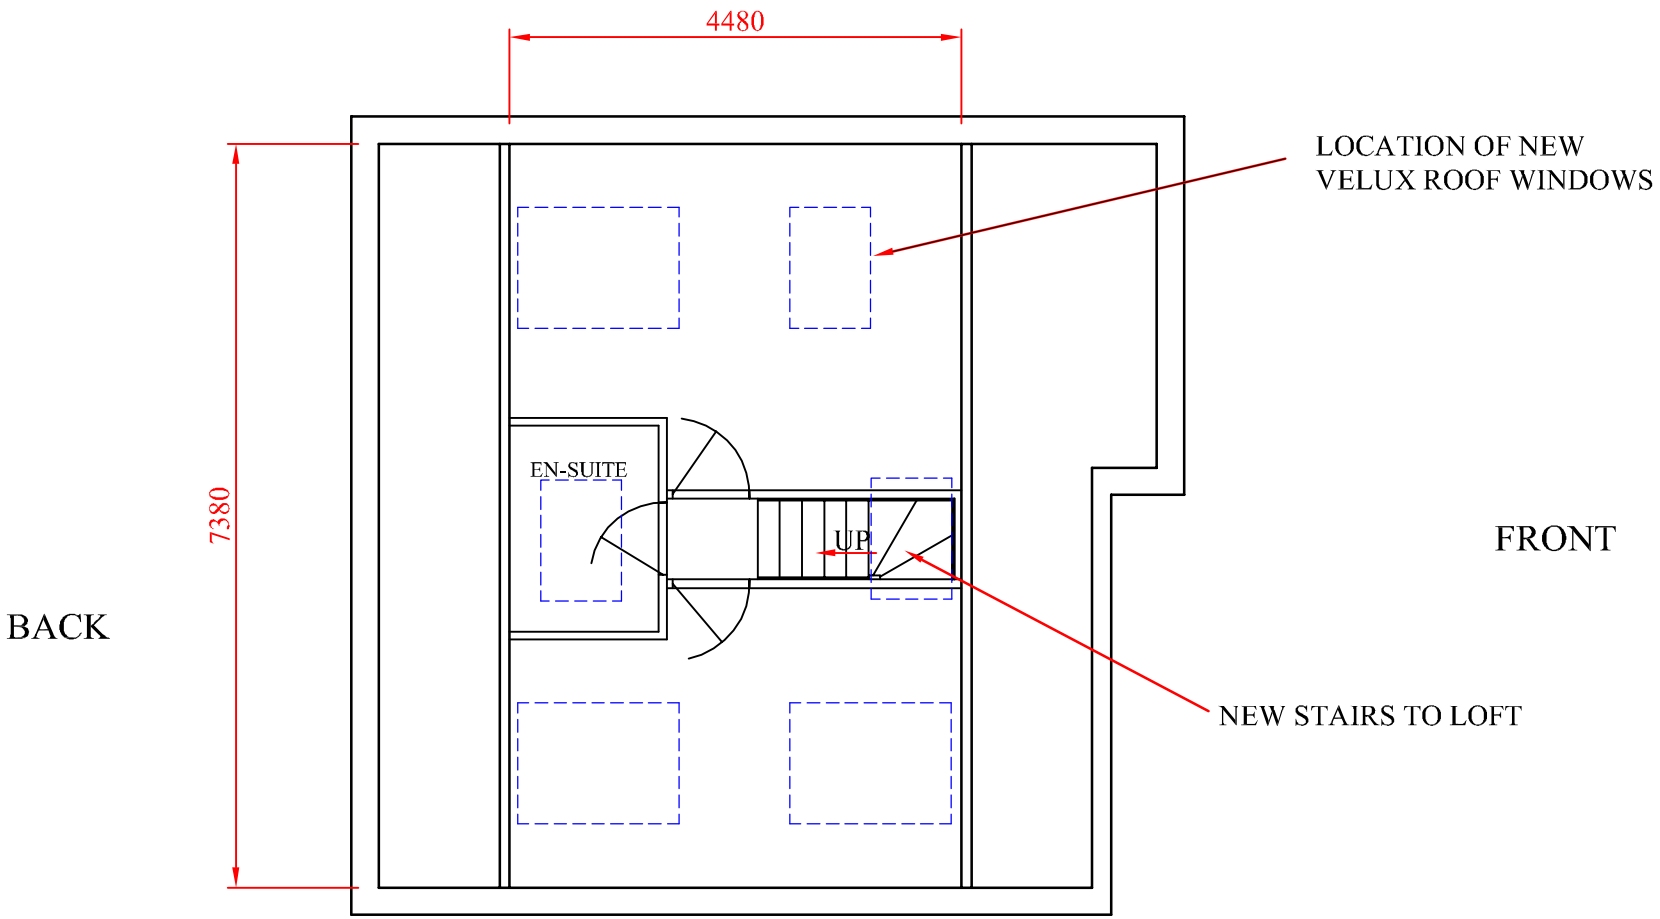


PROPOSED LOFT FLOOR PLAN

APEX

PROPOSED LOFT
CONVERSION FOR

MR & MRS HUNTER
62 ST ANDREWS DRIVE
DARTON
BARNSLEY
S75 5LX

DATE 7/7/11
DRG REF 067 SHEET 6
SCALE 1:75

PDF Created with deskPDF PDF Writer - Trial :: http://www.docudesk.com