




SITE SECTION A-A
1:200

0.0 4.0 8.0 10.0 12.0
1:200 Scale (m)



SITE SECTION C-C
1:100

0.0 2.0 4.0 6.0 8.0
1:100 Scale (m)

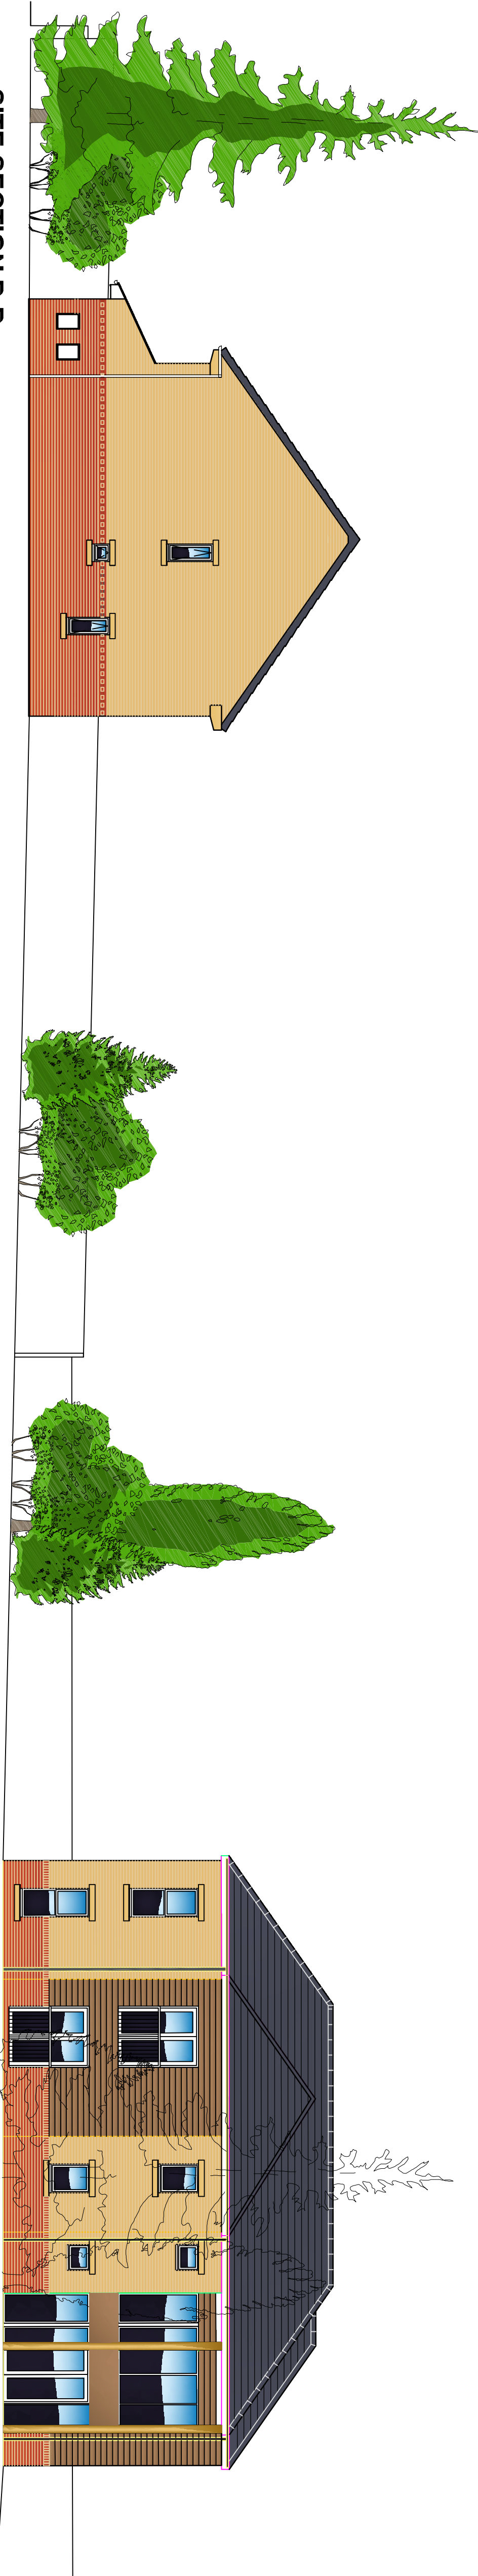

SITE SECTION D-D
1:100

0.0 2.0 4.0 6.0 8.0
1:100 Scale (m)



NOTES:

1. This drawing is provided for use in the project and may not be used for any other purpose. NPS Property Consultants Ltd accept no liability for the use of this drawing other than the purposes for which it was prepared. It is provided as a guide only and is not to be relied upon for any other purpose. The drawing may not be reproduced in any form without prior written agreement.

Do not scale from the drawing, use written dimensions only.

	REVISED BY:	DATE:	CHECKED BY:	DATE:
	SCALE BAR			
	PURPOSE OF ISSUE			
	FILE STATUS CODE			
	© COPYRIGHT NPS GROUP			A1
Copyright Notice: This drawing is provided by permission of & copyright of NPS Group. Office Copy Copyright. Drawing Survey Licence No. 100022581				
nps group NPS Property Consultants Ltd SACRYNLE STREET, BARNLEY SOUTH YORKSHIRE, S19 6QG TEL: 01430 250000 EMAIL: barnley@nps.co.uk				
Property Design and Management Services				
CLIENT Berneslai Homes				
PROJECT HSG 4292 Roy Kilner Road Wombwell				
TITLE Site Sections				
SCALES 1:100 & 1:200				
FILE / DRAWING NAME 14-1-1076				
PROJECT NR 14-1-1076				
ZONE -				
LEVEL -				
TYPE SE				
ROLE A				
UNIQUE NR 21				
REV CODE				