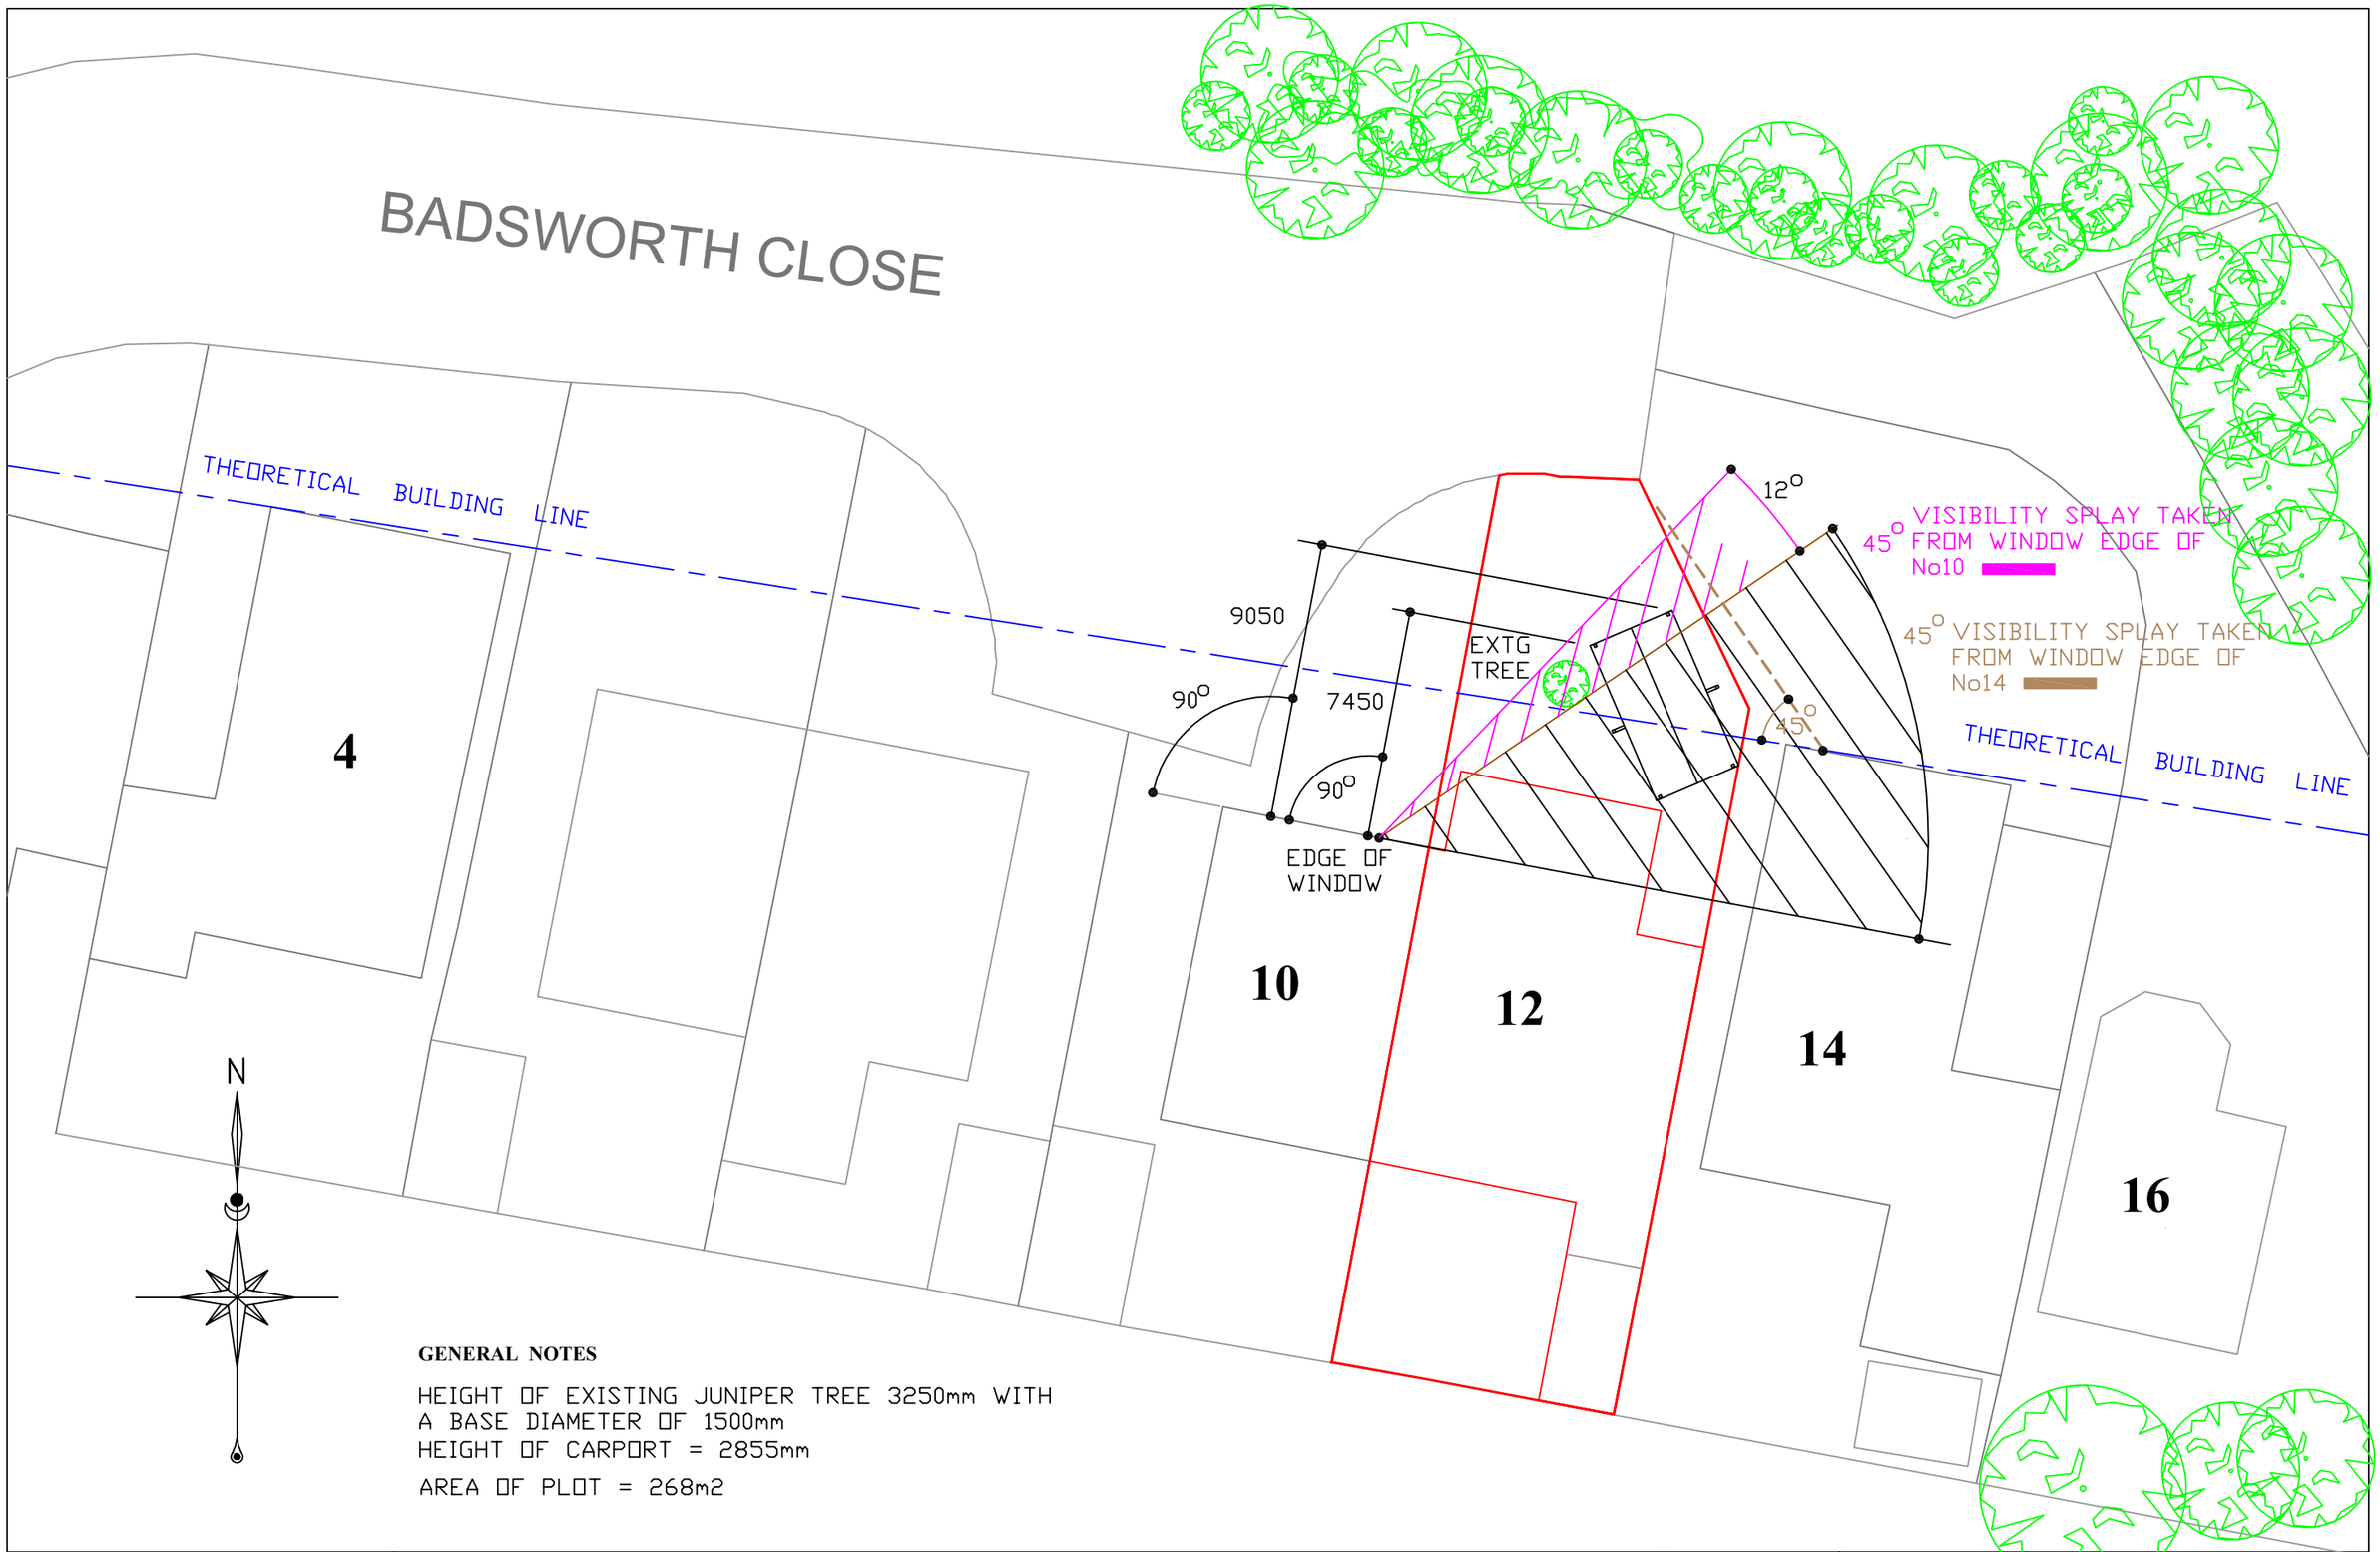

GENERAL NOTES

HEIGHT OF EXISTING JUNIPER TREE 3250mm WITH
A BASE DIAMETER OF 1500mm
HEIGHT OF CARPORT = 2855mm

AREA OF PLOT = 268m2

CLIENT 12 BADSWORTH CLOSE WOMBWELL	**TITLE** DRAWING SHOWING THEORETICAL BUILDING LINE & VISIBILITY SPLAYS FROM No10 & 14	**DRAWN** AD	**SCALE** 1:200 @ A3	**REV**	
			DATE 22/11/2023	**DRAG No** CAD/003	