
NORTH

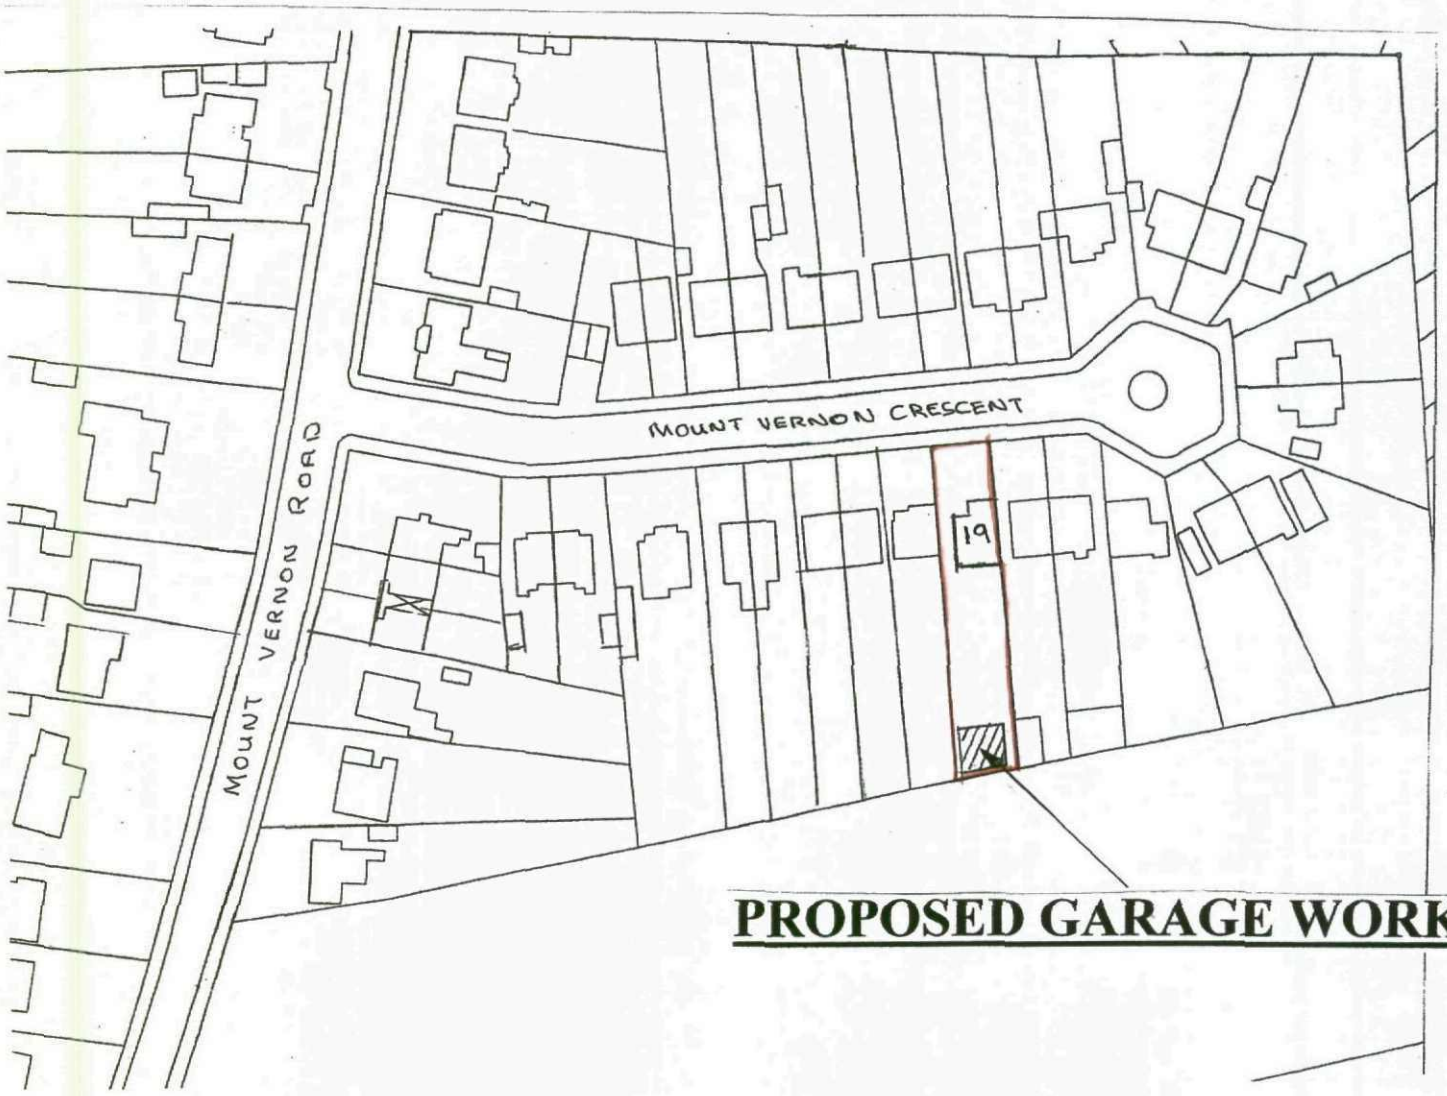

PROPOSED GARAGE WORKS

LOCATION PLAN SCALE 1:1250