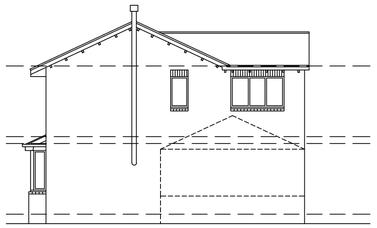

EXISTING REAR ELEVATION
SCALE 1:100

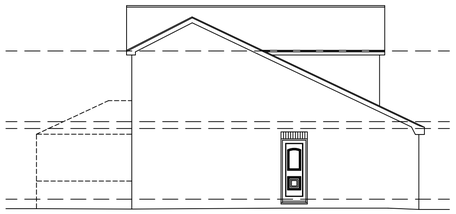

EXISTING SIDE ELEVATION
SCALE 1:100

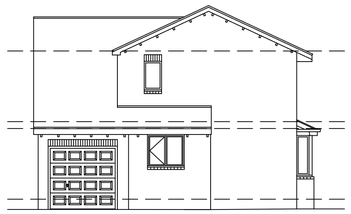

EXISTING SIDE ELEVATION
SCALE 1:100

EXISTING FRONT ELEVATION
SCALE 1:100

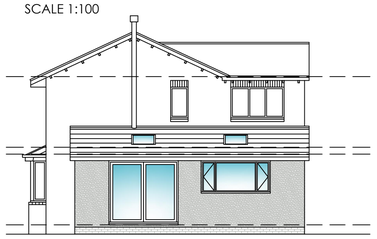

PROPOSED REAR ELEVATION
SCALE 1:100

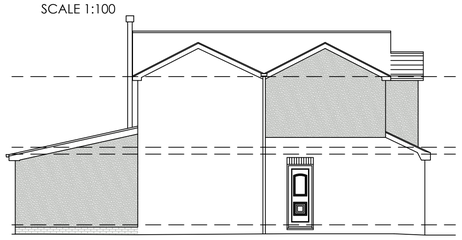

PROPOSED SIDE ELEVATION
SCALE 1:100

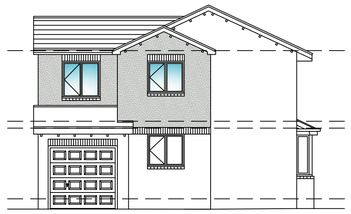

PROPOSED SIDE ELEVATION
SCALE 1:100

PROPOSED FRONT ELEVATION
SCALE 1:100

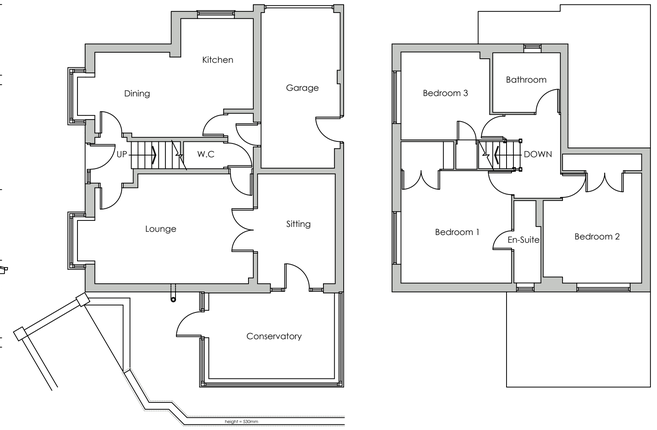

EXISTING FLOOR PLANS
SCALE 1:100

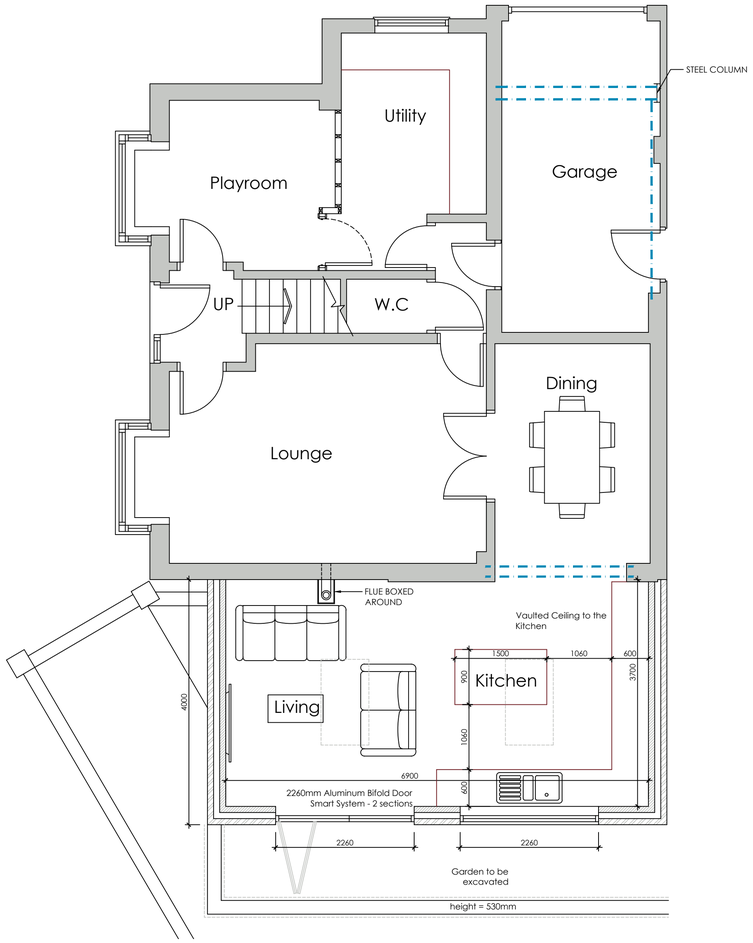

PROPOSED GROUND FLOOR PLAN
SCALE 1:50

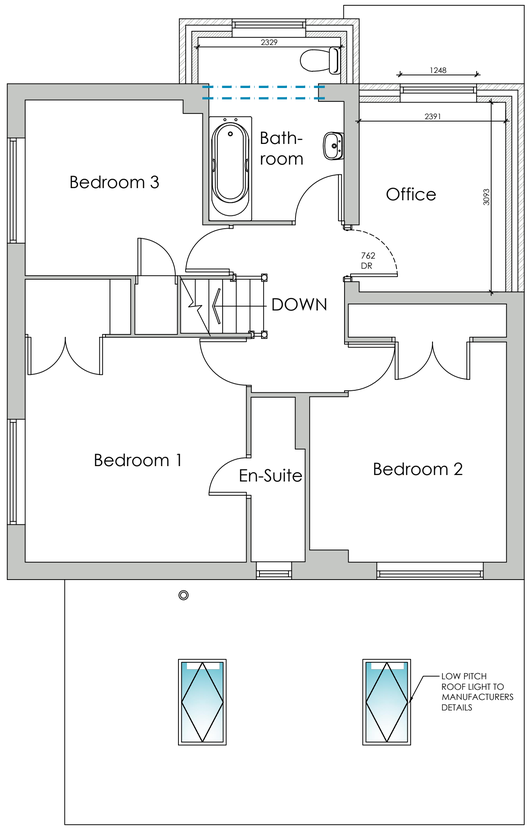

PROPOSED FIRST FLOOR PLAN
SCALE 1:50

LOCATION PLAN
SCALE 1:1250

BLOCKPLAN
SCALE 1:500

White Agus
Architectural Services

OFFICE ONE,
DRILL HALL,
11 EASTGATE,
BARNSLEY,
S70 2EU

Phone: 01226 208482
Email: info@whiteagus.co.uk
Web: www.whiteagus.co.uk

Project. COMMERCIAL DEVELOPMENT 6 ORCHARD CROFT BARNSLEY, S75 2QY	Client. MR & MRS PICKERING
Drawing Title. SCHEME 2 PLANS AND ELEVATIONS	Date. FEBRUARY 2025 / Scale. 1:50 @ A1 / Ref. 24-128 / Dwg. No. 02 / Rev. C

Date	Suffix	Description	Date	Suffix	Description
07/03/2025	A	REVISED TO CLIENTS REQUIREMENTS			
27/03/2025	B	REVISED TO CLIENTS REQUIREMENTS			
29/05/2025	C	PLAN REVISED FOR PLANNING			