


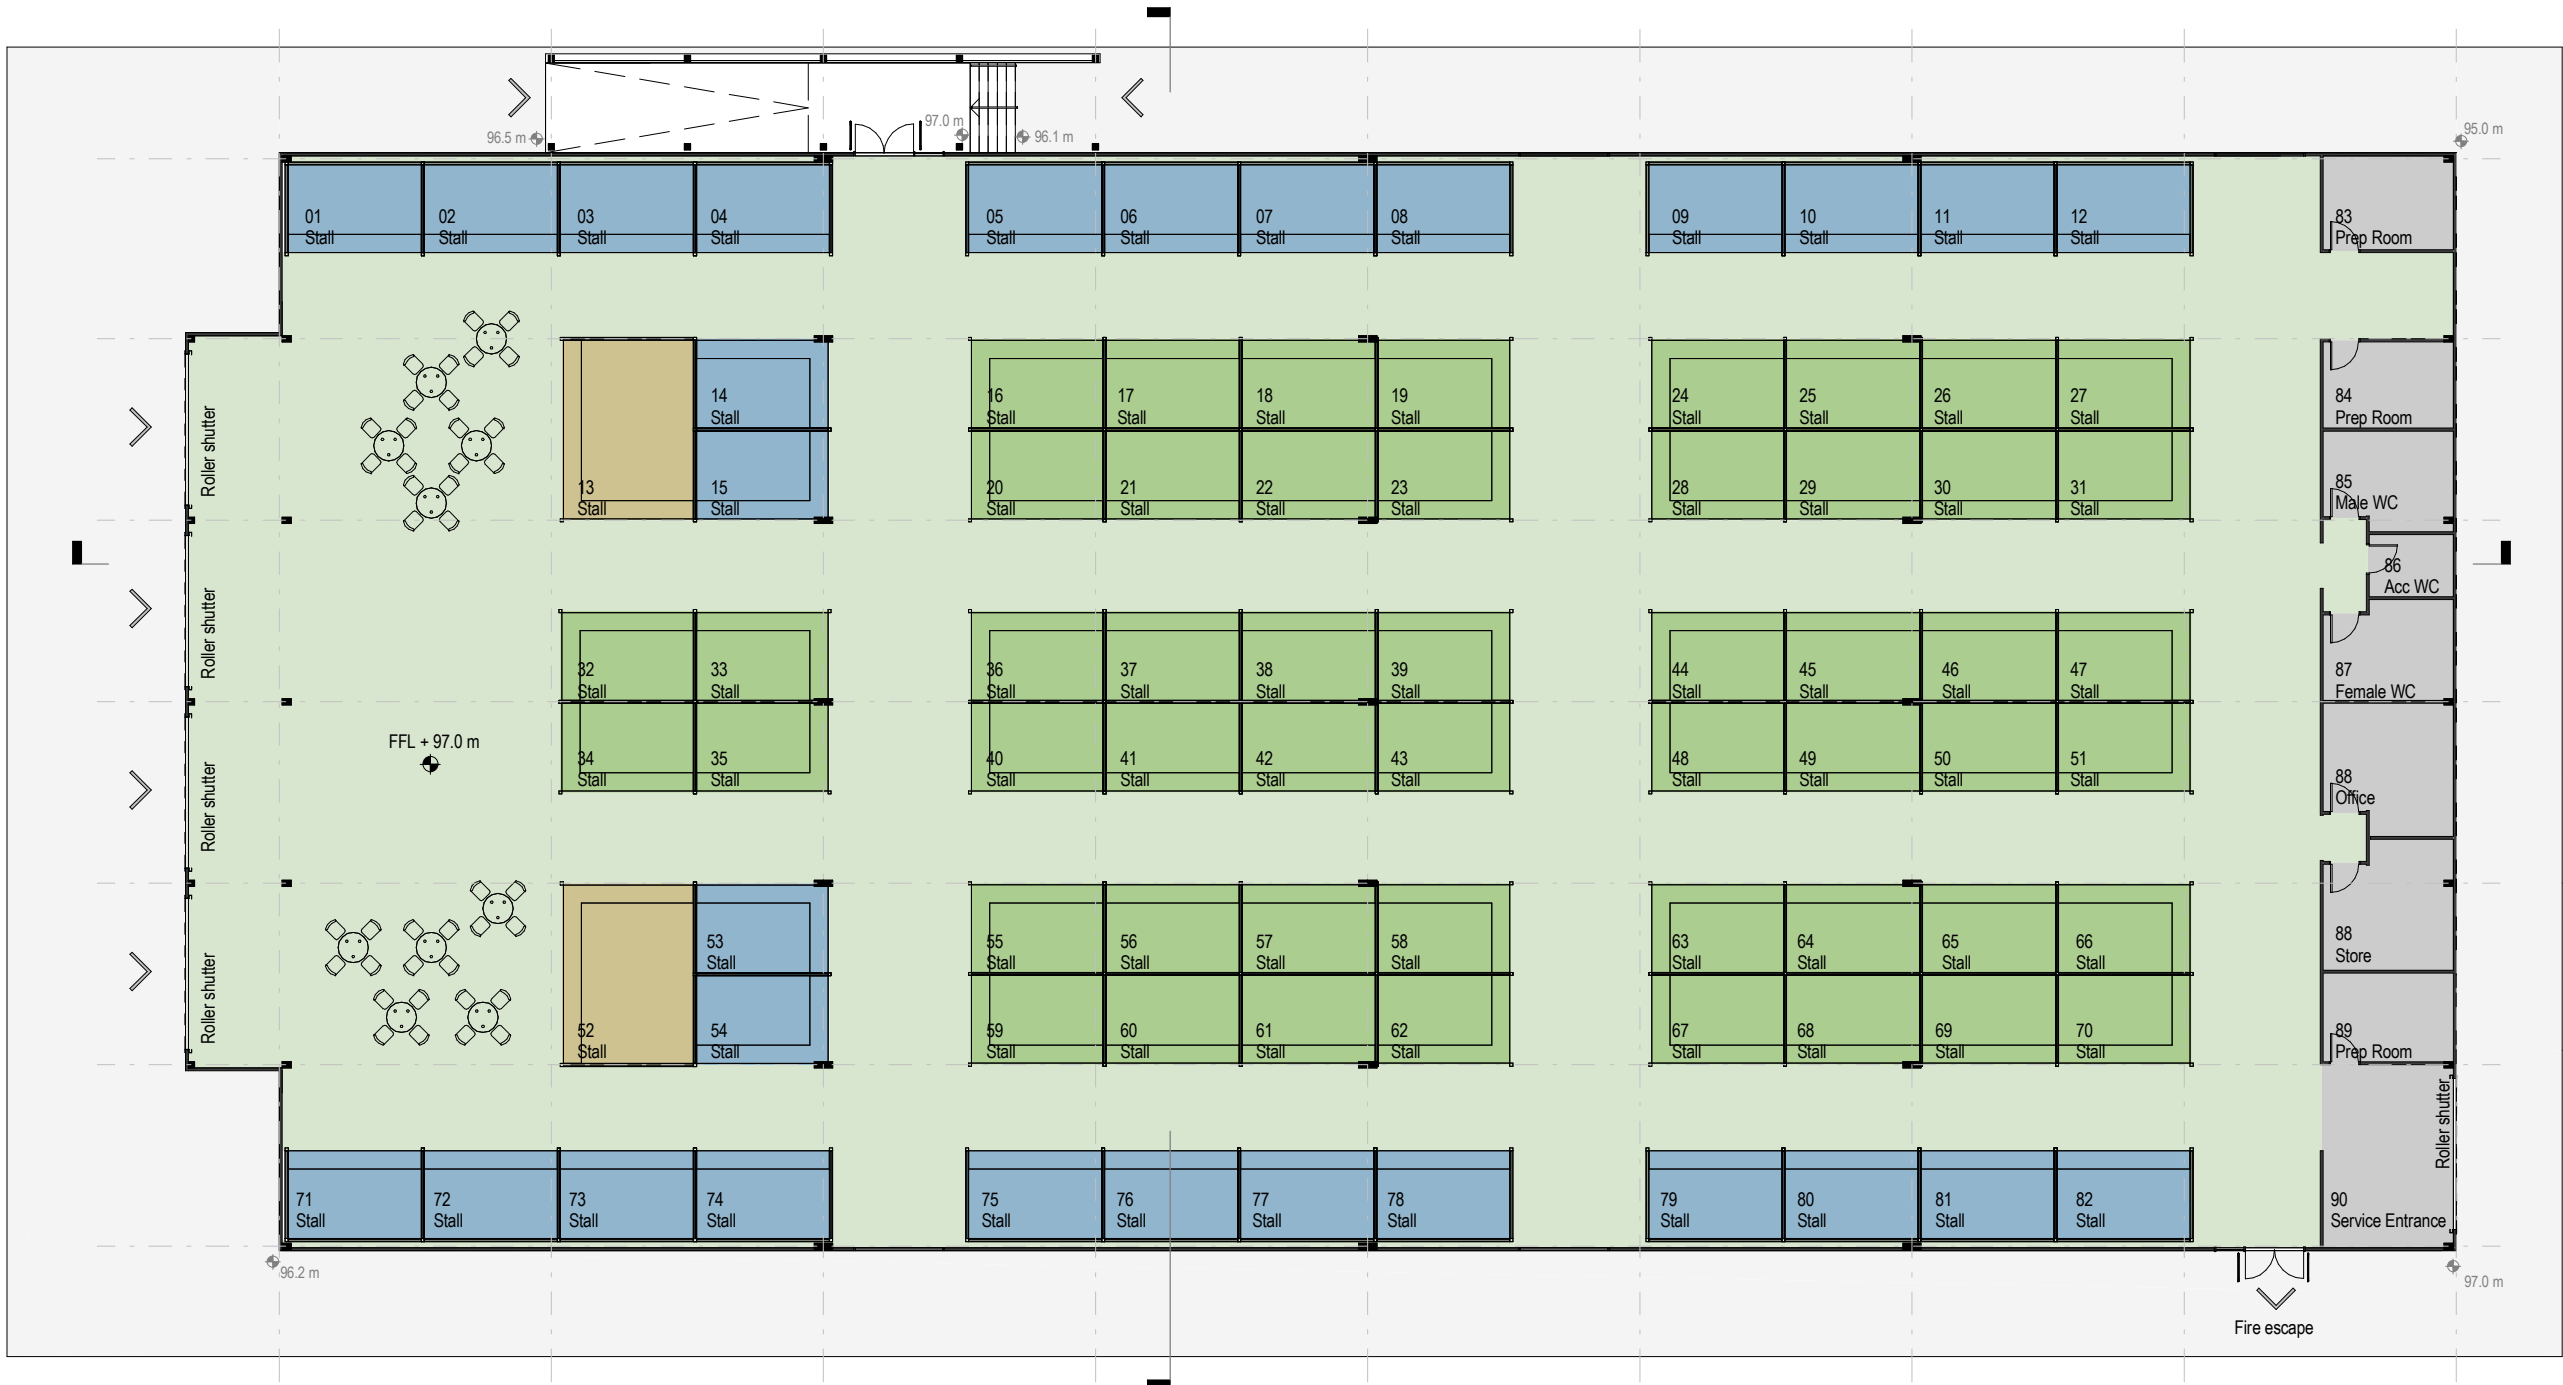

Temporary Market Plan (18x6m Grid)

Notes:

- This drawing is copyright.
- Do not scale dimensions from this drawing.
- This drawing is to be read in conjunction with all other relevant drawings.
- All discrepancies on this drawing are to be reported to the architect.
- Do not modify any element of this drawing.
- Use drawing only for purpose(s) issued.

North Sign / Key Plan

The following external model files are included within this drawing:

- Ancillary
- Cafe
- Island Stall
- Market
- Walk In Stall

Rev	Date	Revision Notes	Drawn	Review
3	22/07/15	Planning issue	AG	SL
2	21/07/15	Elevations updated to side entrance	AG	SL
1	20/07/15	Revised layout to suit 18x6m grid.	AG	SL

Client / Contractor
Barnsley MBC

IBI

**Intelligence
Buildings
Infrastructure**

www.ibigroup.com

Project
Better Barnsley Town Centre
Covered Market Relocation

Drawing Title
Temporary Market Plan

Job Number 6743	Date Created 19/06/2015	PAS 1192 Status Code -
Scale@A3 1 : 250	Purpose PLANNING	
Drawing Number BBTC_IBI_TM_A_F100_PL_00_003	Revision 3	