



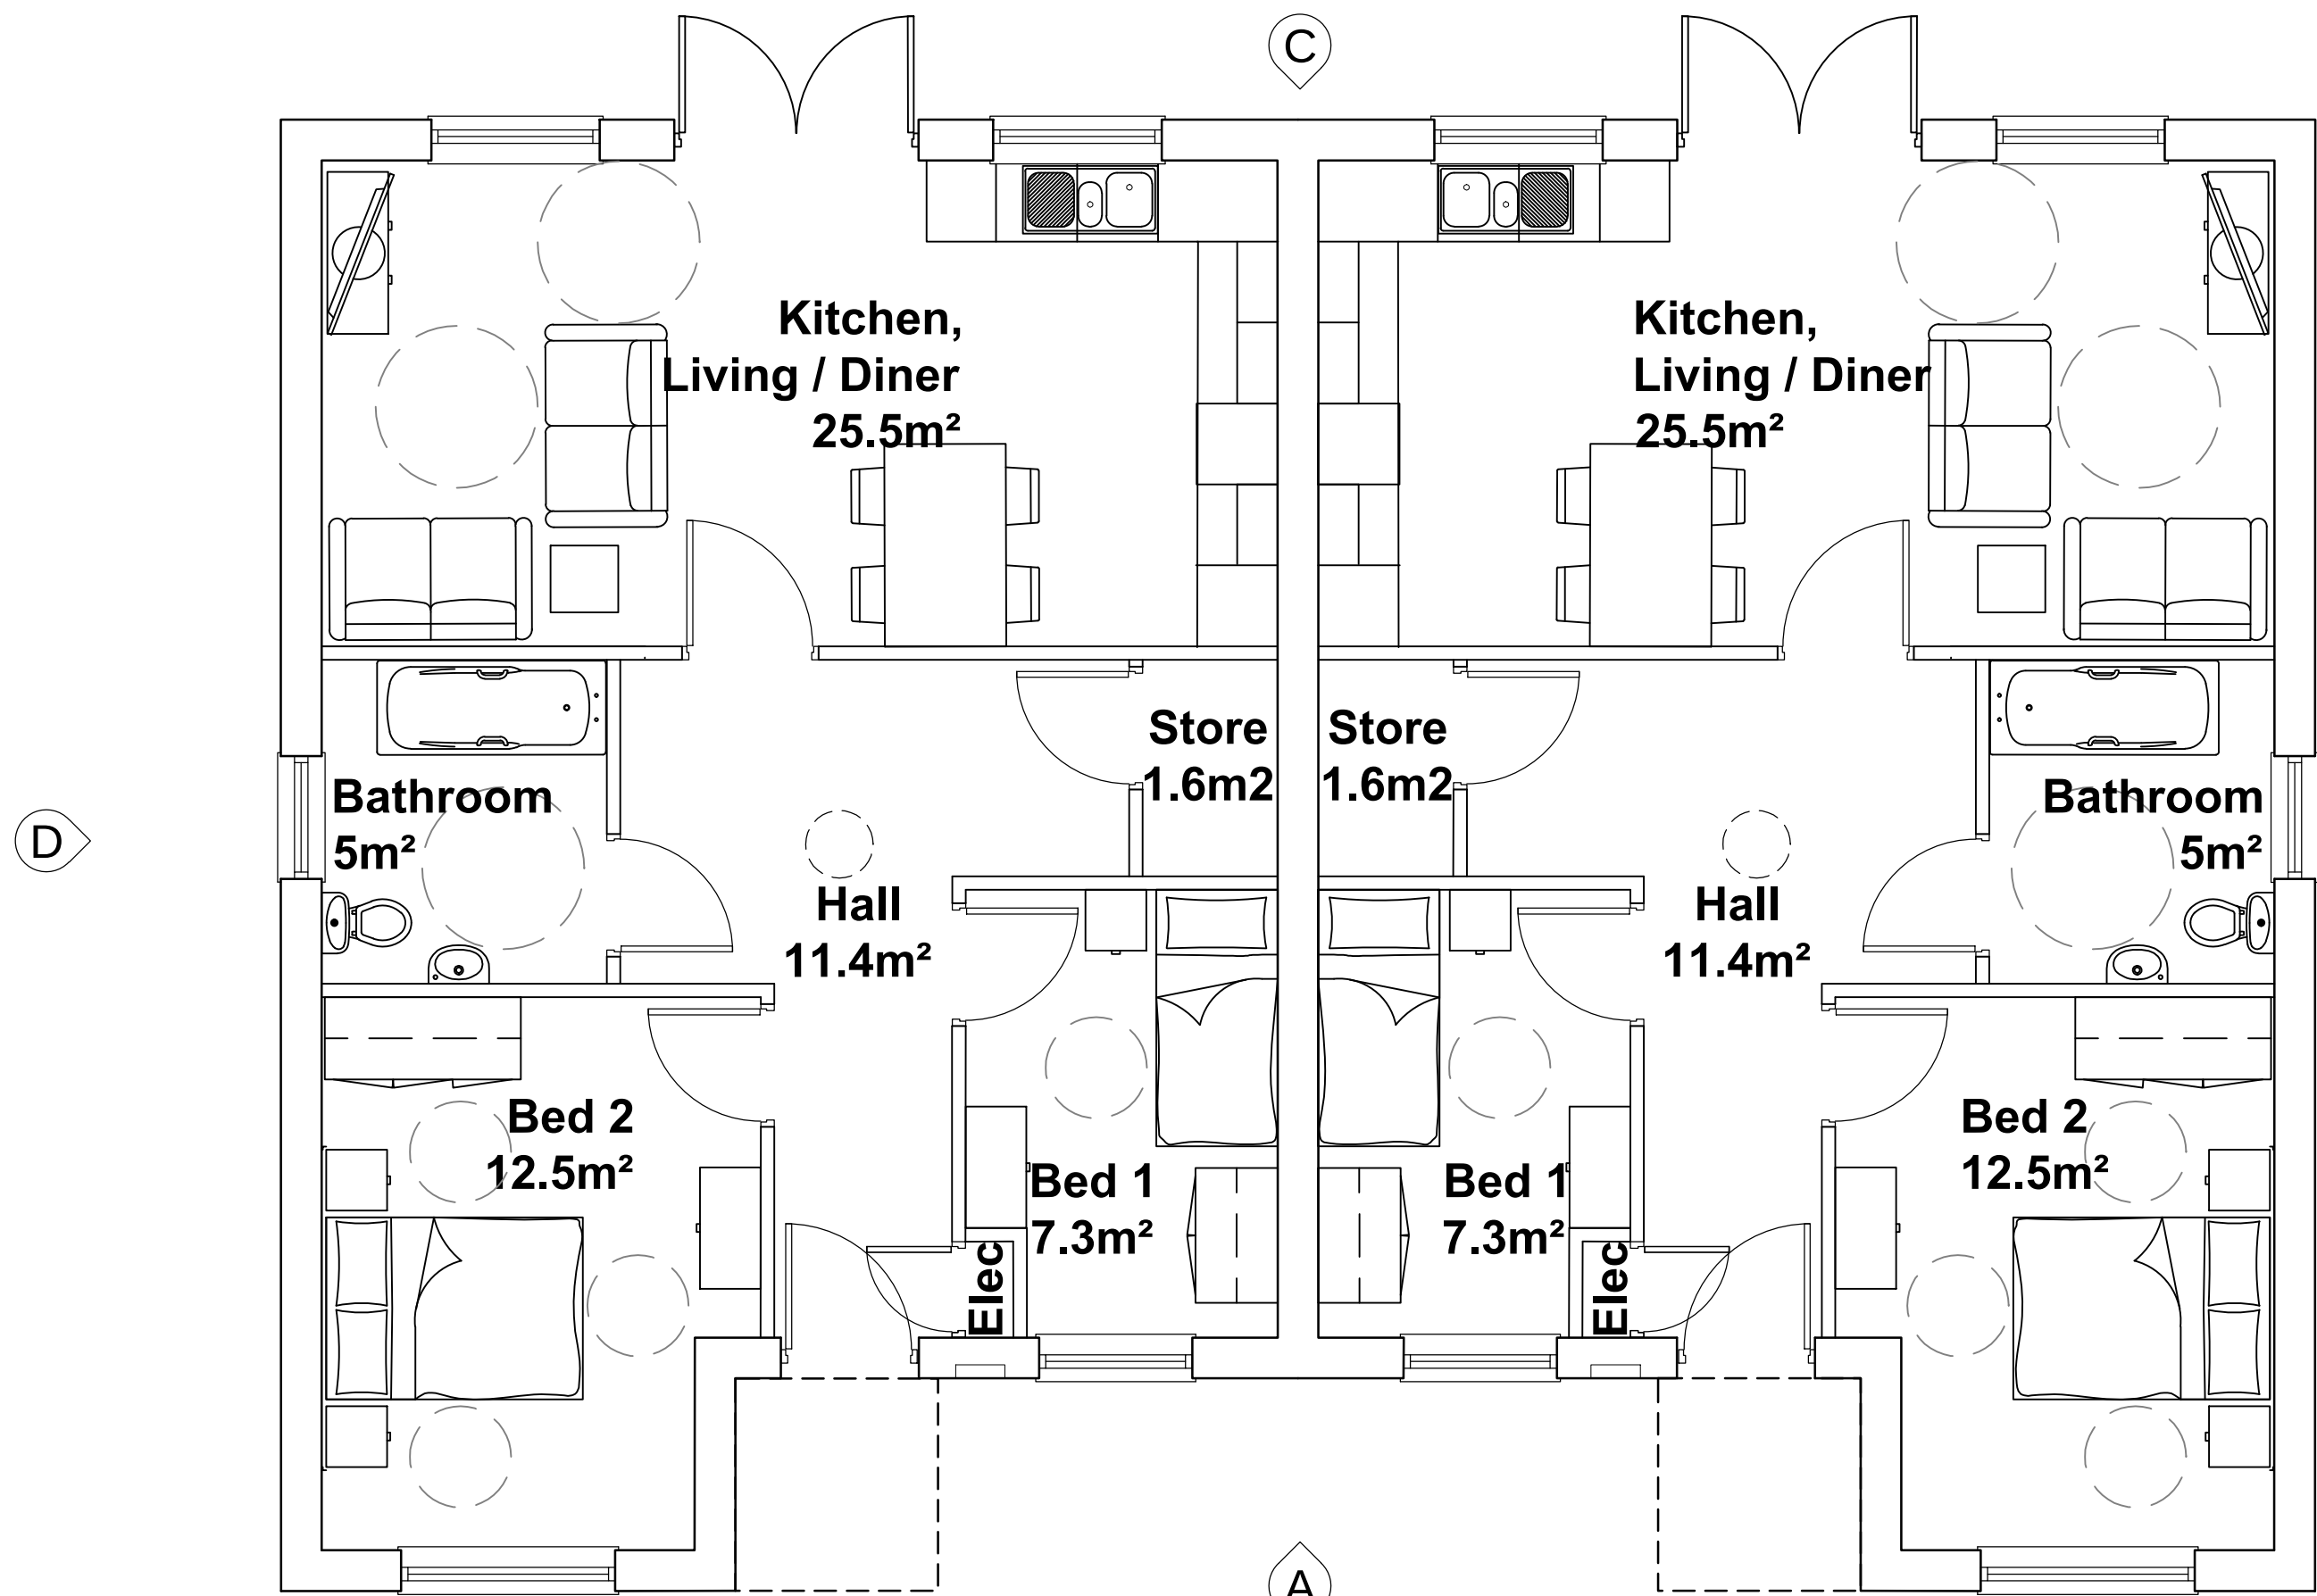

01 Ground Floor Plan

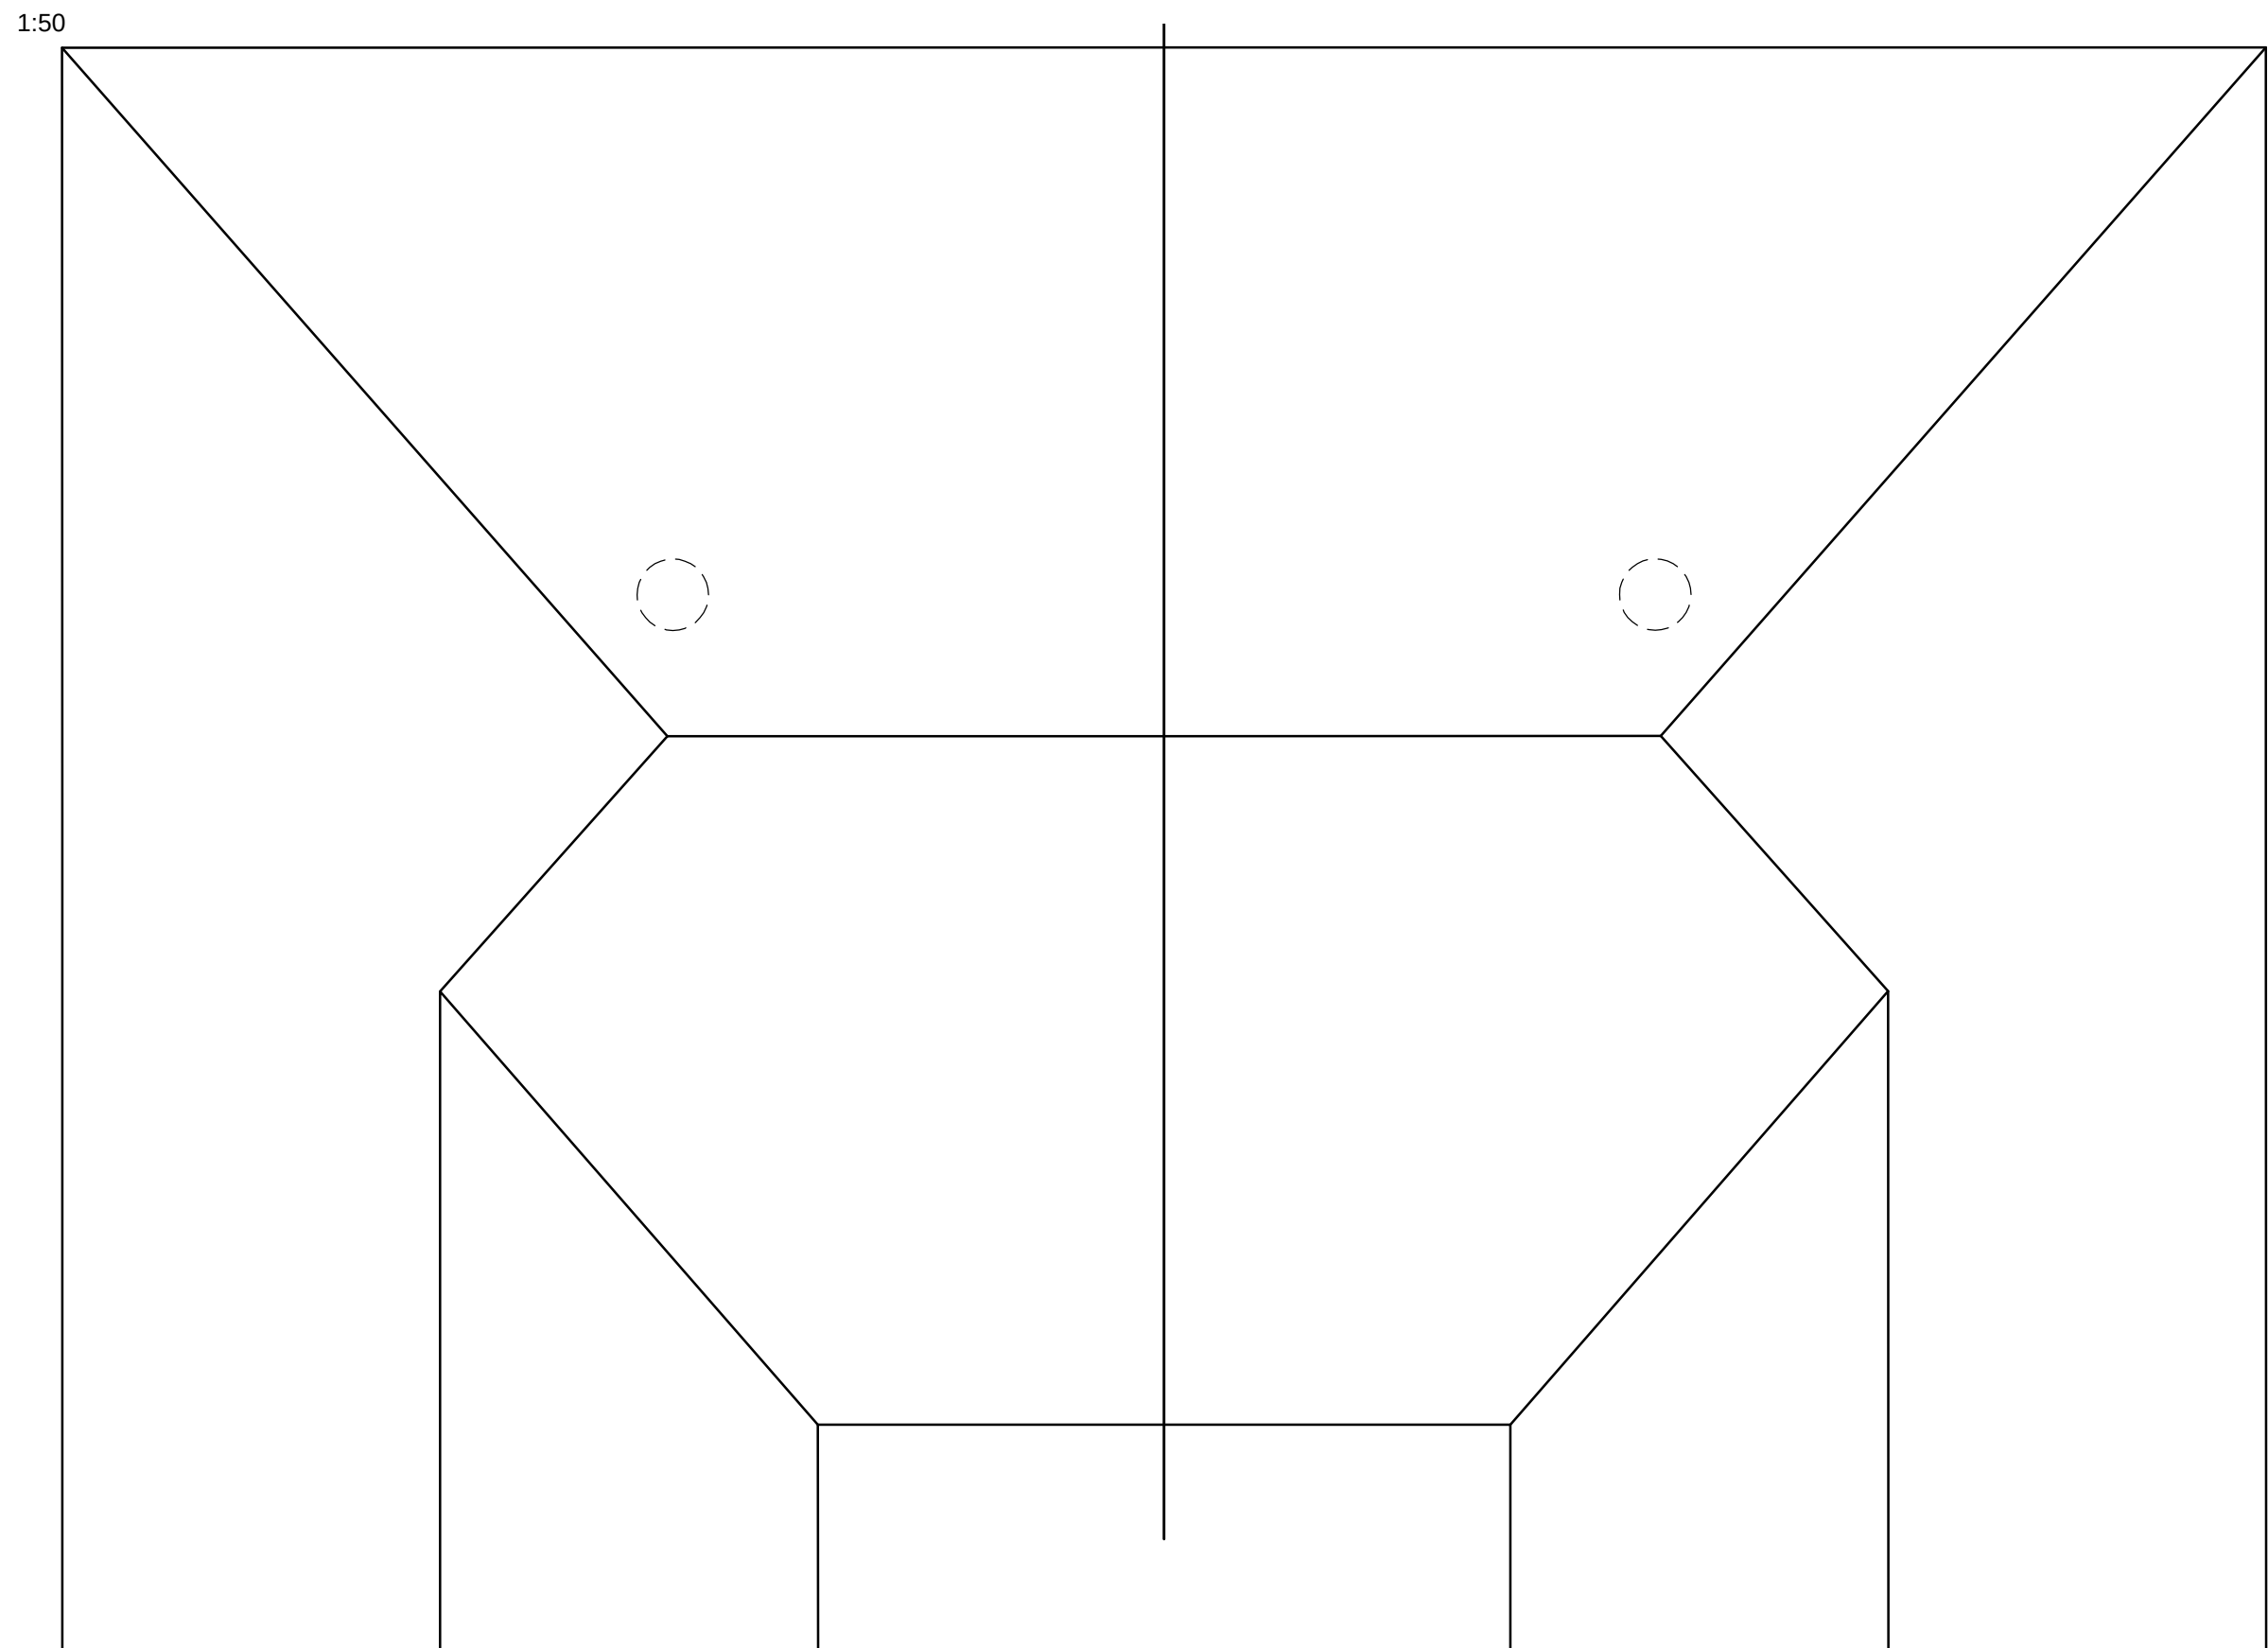

02 Roof Plan



03 Elevation B (Side)

1:50




04 Elevation D (Side)

1:50




05 Elevation A (Front)

1:50

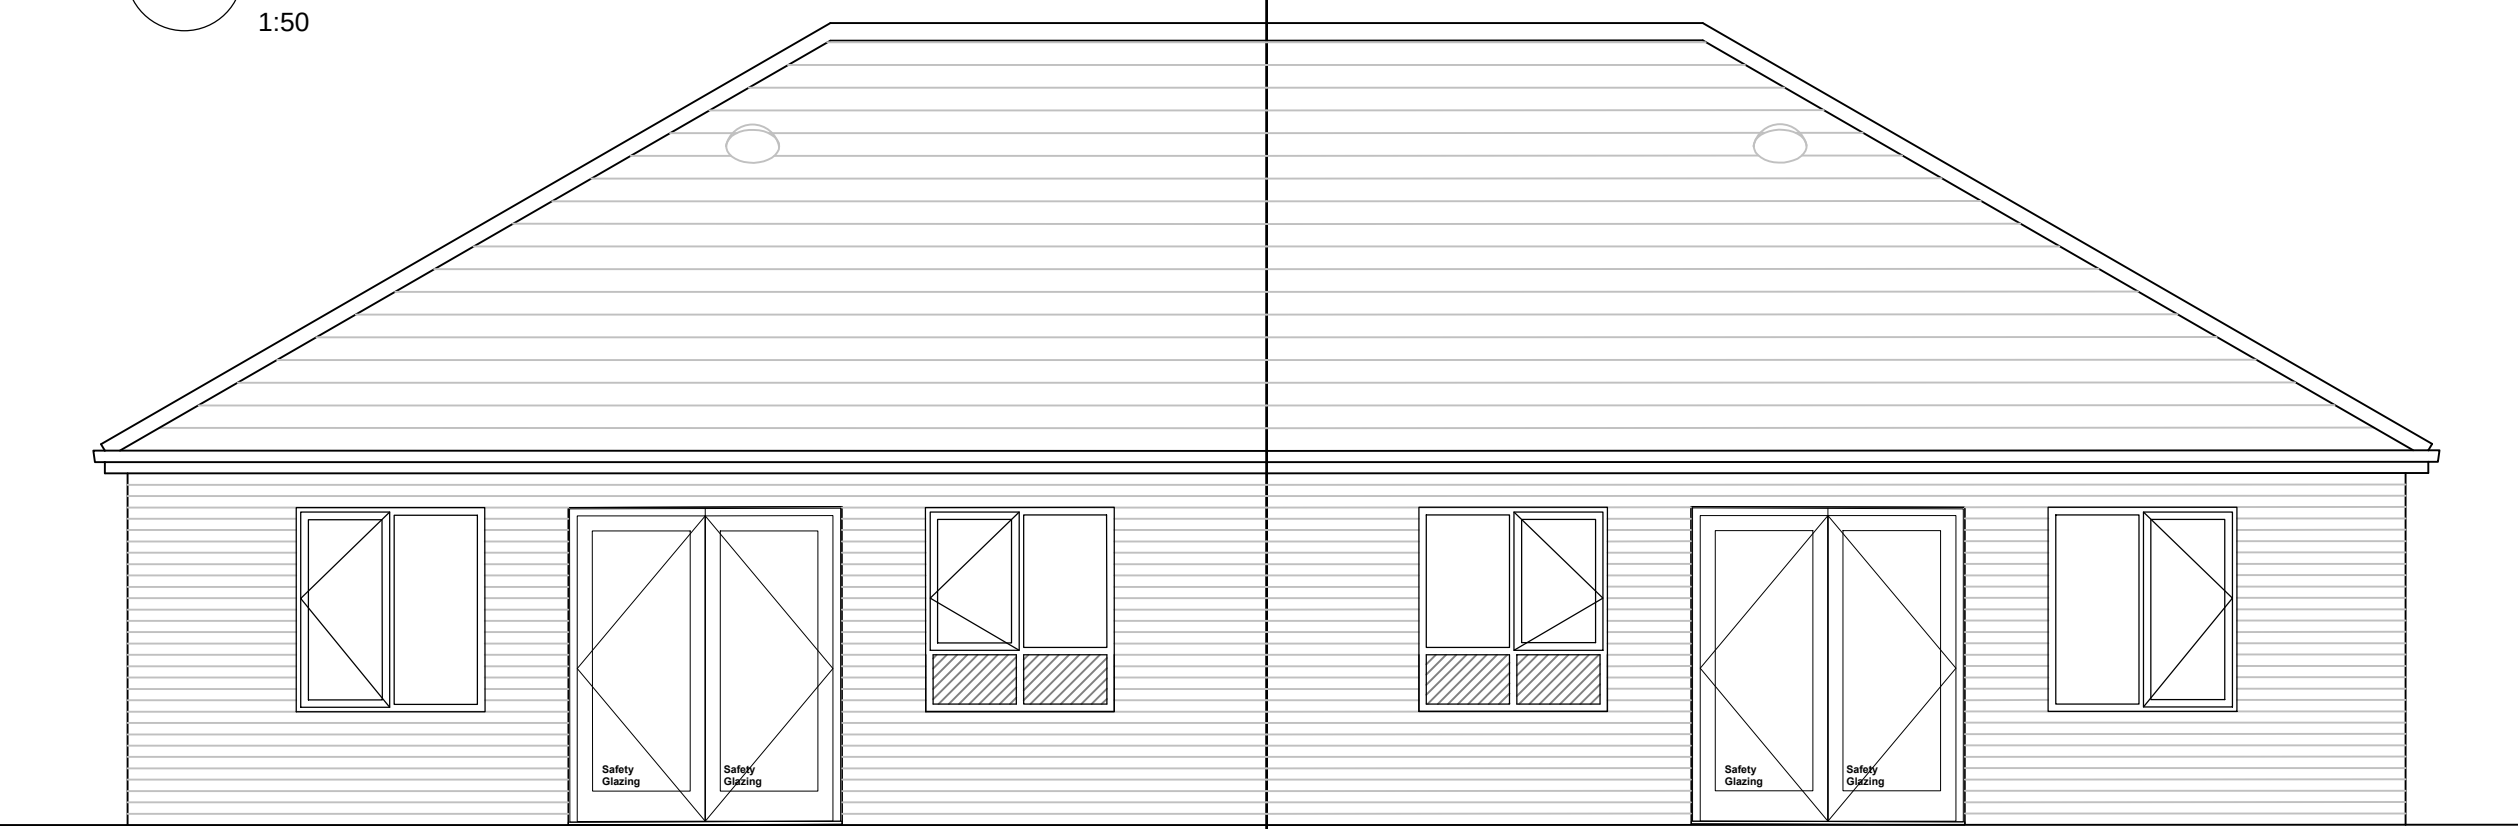

06 Elevation C (Rear)

1:50

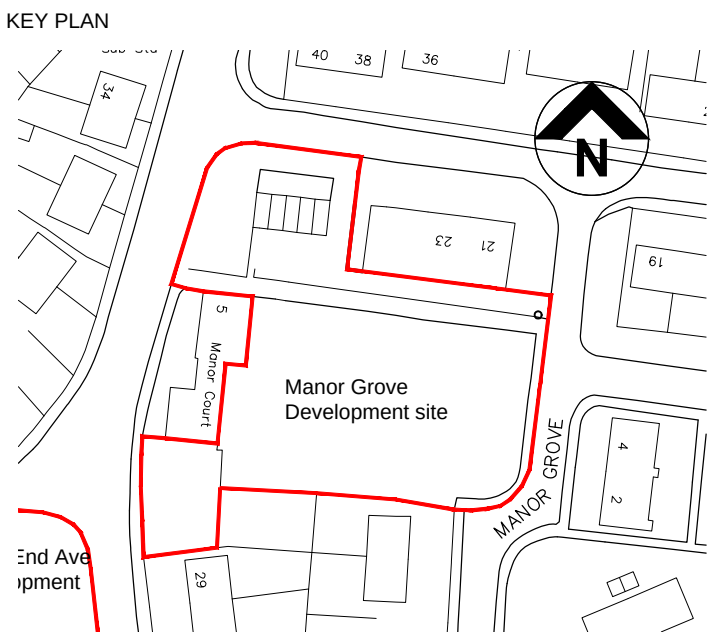

Notes:

Proposed Materials

Walls - Red Masonry. Samples to be submitted for approval.
Roof - Sandtoft TLE roof tile, Colour: Dark Grey
Windows/French Doors - UPVC, Colour: Grey
Doors - Composite Front Door, Colour: TBC
Rainwater goods - Black PVC-U gutters and downpipes
Canopies - Proprietary tiled pitched roof canopy, Colour Grey
Suntubes - Keylight Sunlite

										THIS DRAWING IS PRODUCED FOR USE IN THIS PROJECT ONLY AND MAY NOT BE USED FOR ANY OTHER PURPOSE. NPS PROPERTY CONSULTANTS LTD ACCEPT NO LIABILITY FOR THE USE OF THIS DRAWING OTHER THAN THE PURPOSE FOR WHICH IT WAS INTENDED IN CONNECTION WITH THIS PROJECT AS RECORDED IN THE PURPOSE FOR ISSUE AND FILE STATUS CODE:										RESPONSIBILITY IS NOT ACCEPTED FOR OTHERS SCALING DIRECTLY FROM THIS DRAWING. DO NOT SCALE FROM THIS DRAWING. USE WRITTEN DIMENSIONS ONLY.										CLIENT	
FIRST ISSUE																														Berneslai Homes	
P1										B1T										29.09.17	