



ELEVATION A

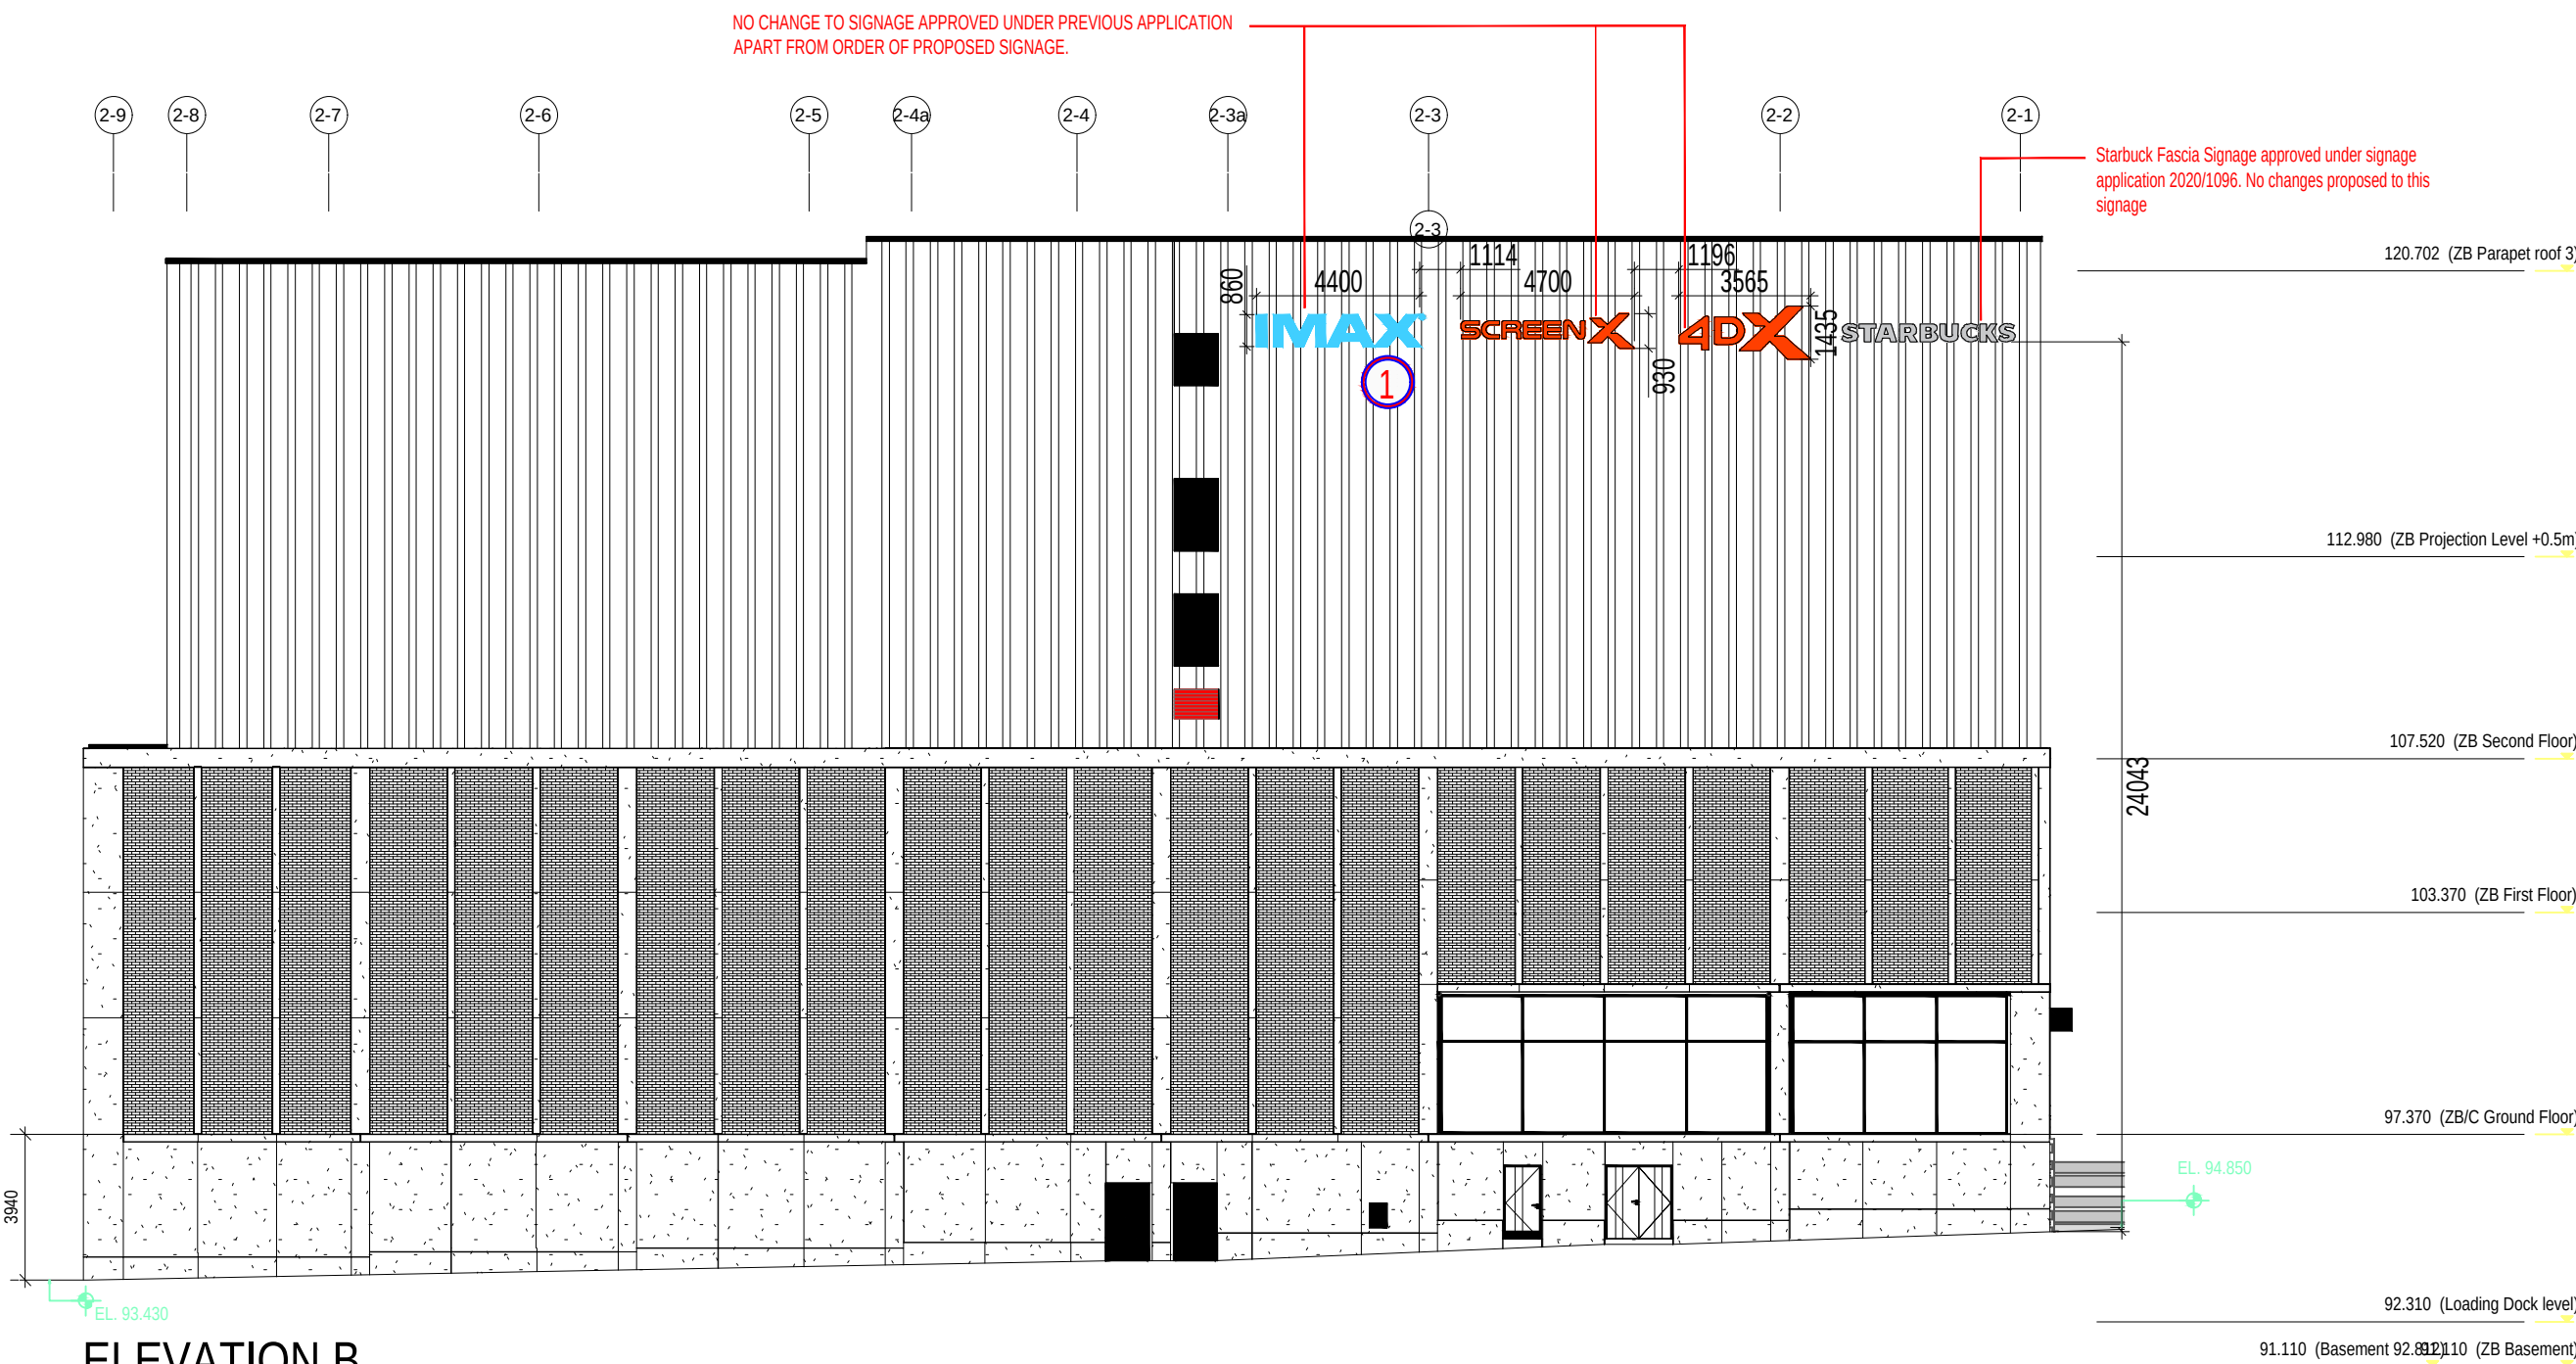

ELEVATION B

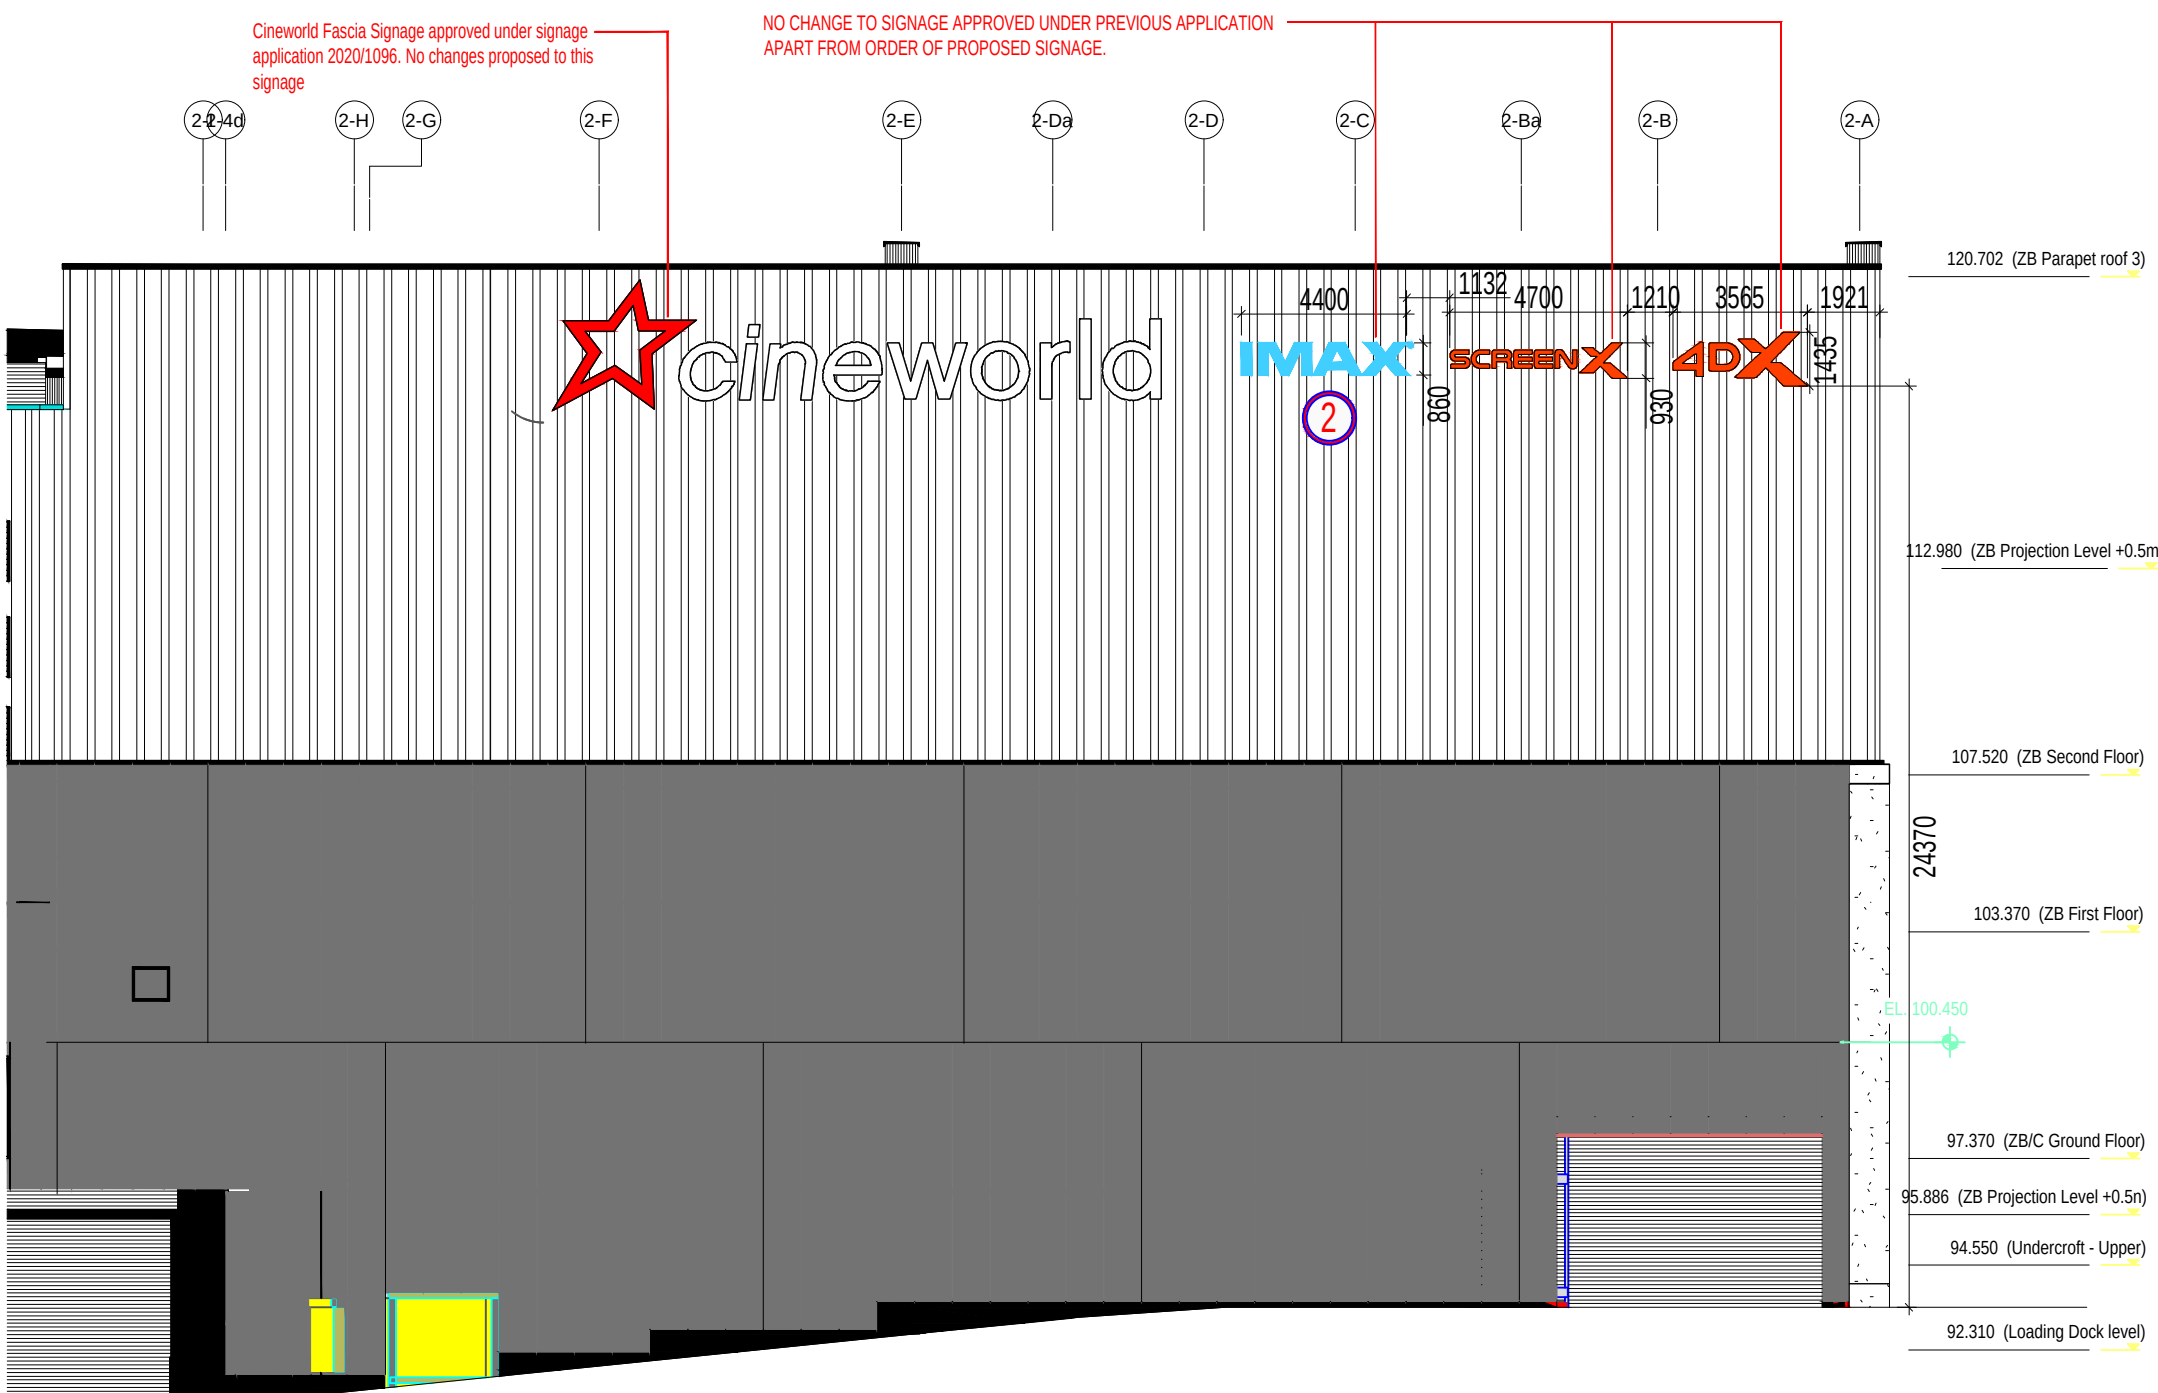


ELEVATION C

PROPOSED AMENDMENTS FROM PREVIOUS APPROVED SIGNAGE APPLICATION


1. Proposed signage order altered - approved signage order SCREEN X, 4DX, IMAX. Proposed order IMAX, SCREEN X, 4DX
2. Proposed signage order altered - approved signage order SCREEN X, 4DX, IMAX, STARBUCKS. Proposed order IMAX, SCREEN X, 4DX, STARBUCKS.
3. Cineworld signage previously approved as internally hung behind glazing. New proposal is for the the signage to be externally mounted on steel rails directly infront of the mullions, rails to be powder coated to match existing mullion colour. Please refer to Section B for further information.
4. SCREEN X, 4DX & IMAX signage previously approved as internally hung behind glazing. New proposal is for the the signage to be externally to existing fixing points in the external mullions. Signage to be hung as per detail in Section B.
5. STARBUCKS signage previously approved as internally hung behind glazing. New proposal is for the the signage to be externally mounted on existing fixing locations in external mullions. Signage to be hung as per detail in Section B.
6. New Starbucks illuminated projecting signage to be installed on column.
7. New illuminated Cineworld Star to be mounted on external column.
8. Existing vinyl internally applied to hide structure and void to be retained.
9. New starbucks logo illuminated sign - to be internally hung.




SIGNAGE PREVIOUSLY APPROVED AS BEING INTERNALLY FIXED UNDER SIGNAGE APPLICATION 2020/1096 - SIGNAGE NOW TO BE EXTERNALLY HUNG AND TO AND MOUNTED ON EXISTING FIXING LOCATIONS IN THE MULLIONS.

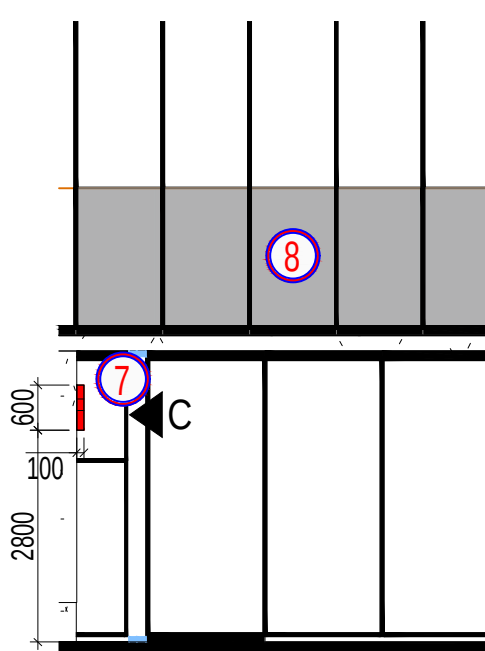


SECTION A

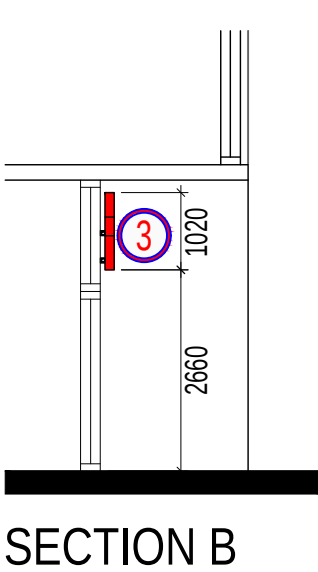


SECTION B

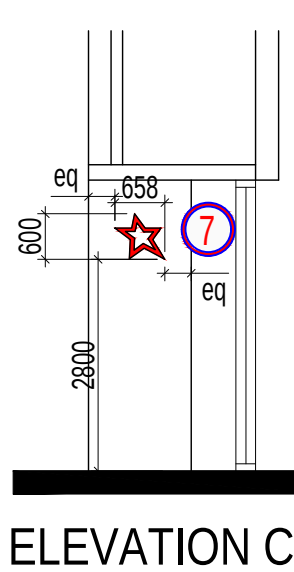


ELEVATION C

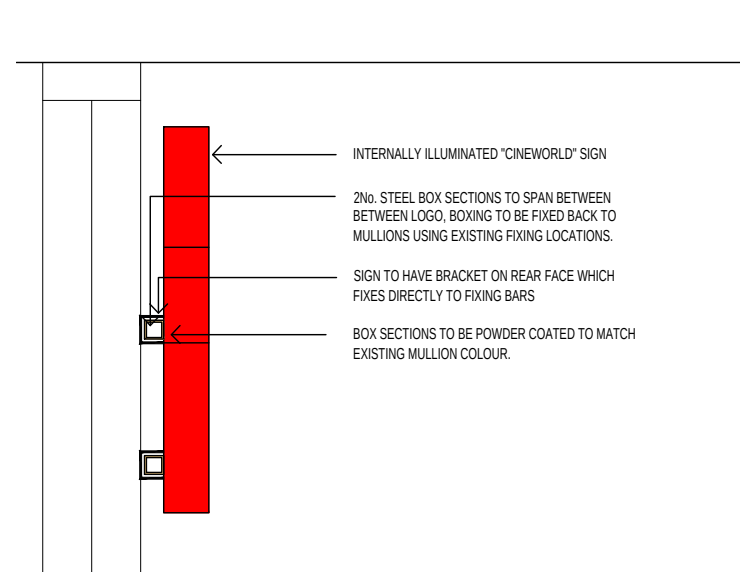


DETAIL - A - SIGN (3) FIXING | SCALE 1:20

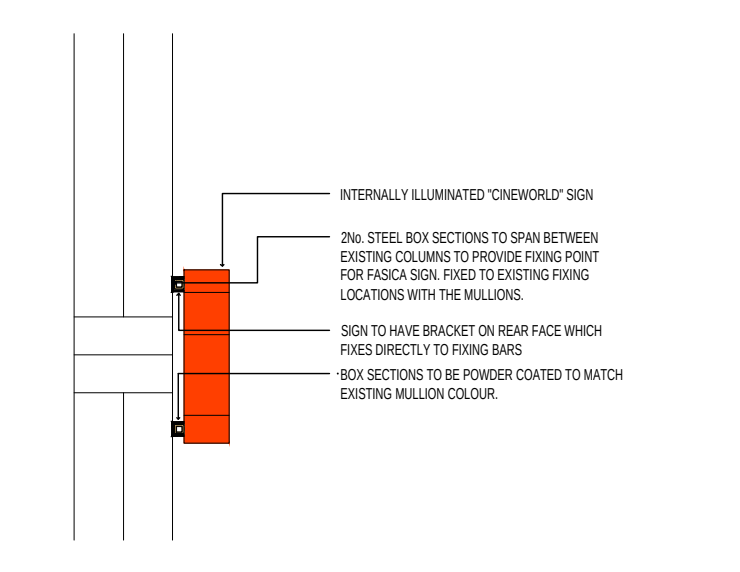

DETAIL - C - SIGN (4,5) FIXING | SCALE 1:20

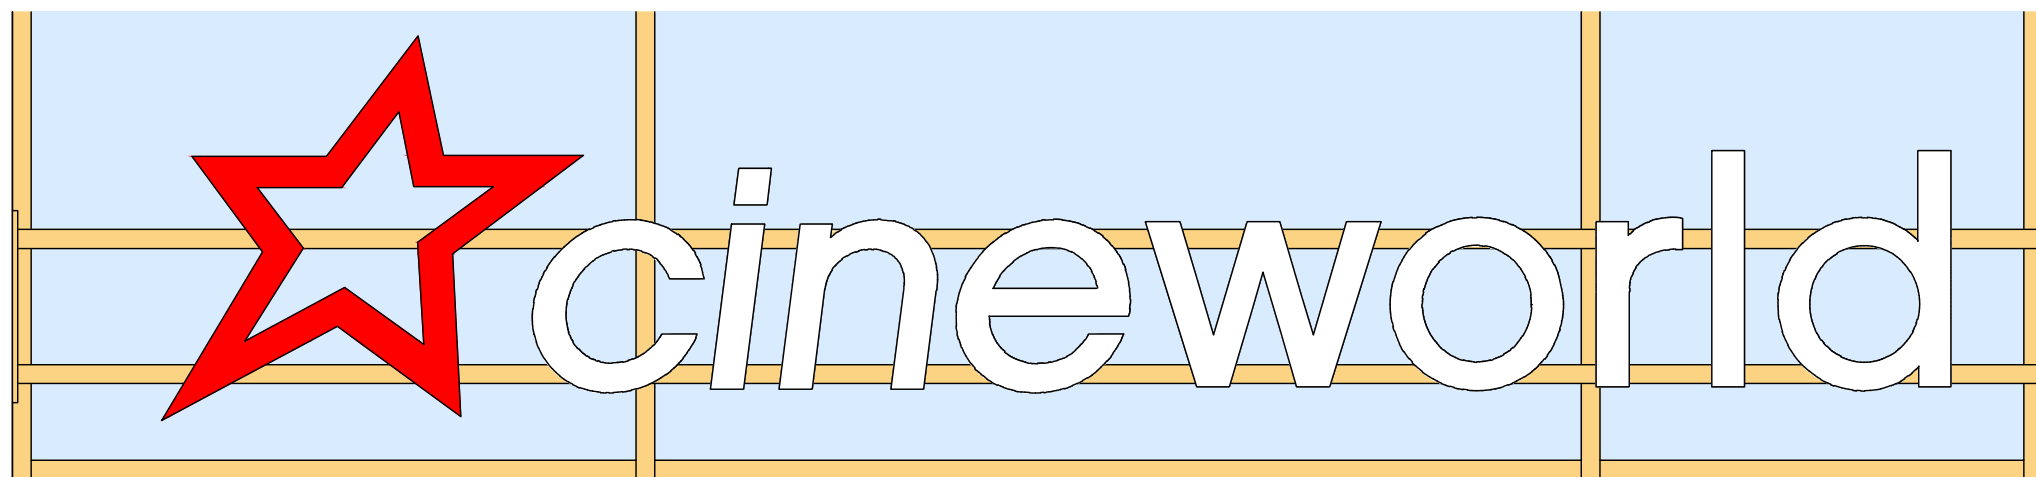

DETAIL - B - CINEWORLD SIGN (3) ELEVATION | SCALE 1:20

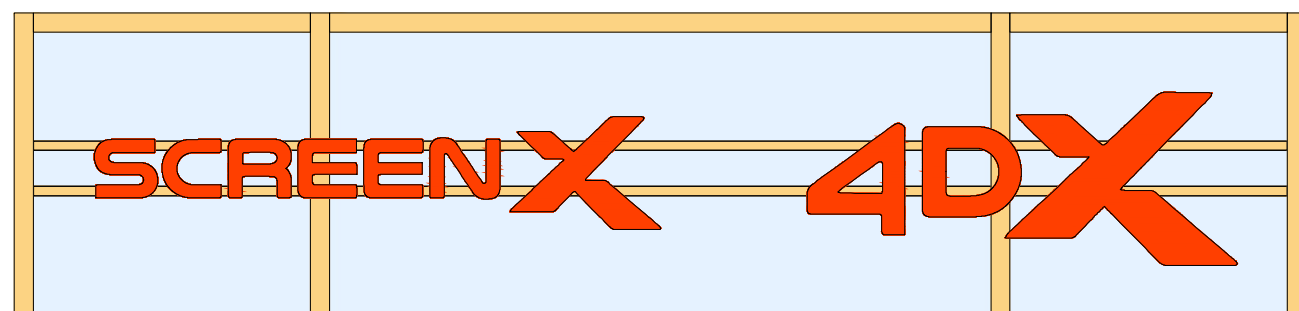

DETAIL - D - SIGN FIXED TO MULLION ELEVATION | SCALE 1:20

M	DRAWING UPDATED TO SUIT PLANNERS FINAL COMMENTS	08.08.22
Revision	Description	Date

NB
Architects
DA

www.nbda-architects.co.uk Tel 01625 575550

Client CINEWORLD

Project CINEWORLD BARNLEY

Drawing PROPOSED EXTERNAL SIGNAGE

Drawing No. 1722\BA-019 Revision M

Scale 1:200@A1 Date 31.05.19 Drawn ACM

This drawing is copyright of N.B.D.A. Ltd. and should not be reproduced without permission. Dimensions should not be scaled off this drawing. All dimensions should be checked on site.