
Chartered Building Consultancy

DM Eco Design

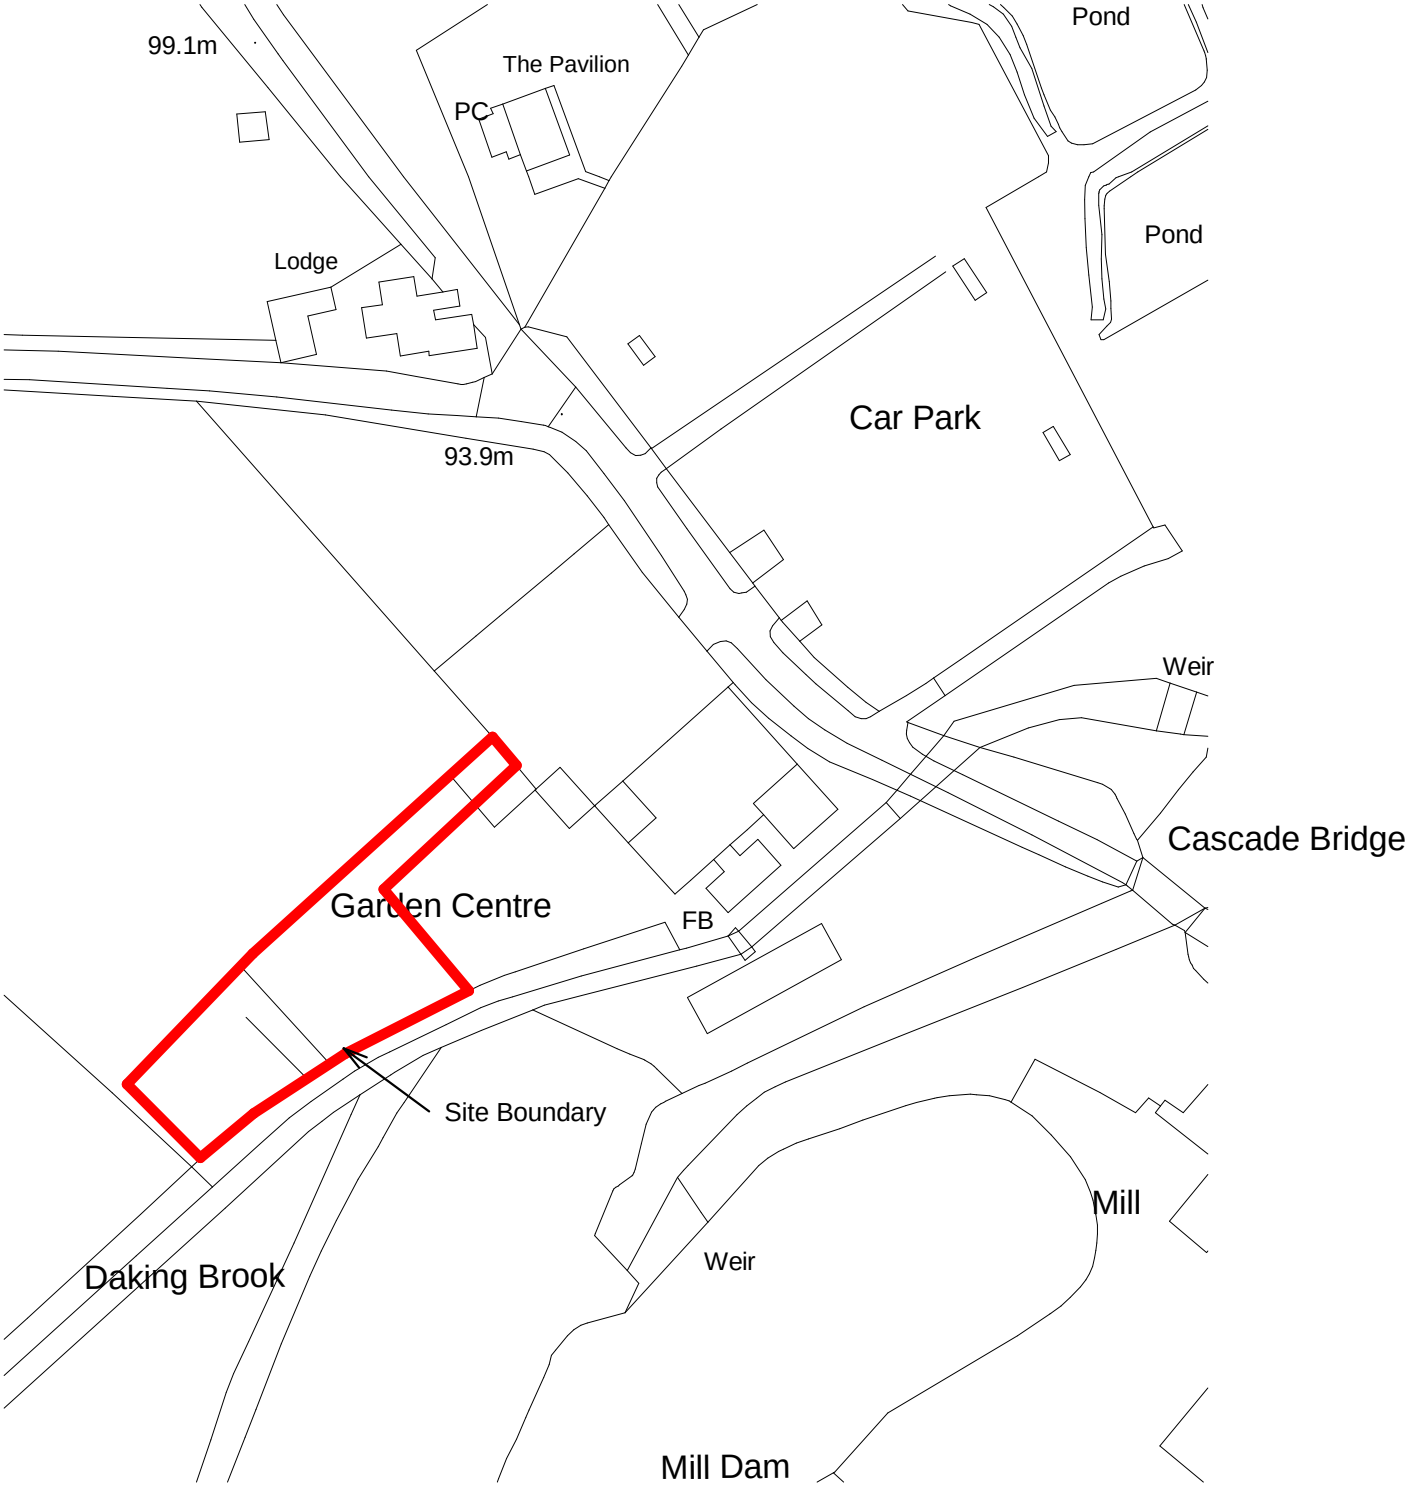

0 10 20 30 40 50
meters

© Crown copyright 2015. Supplied by mapserve.co.uk a licensed Ordnance Survey partner number 100053143
Reproduction in whole or part is prohibited without the prior permission of Ordnance Survey.

Cannon Hall Garden Centre
Bark House Lane, Barnsley
S75 4AT

Site Plan 1:1250