




01 Proposed Site GA


Scale 1:100

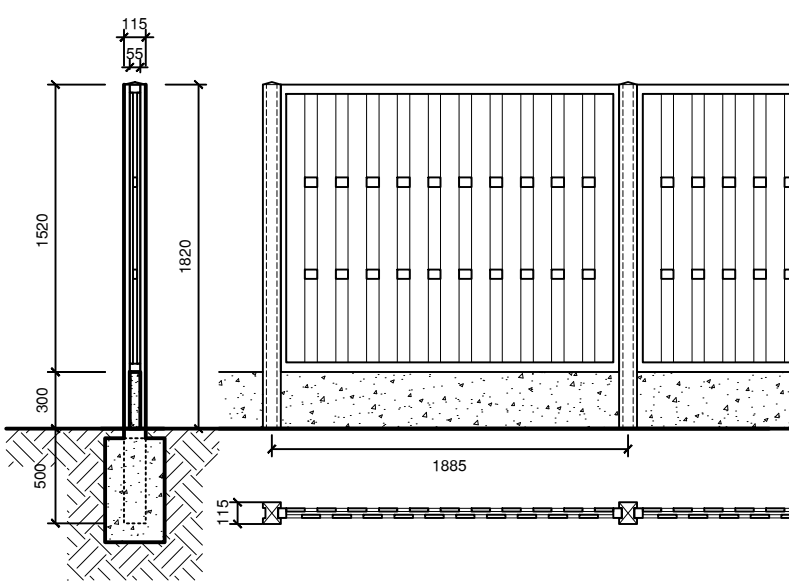

FENCING TYPE A

02 Site Fencing


Scale 1:40

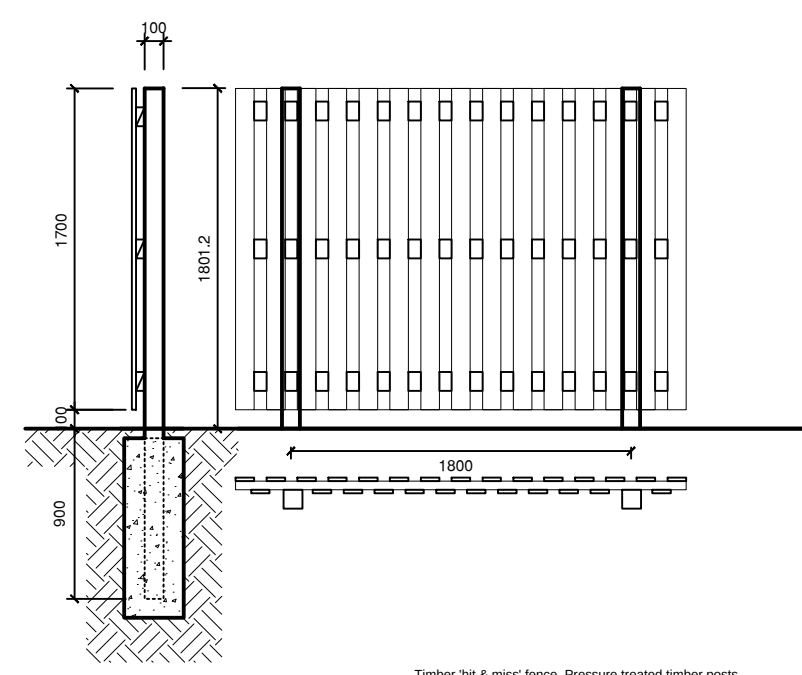

FENCING TYPE B

RESPONSIBILITY IS NOT ACCEPTED FOR OTHERS SCALING DIRECTLY FROM THIS DRAWING. DO NOT SCALE FROM THIS DRAWING. USE WRITTEN DIMENSIONS ONLY.

0m 1 2 3 6m
1:100
ORIGINAL SHEET SIZE A1

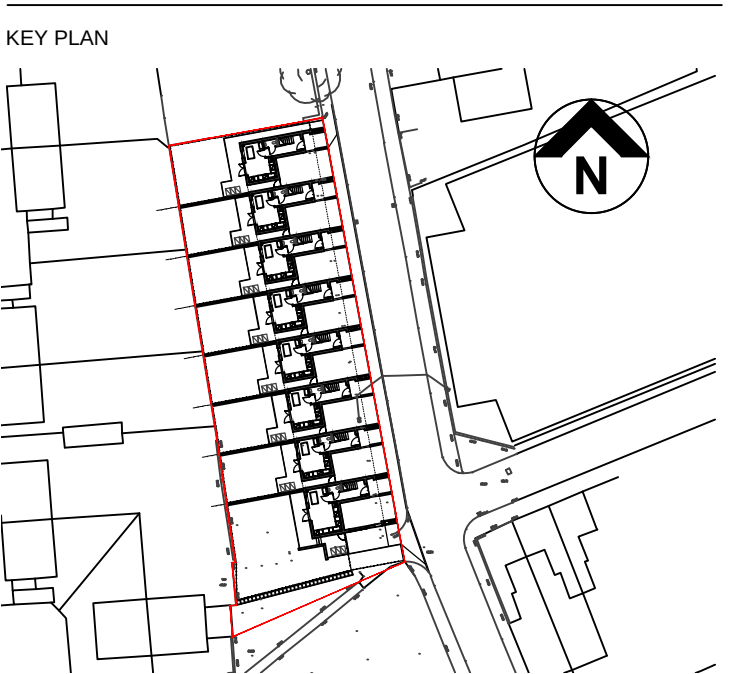

THIS DRAWING IS PRODUCED FOR USE IN THIS PROJECT ONLY AND MAY NOT BE USED FOR ANY OTHER PURPOSE. NPS PROPERTY CONSULTANTS LTD ACCEPT NO LIABILITY FOR THE USE OF THIS DRAWING OTHER THAN THE PURPOSE FOR WHICH IT WAS INTENDED IN CONNECTION WITH THIS PROJECT AS RECORDED IN THE 'PURPOSE FOR ISSUE' AND 'FILE STATUS CODE'.
© CROWN COPYRIGHT AND DATABASE RIGHTS 2017 ORDNANCE SURVEY LICENCE NUMBER 100022264

Notes:

ISSUED FOR PLANNING APPROVAL					
P1	LJK	Feb 17			
COMMENT					
REV	DRAWN	DATE	CHECKED	DATE	APPROVED
nps group					
NPS Barnsley Ltd Gateway Plaza, Sackville St, Barnsley, South Yorkshire, S70 2RD, Tel: 01226 774605, Email: barnsley@nps.co.uk, web: www.nps.co.uk					

CLIENT
Berneslai Homes

PROJECT
Baden Street Housing Development

TITLE
Site - Landscaping GA

SCALES	DISCIPLINE	PROJECT NUMBER
1:100	ARCHITECT	16-1-1084
DRAWING NUMBER	REV CODE	
NPS-DR-A-(00)-800	P2	
STATUS CODE	PURPOSE OF ISSUE	DRAWN BY
S2	PLANNING APPROVAL	LJK