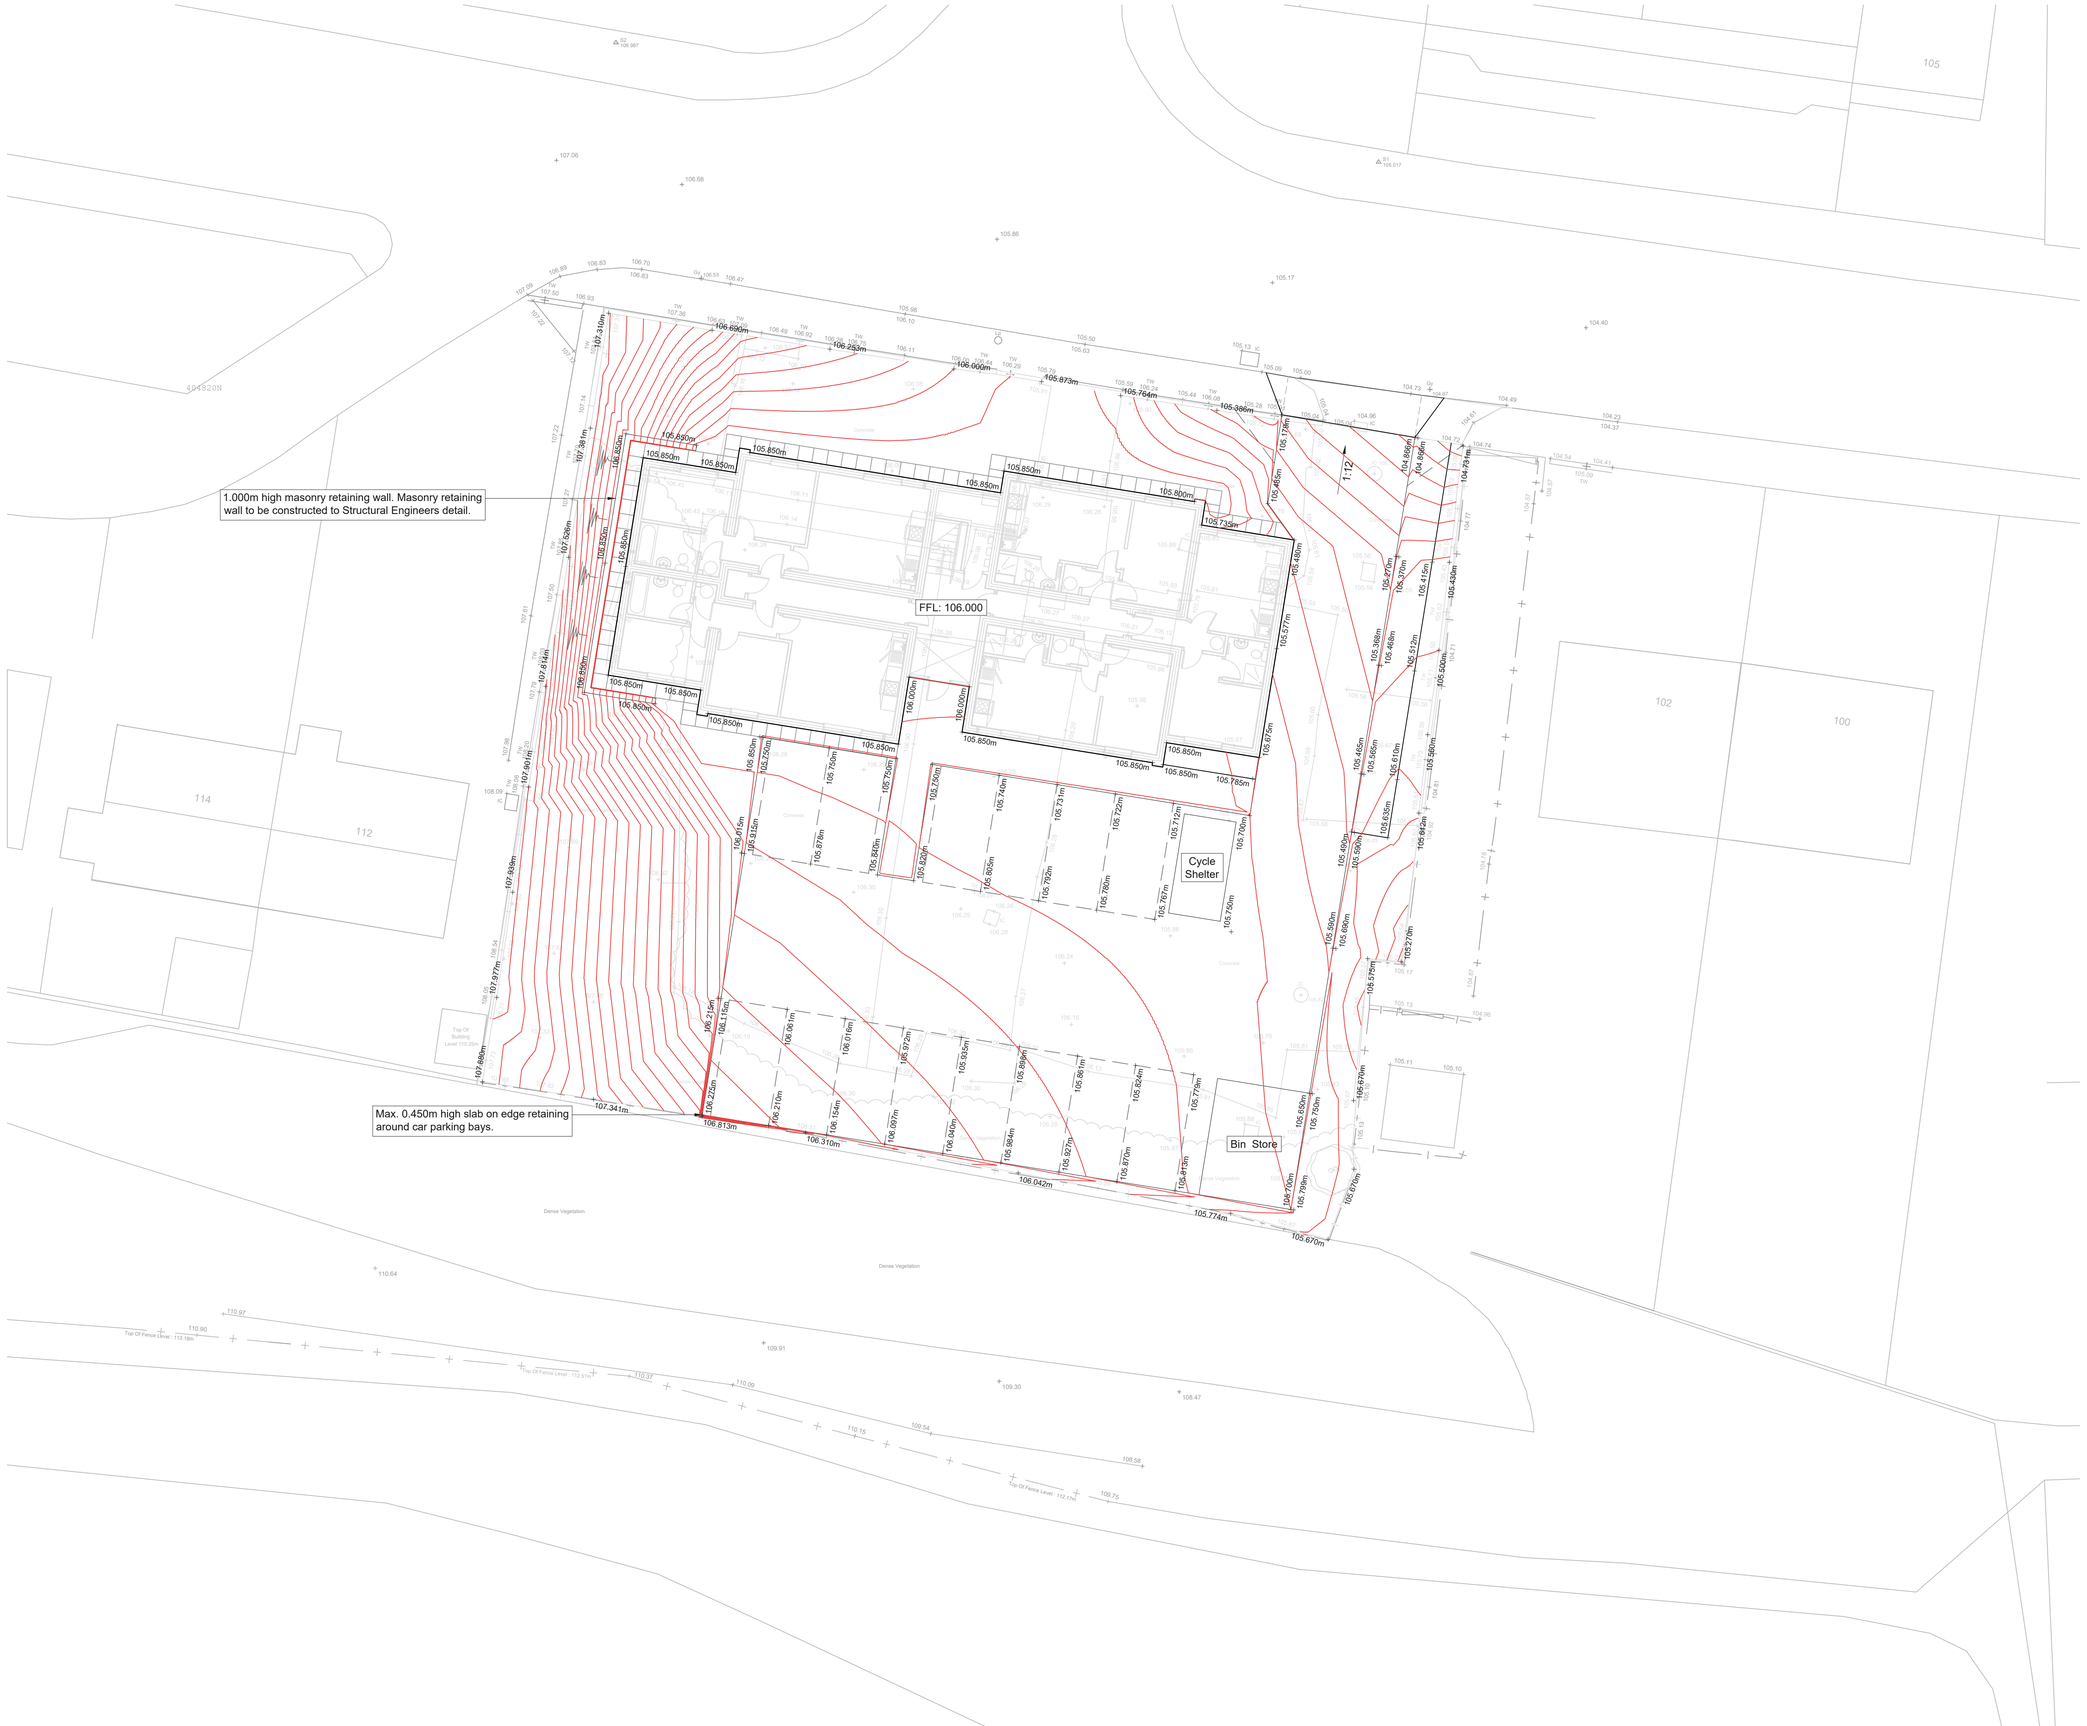


G30 Consulting Ltd

Copyright © 2016 G30 Consulting Ltd. All rights reserved.

Copying of these plans in full or in part is not permitted unless the written consent of G30 Consulting Ltd is obtained.

General Notes

1. Do not scale this drawing.
2. All dimensions are in millimeters unless stated otherwise.
3. This drawing is to be read in conjunction with all other relevant drawings & specifications.
4. All proprietary items to be installed in strict compliance with manufacturers instructions and recommendations.
5. No works shall commence on site until approval has been obtained from all relevant Agencies / Authorities.
6. All dimensions referred to in this drawing must be verified.

Revision	Description	Date
P3	Levels at building entrance revised.	21/09/2017
P2	Access road gradient added.	22/08/2017
P1	First Issue	17/08/2017

PRELIMINARY

Unit 6, Neepsend Triangle Business Centre, 1 Burton Road, Sheffield, South Yorkshire, S3 8BW
W: www.g30consulting.com
E: enquiries@g30consulting.com
T: 0114 349 2720

Project
The Investment Room,
Farm Road, Kendary,
Barnsley, South Yorkshire

Title
External Levels

Drawn by	Checked by	Paper Size
CB	SG	A1

Drawing Number	Revision	Scale
05-0104-004	P3	1:125

Date
17/08/2017