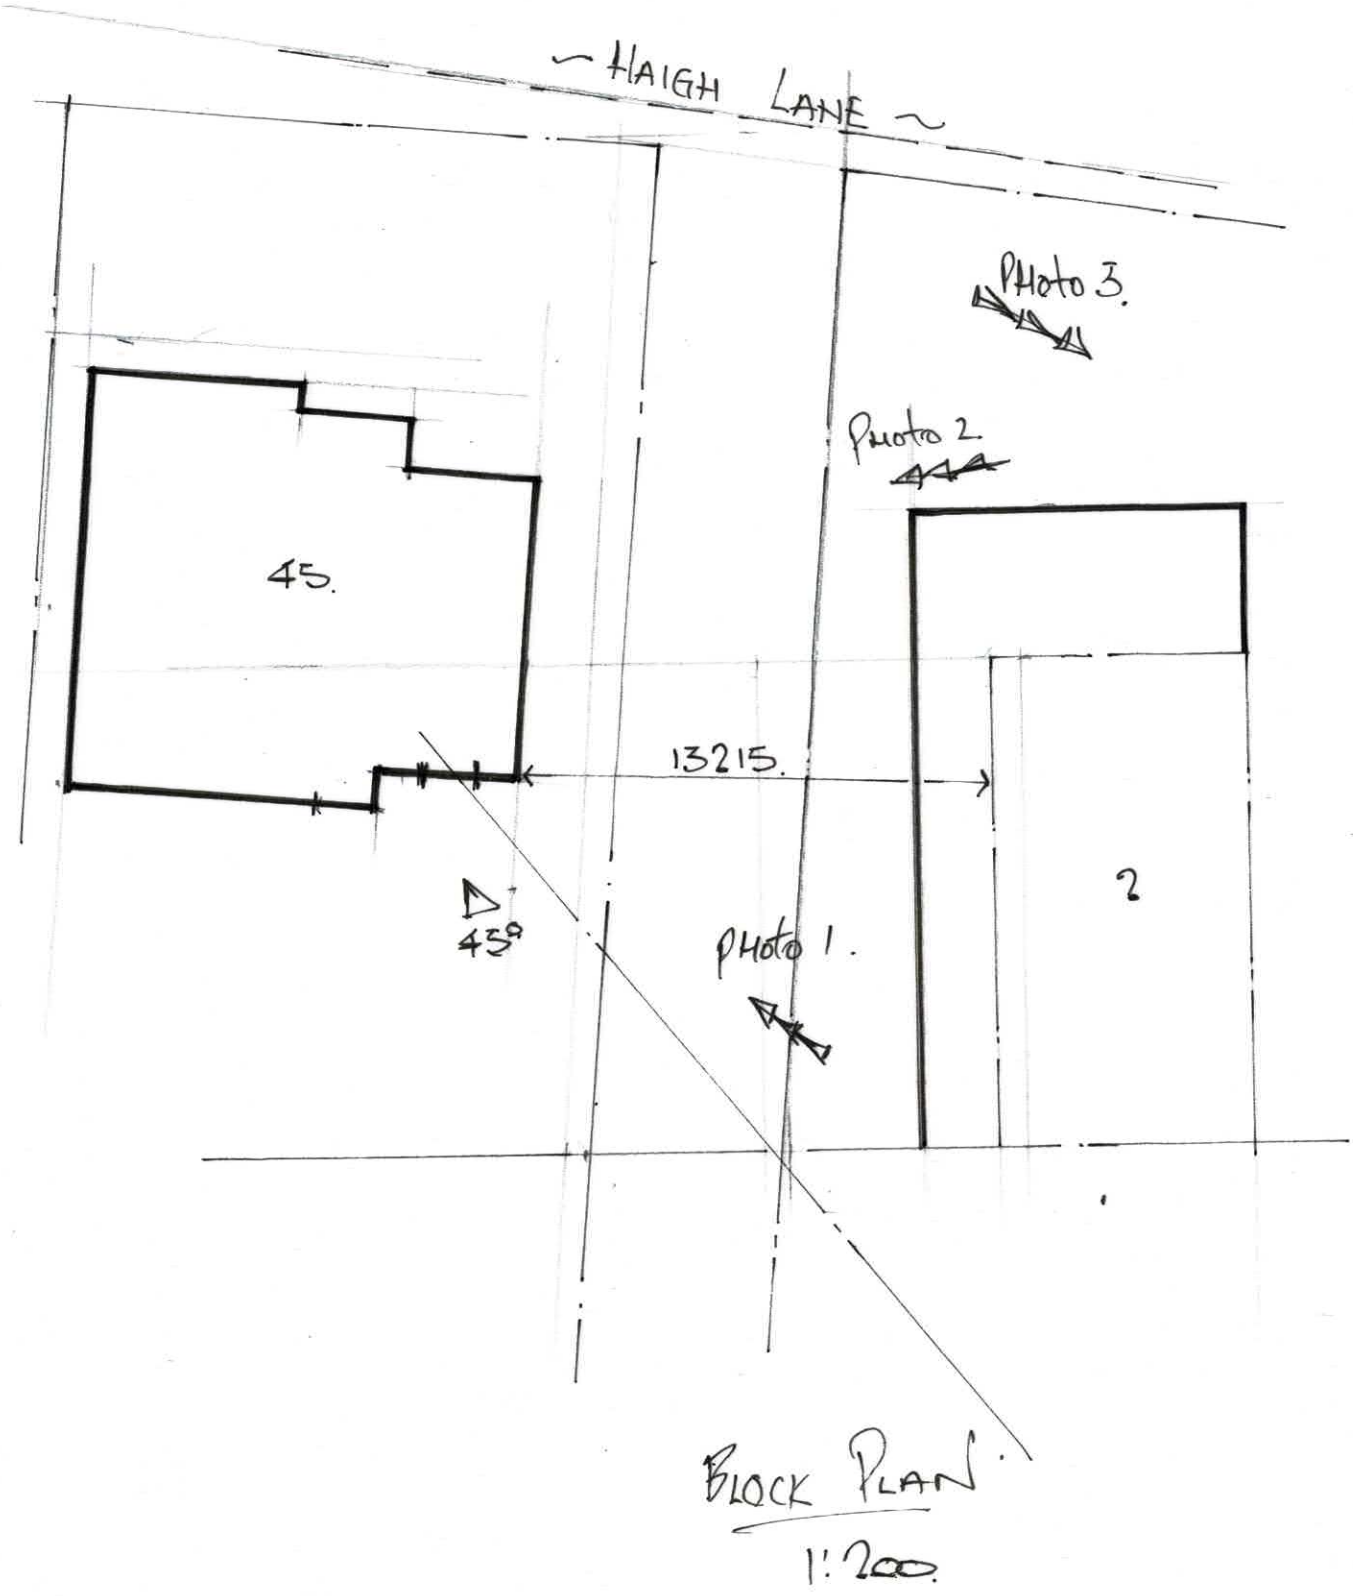


BLOCK PLAN
1:200