


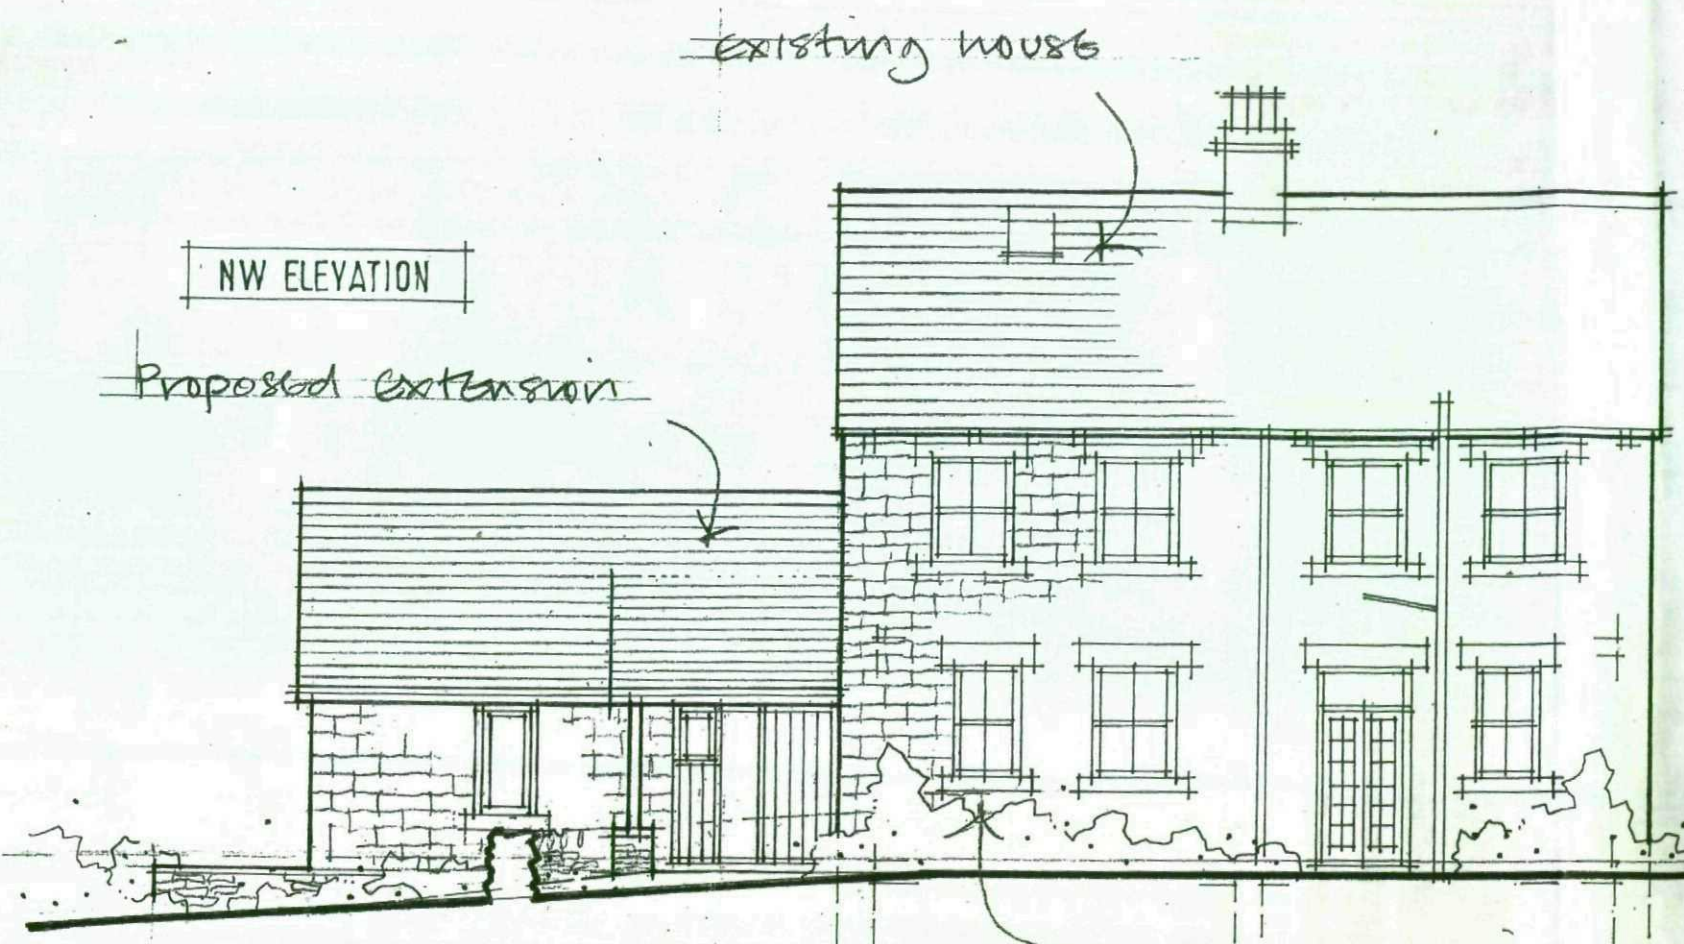


NW ELEVATION

Proposed Extension

existing house

stained timber boarding

new window in original door position

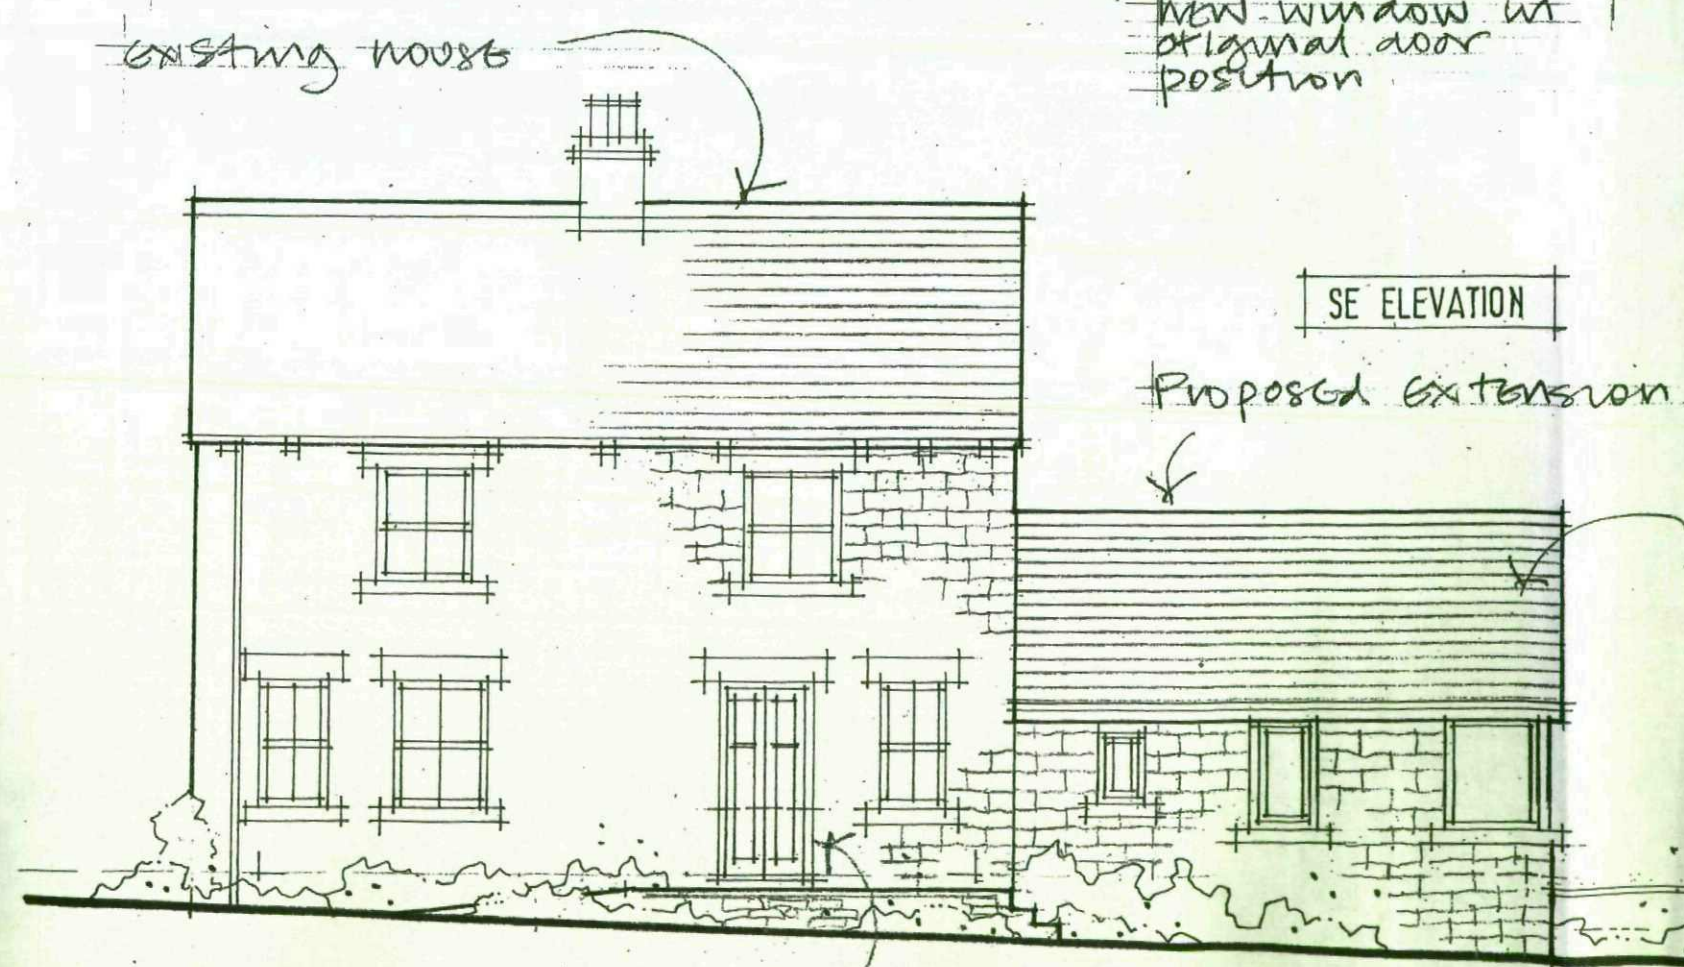


SE ELEVATION

Proposed Extension

existing house

slate roof covering to match existing

new glazed doors in position of existing window

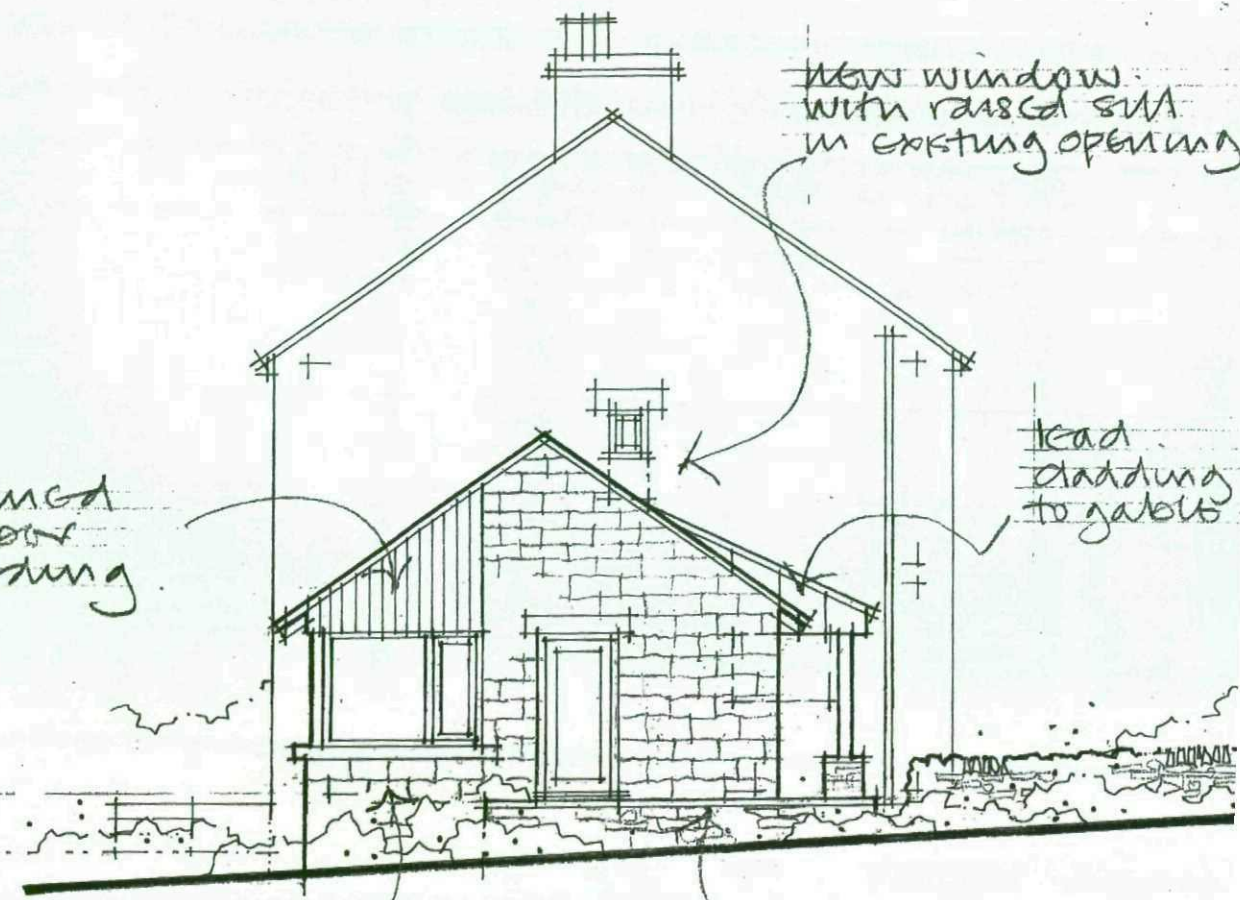

NE ELEVATION

new window with raised sill in existing opening

lead cladding to gables

raised terrace area

stone to match existing

PARK COTTAGES, ROUGH BIRCHWORTH - PROPOSED EXTENSION - ELEVATIONS

Bernard Page : Architect
7A Chamberlin Close, Norwich, NR3 3LP

01603 429360, bernardpage@ntlworld.com

Scale 1/100

Date 11/08

Drawing No 183/04