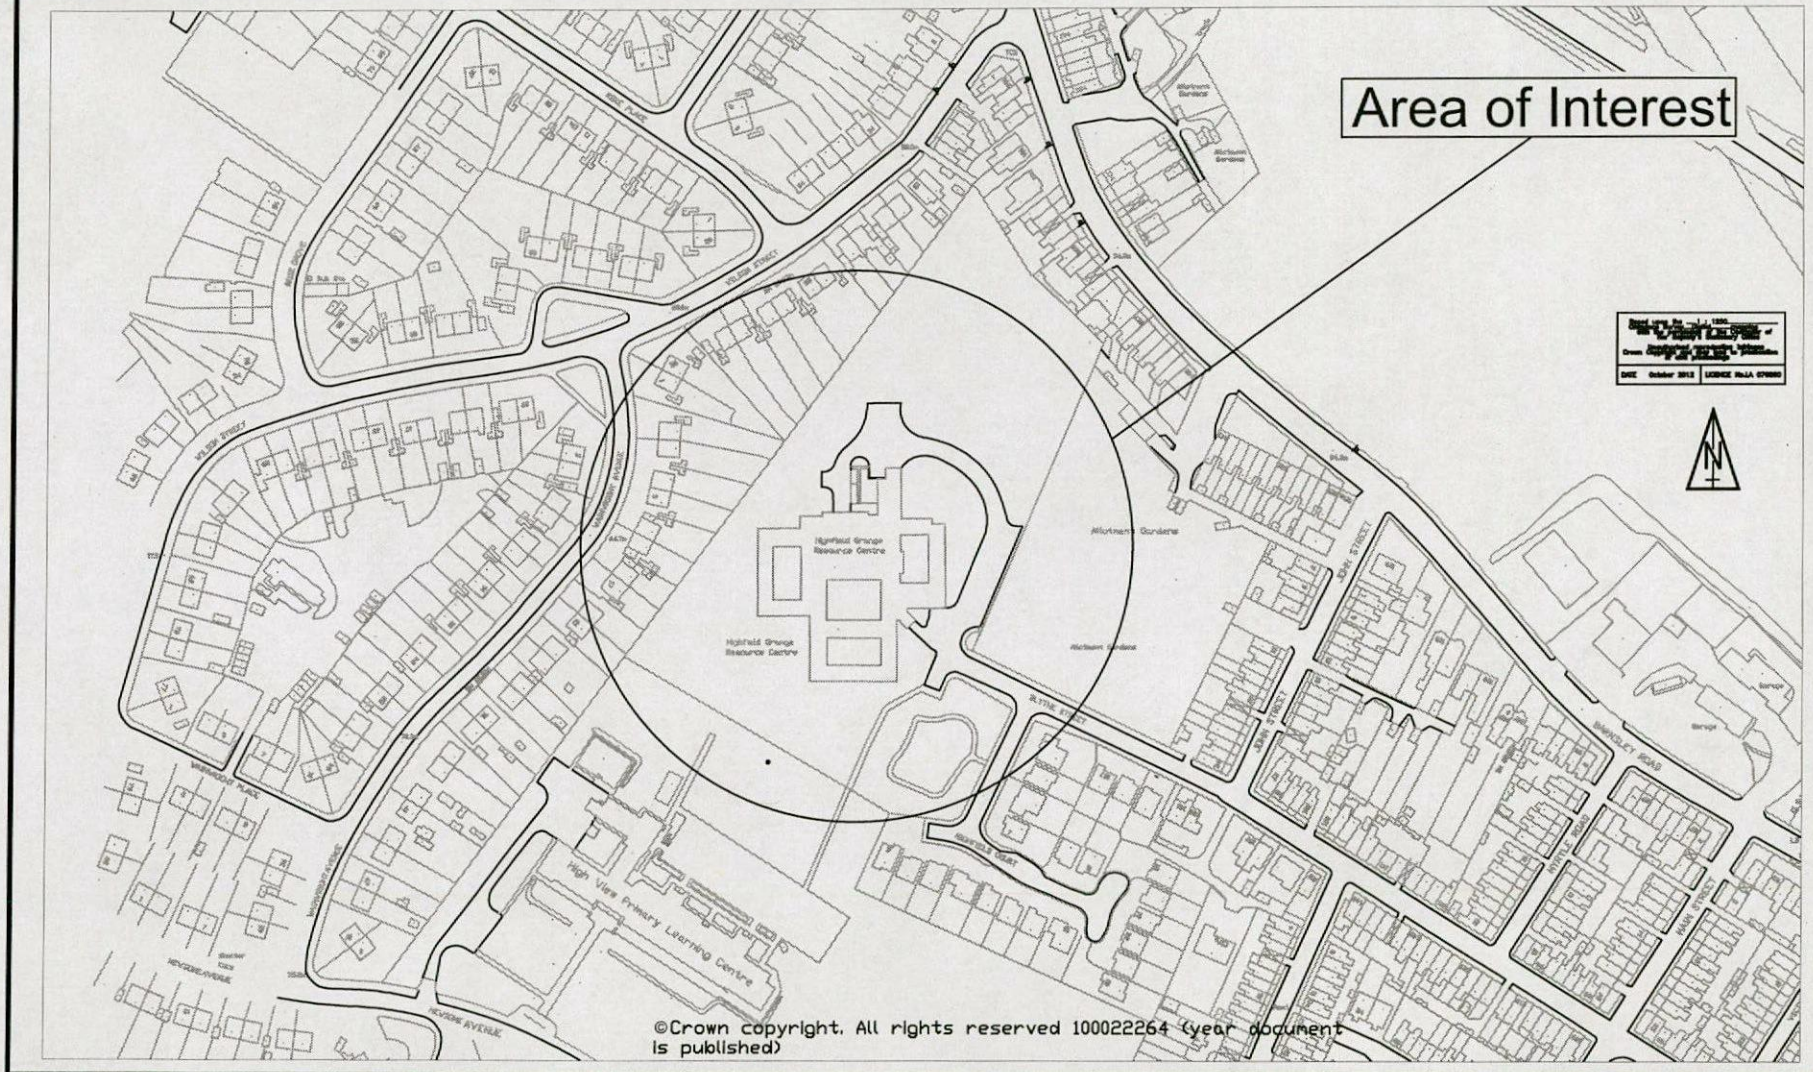

BARNSLEY
Metropolitan Borough Council
Highways & Engineering

Highfield Grange, Resource Centre, Wombwell

Proposed Demolition

Scale	NTS	
Drawn	ELP	Date: July 2013
Checked		File: 54/30

D.A. Richardson BSc., M.C.I.O.B., M.I.H.T.
Assistant Director, Highways, Engineering & Waste Management
PO Box 601, Barnsley,
S70 9FA.
Tel. (01226) 773555 Fax. (01226) 772110

Drawing No. M/1323/169