




Elevations

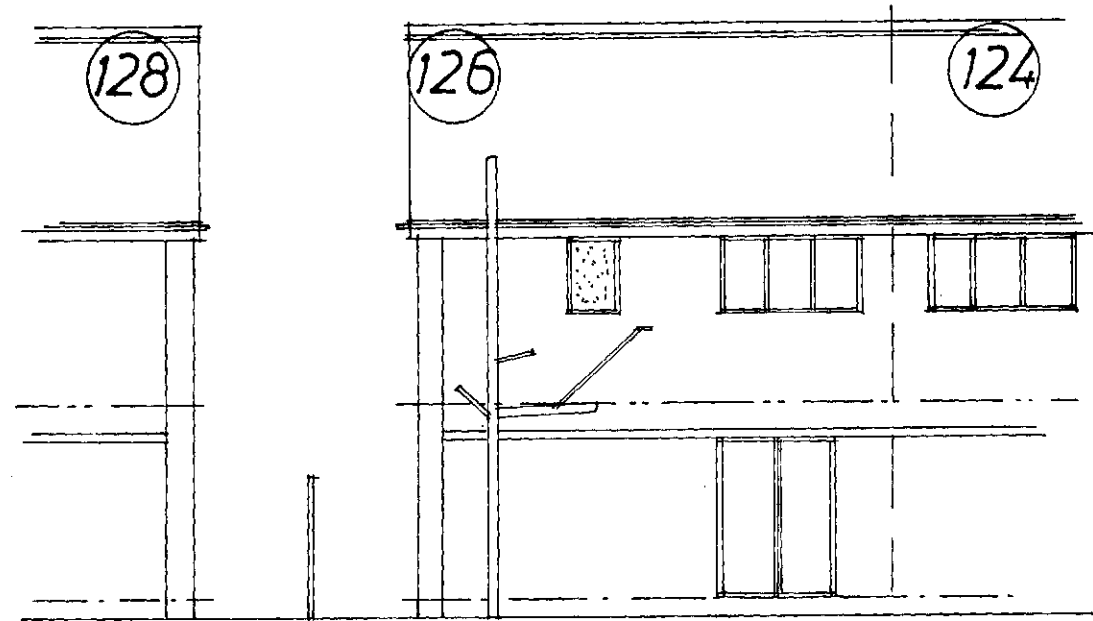

Rear

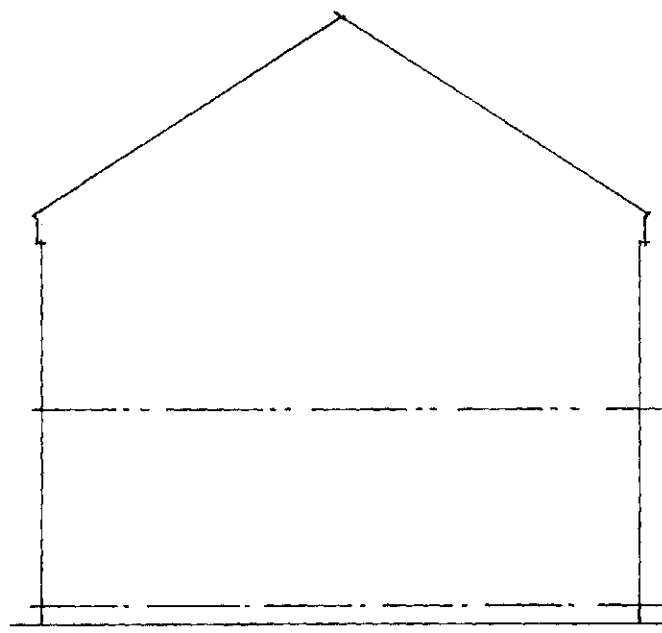


Side

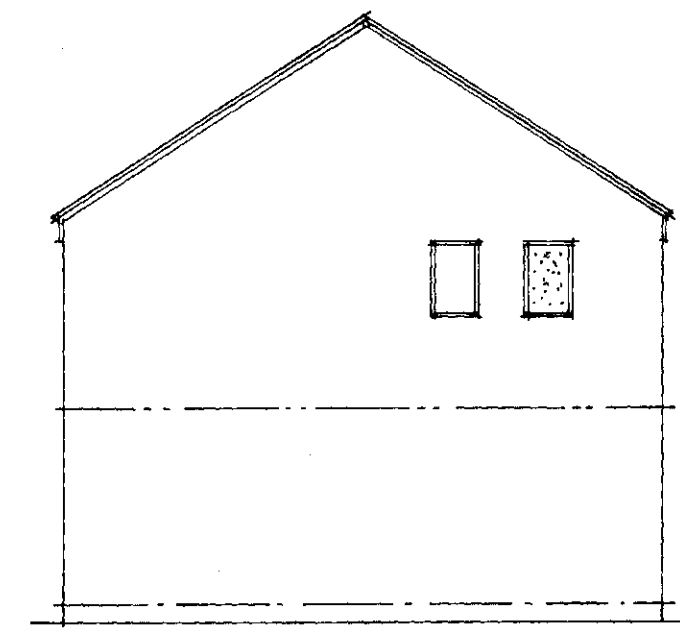


Side

Layouts

Ground Floor

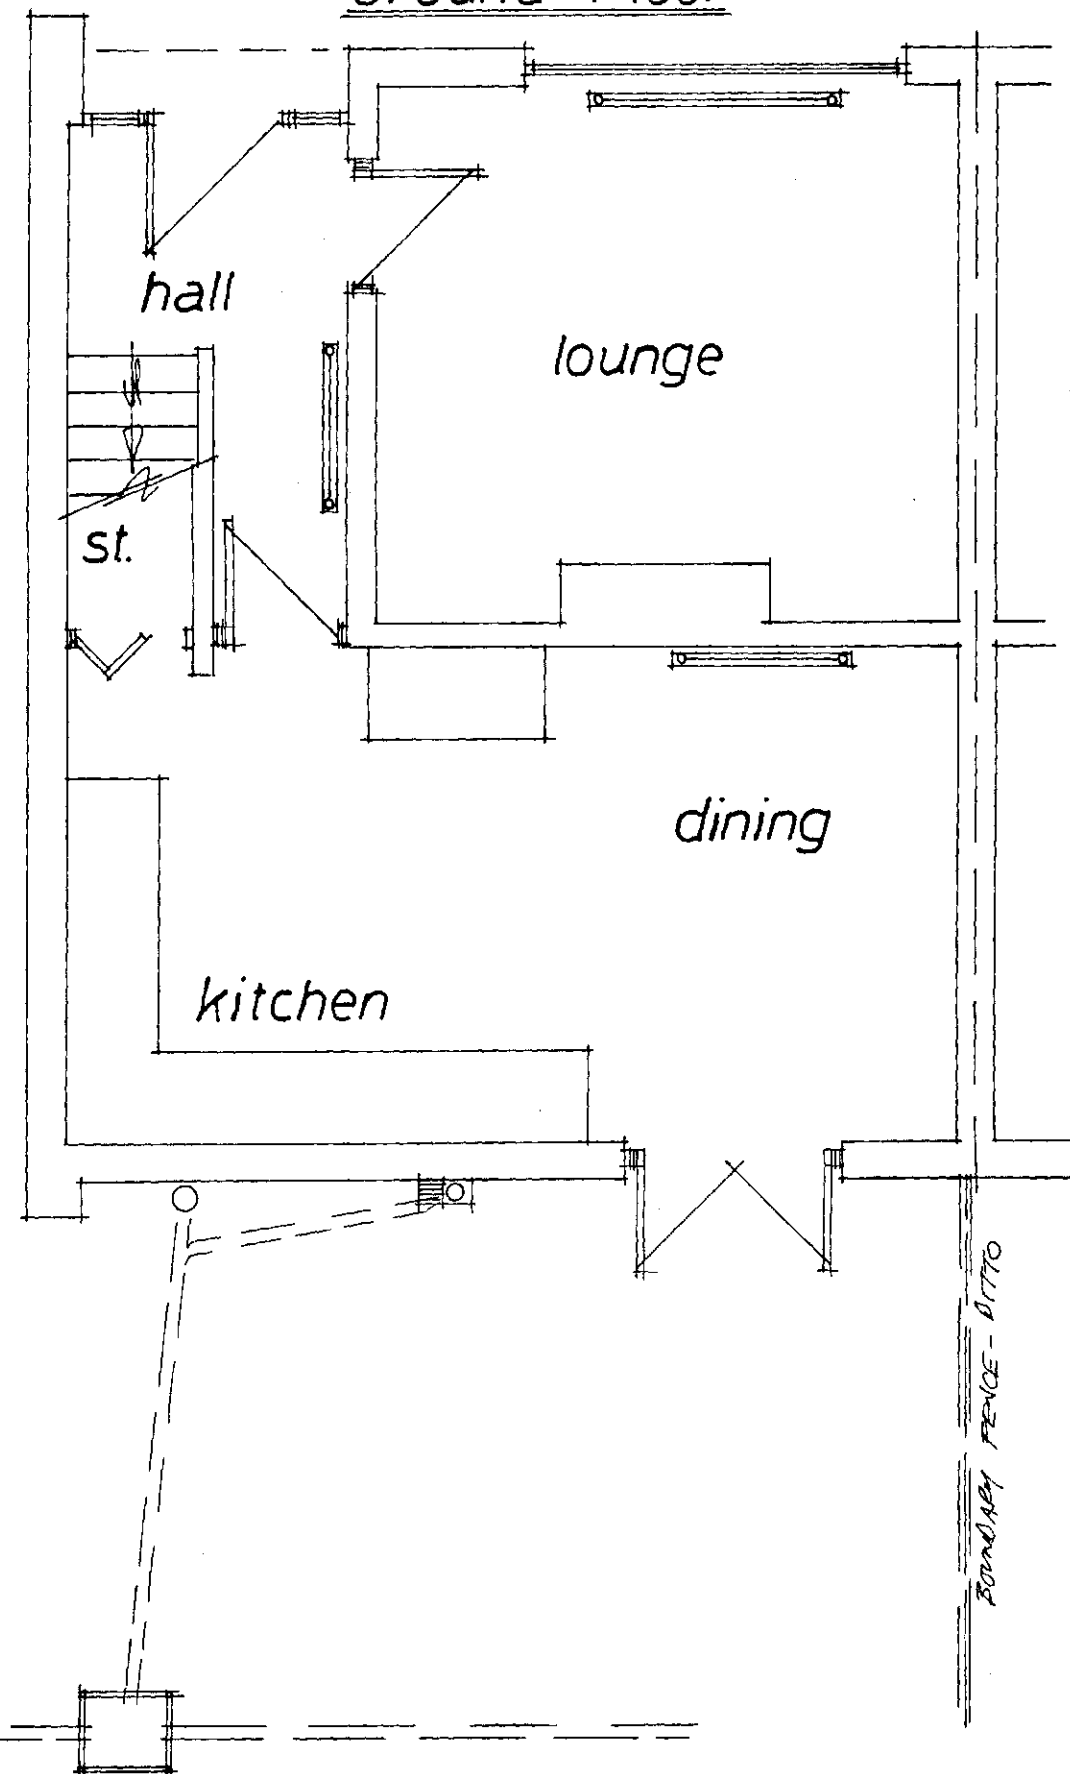

First Floor

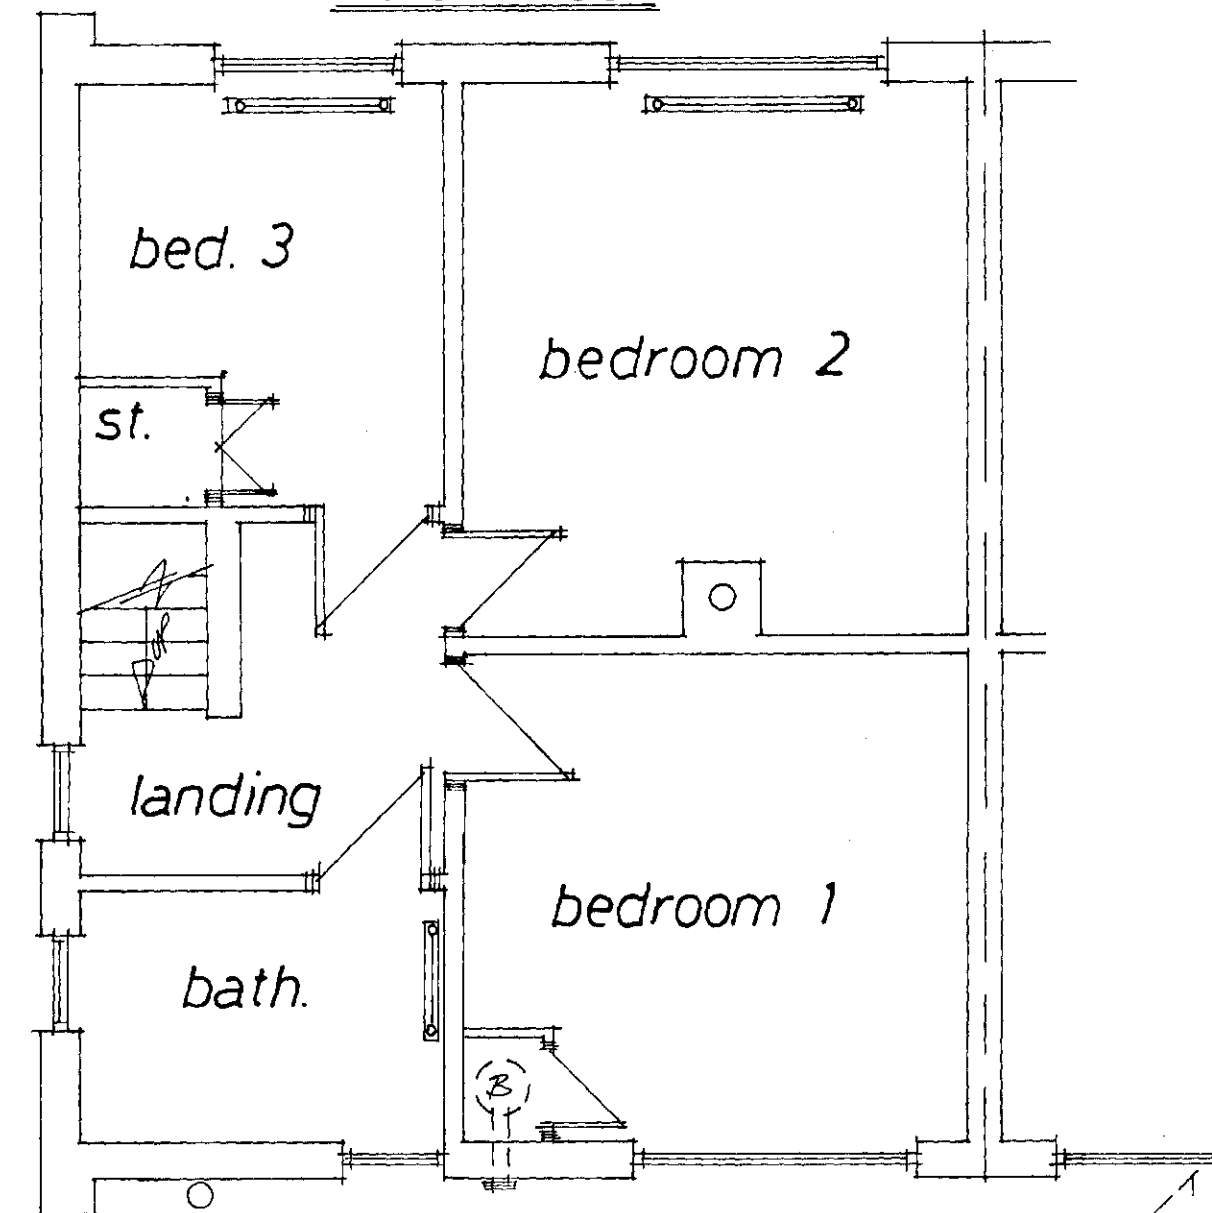

Rev	Notes	Date

Garry Greetham Associates

Residential Design Consultant
Westwood House
18 Carr Lane
Tankersley

Barnsley S75 3BE
Tel(01226)746573

PROJECT 2 Storey Rear Extension

CLIENT Miss Sam Widdowson

TITLE Property as Existing

ADDRESS
126 Fish Dam Lane, Monk
Bretton, Barnsley. S71 2RW


DRAWN BY ggg

SCALE 1:100; 1:50 DATE Feb 20


DRAWING No 926-02 REV

Member of the Chartered Institute of Architectural Technologists


Elevations

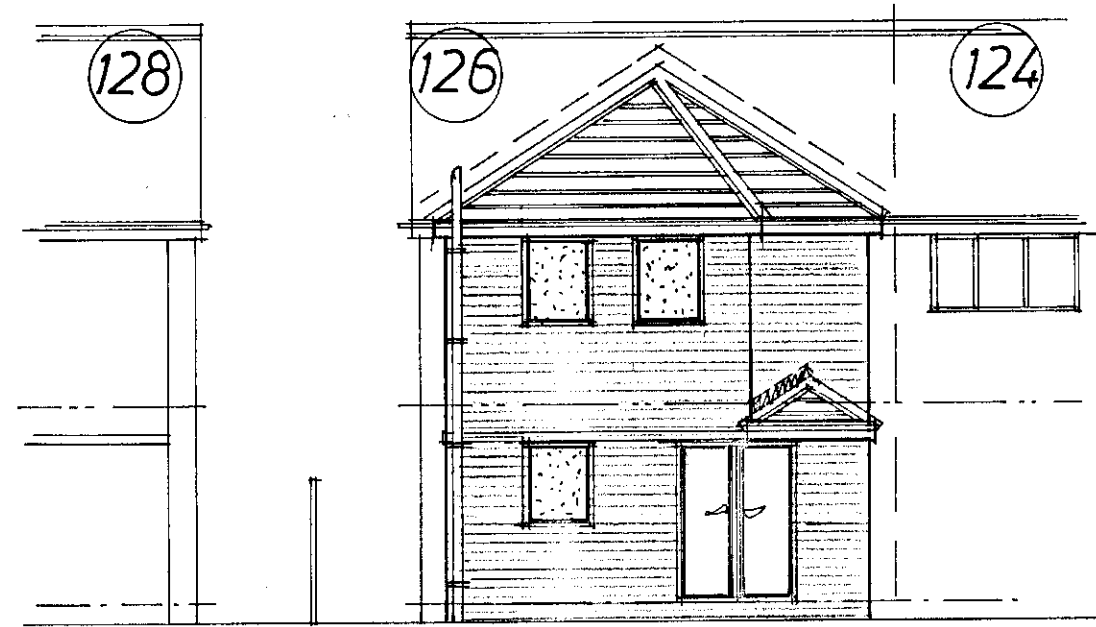

Rear

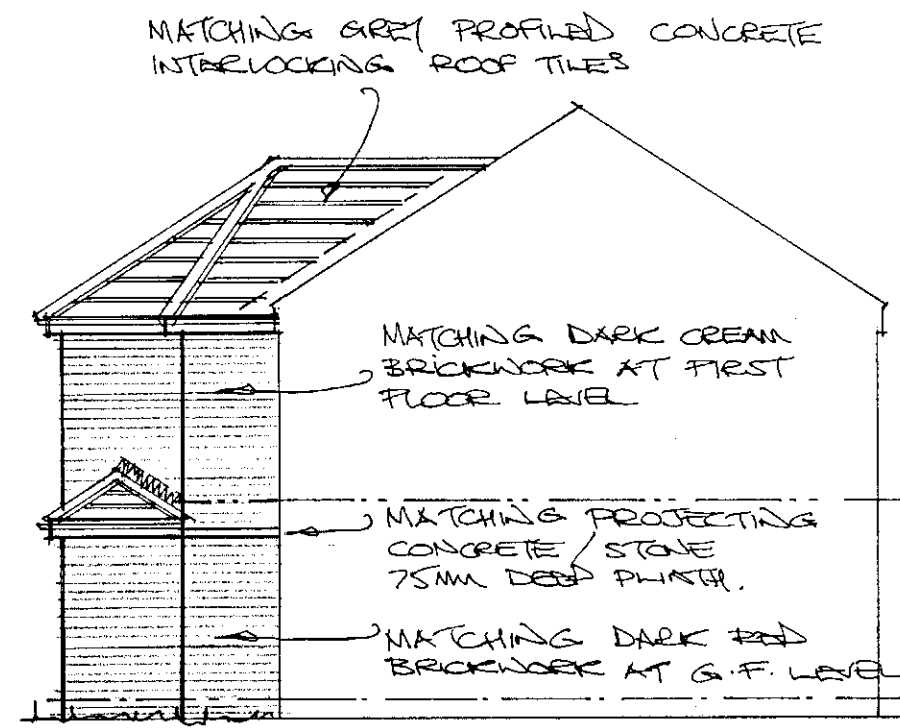


Side

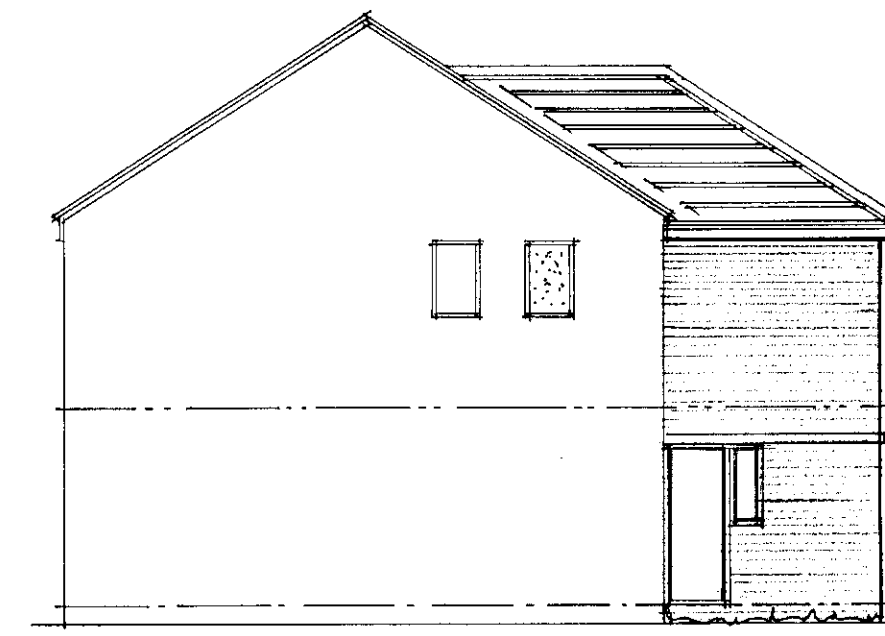


Side

Layouts

Ground Floor

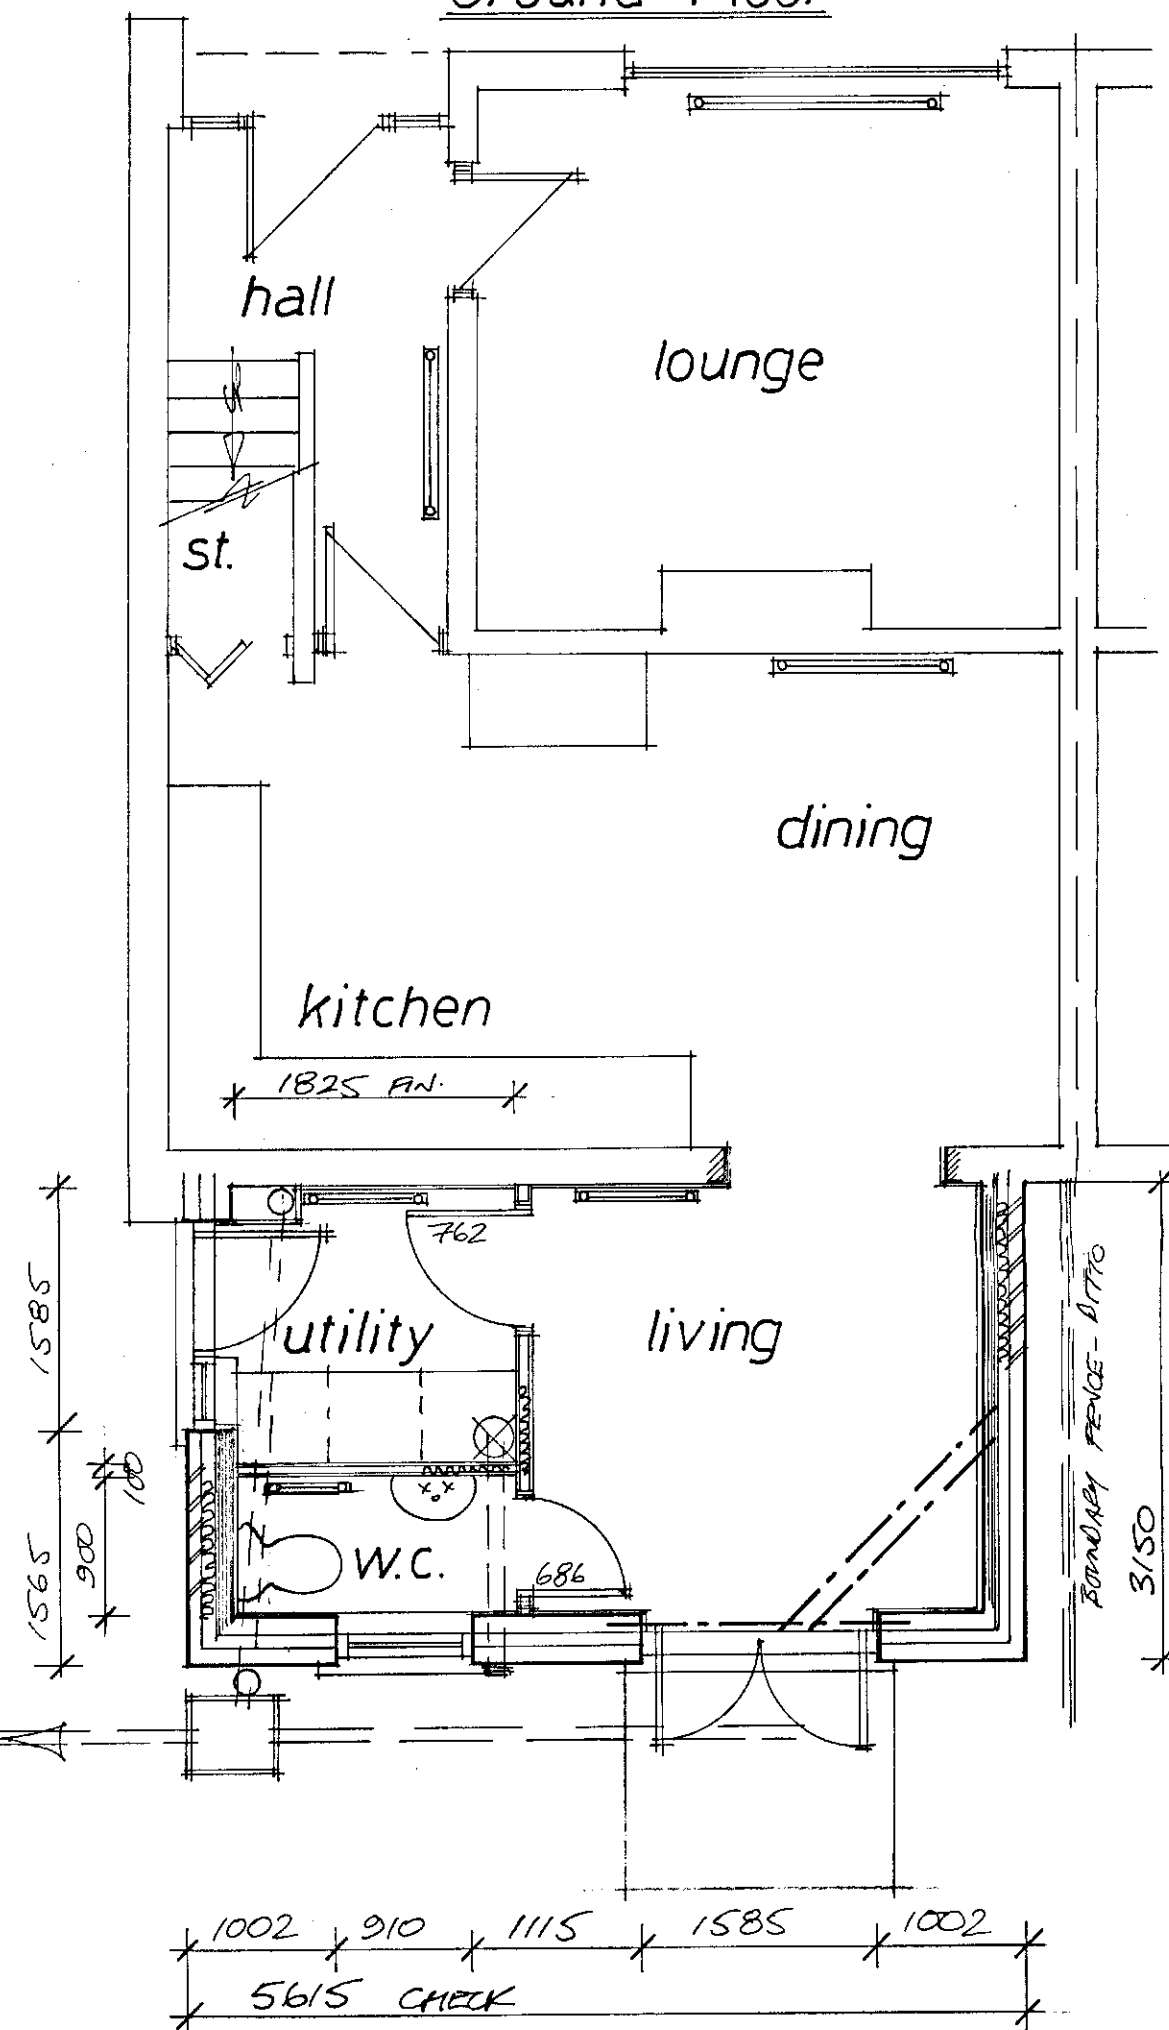

First Floor

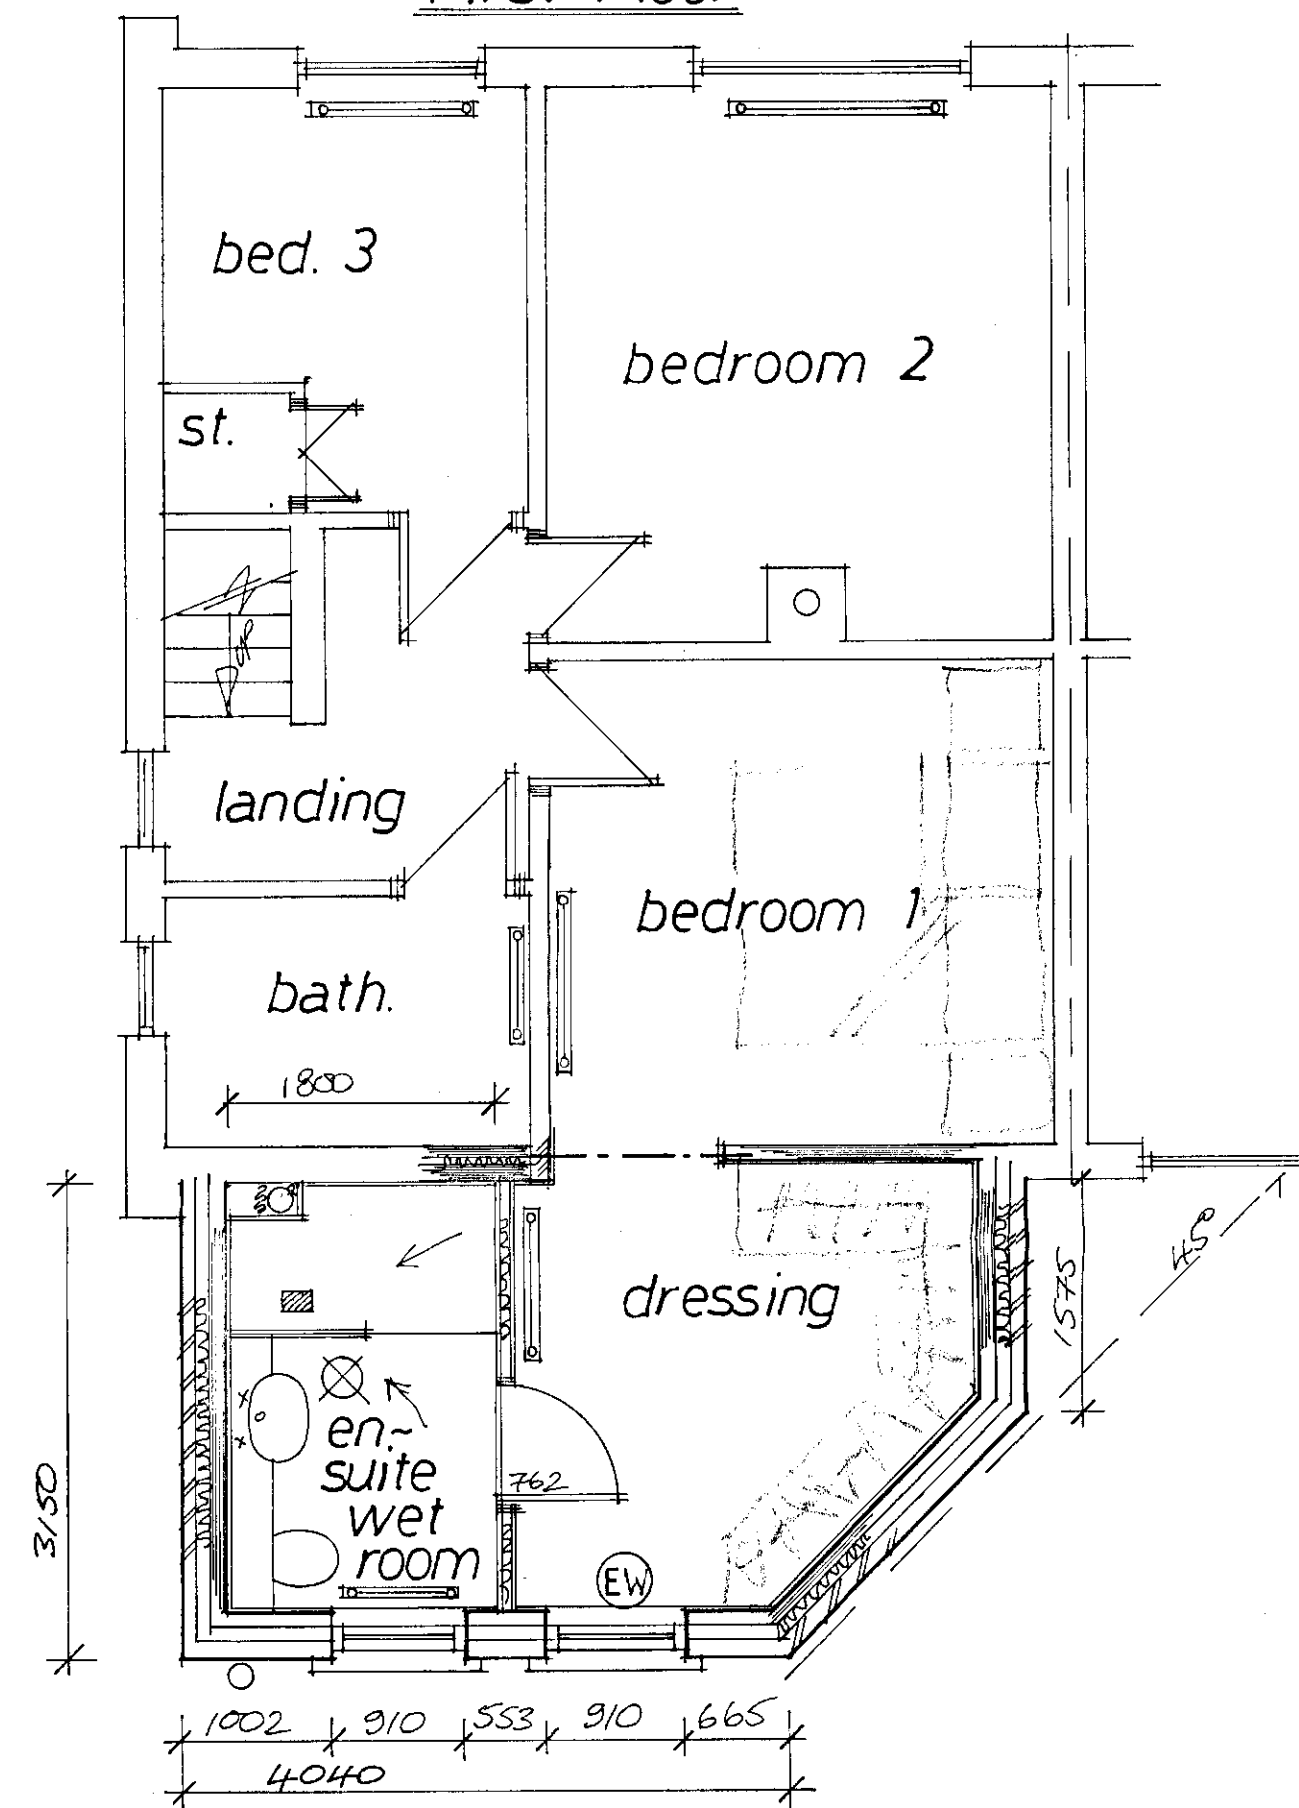

Rev	Notes	Date

B/Regs:

Planning:

Garry Greetham Associates
Residential Design Consultant
Westwood House
18 Carr Lane
Tankersley
Barnsley S75 3BE
Tel(01226)746573

PROJECT	2 Storey Rear Extension
CLIENT	Miss Sam Widdowson
TITLE	Property as Proposed
ADDRESS	126 Fish Dam Lane, Monk Bretton, Barnsley, S71 2RW
DRAWN BY	ggg
SCALE	1:100; 1:50 DATE Feb 20
DRAWING No	926-03 REV
Member of the Chartered Institute of Architectural Technologists	