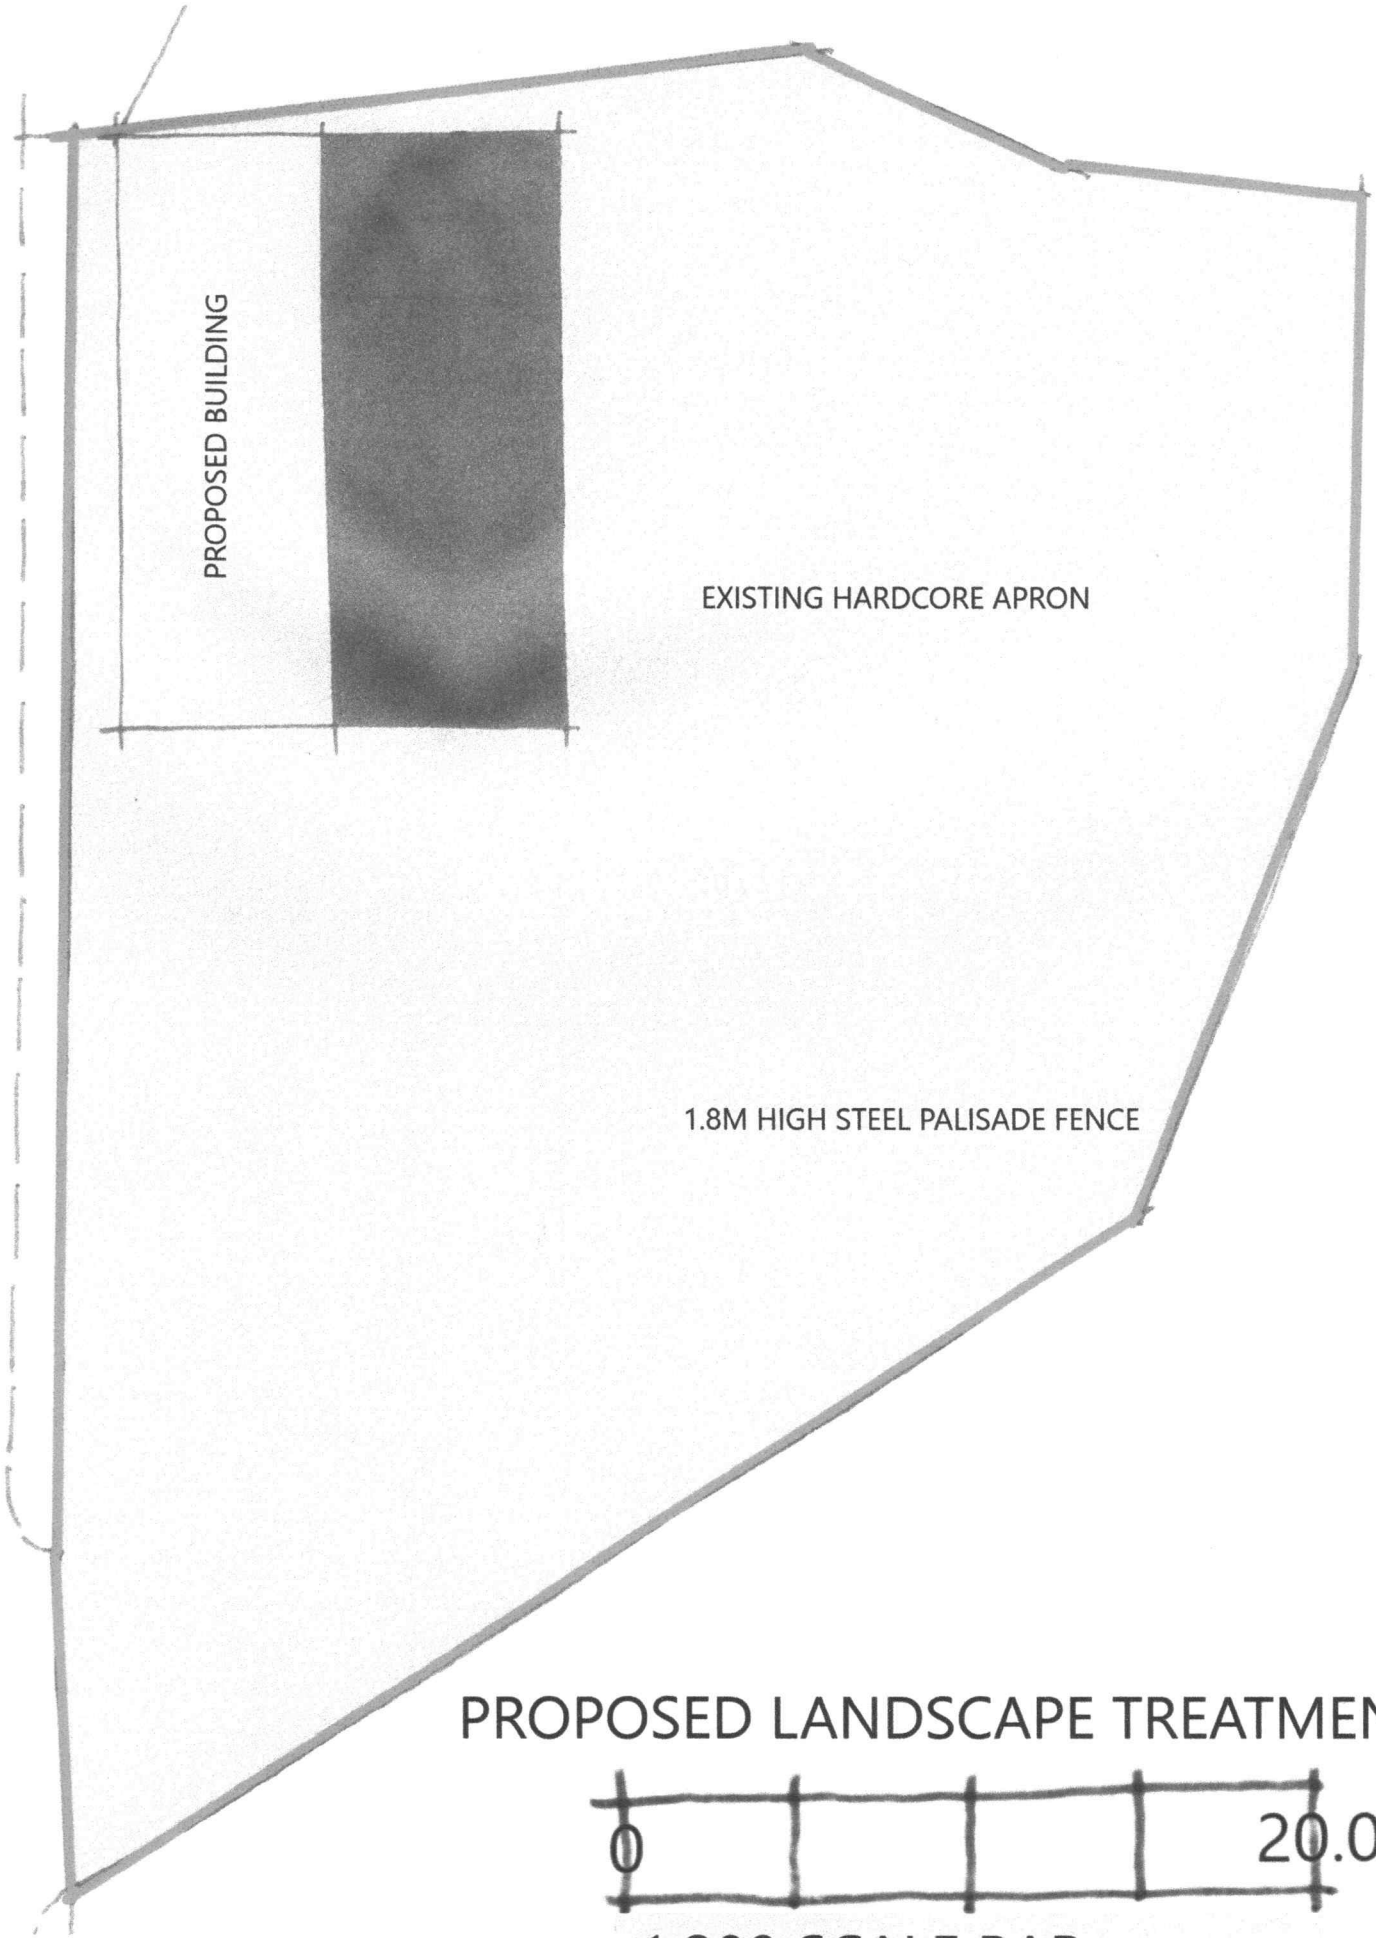


PROPOSED LANDSCAPE TREATMENT

0 20.0M

1:200 SCALE BAR

SITE AT CROWEDGE
PROPOSED BUILDING

WHpR
22/0010/05

W.H.P
ARCHITECTURE