
1) This drawing and the design and details depicted thereon are the copyright of Peter Dimberline Chartered Architect.
2) All dimensions on this drawing are to be checked by the Contractor and any discrepancies are to be reported to the Architect.
3) Do not scale critical dimensions off this drawing.
4) Contractor to ensure that all Health & Safety requirements (CDM Regulations) in relation to this project will be complied with.

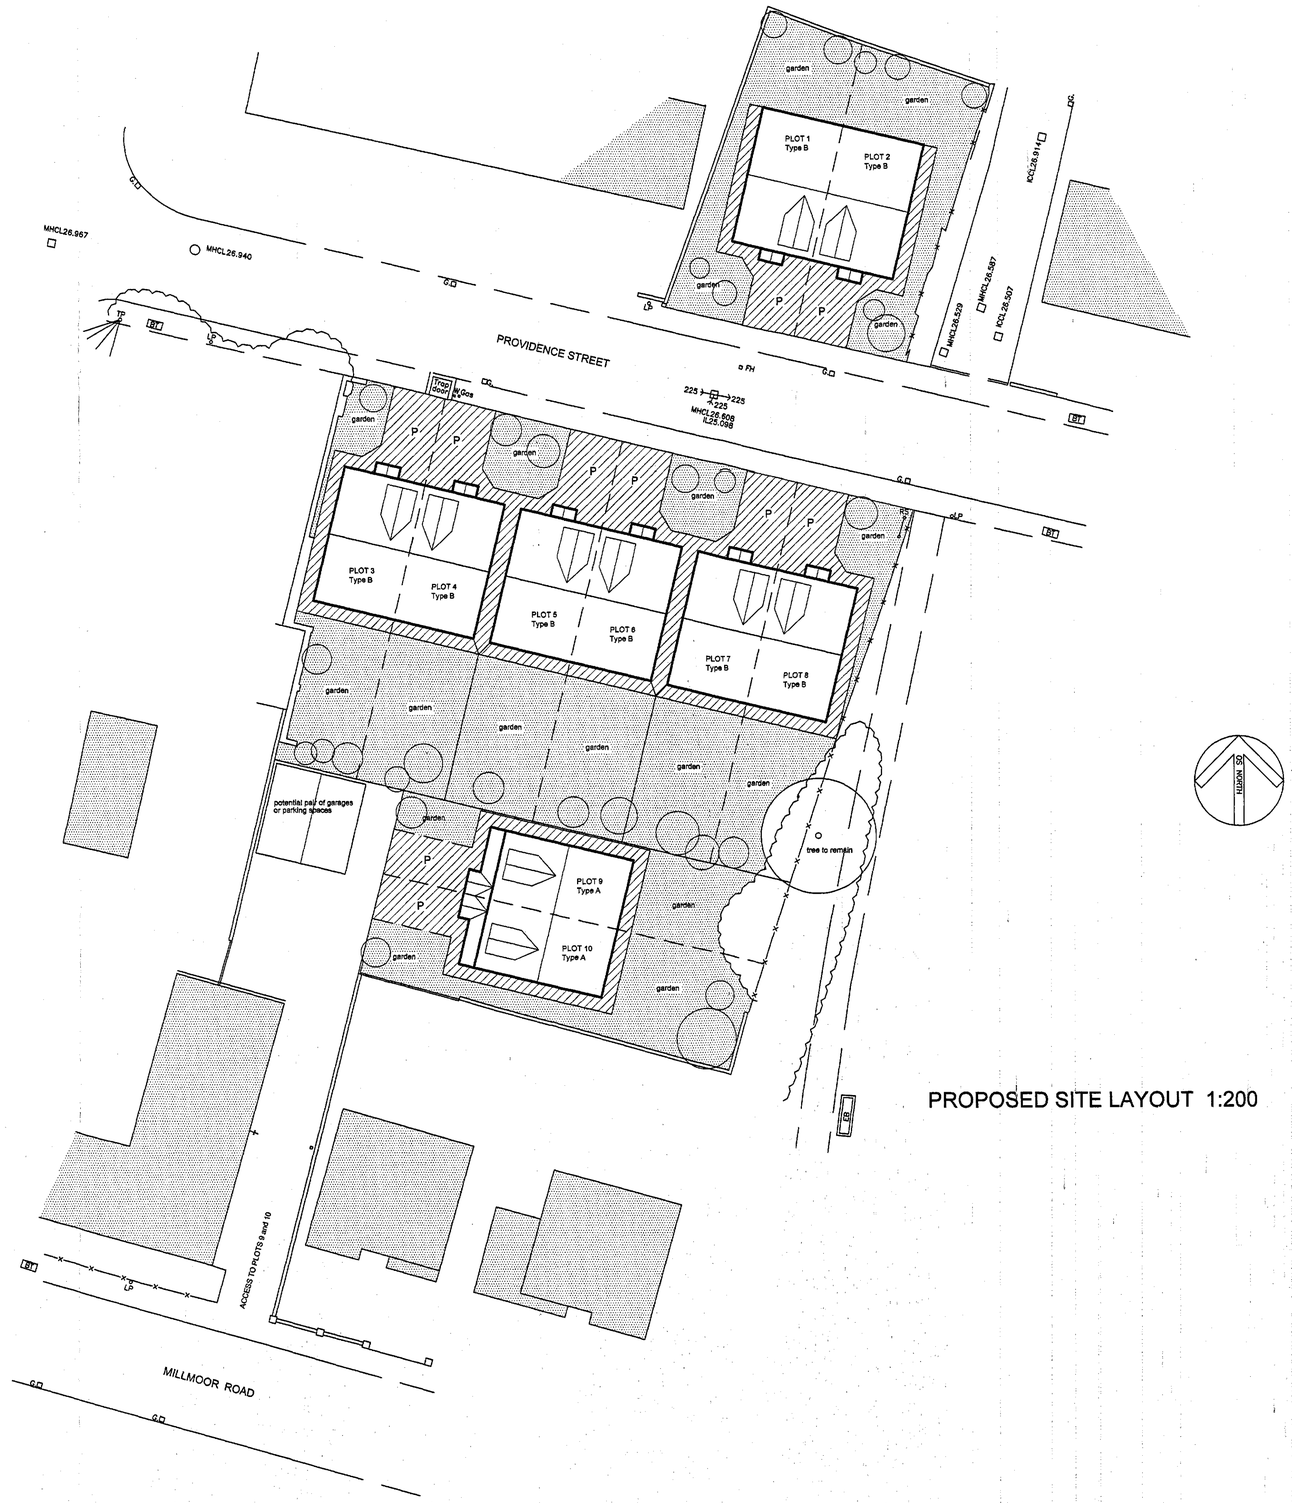

PROPOSED SITE LAYOUT 1:200

REVISIONS

PETER DIMBERLINE Dip Arch, RIBA
CHARTERED ARCHITECT

2 TIPSEY COURT, STAINCROSS
BARNSLEY, S75 6FZ

tel/fax (01226) 390947
email: pdimberline@tiscali.co.uk


CLIENT
D. Gulbrandsen

PROJECT
Proposed residential development

LOCATION
Providence Street, Wombwell,
Barnsley S73 8AN

DRAWING
Proposed site layout

SCALES 1:200 DATE Oct' 13

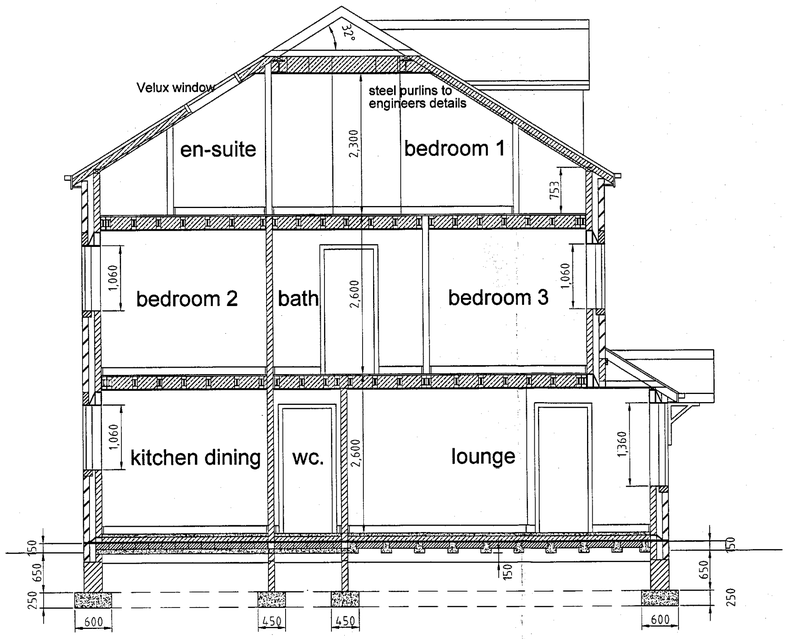


Typical section




Proposed elevations Type 'A' 1:100

1) Dimensions are in millimetres unless noted otherwise.
2) Check all dimensions on site before commencing any work or shop drawings. Any discrepancies are to be reported to the Architect.
3) Do not scale critical dimensions off this drawing.
4) Contractor to ensure that all Health & Safety requirements (CDM Regulations) in relation to this project will be complied with.

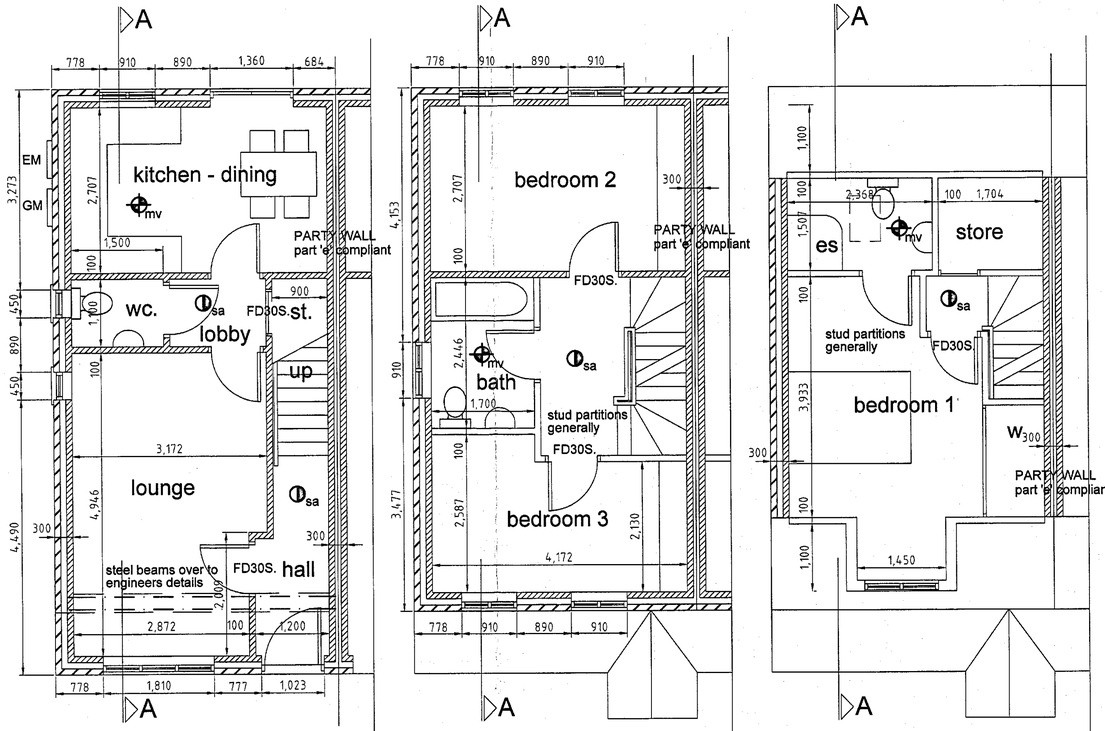

ground floor first floor second floor

Type 'A', semi-detached floor layouts

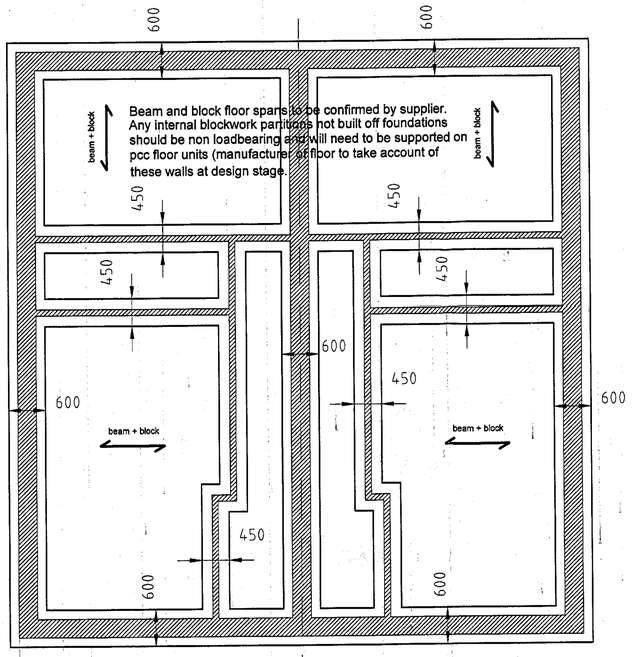

Foundations are provisional based upon 600 or 450 wide x 250mm thick concrete strip footings grade C35 concrete min 900 to u/side of strip from finished ground level.

The above will be subject to suitable ground conditions and BCO approval.

Type 'A', foundation plan (per pair)

REVISIONS

PETER DIMBERLINE Dip Arch, RIBA
CHARTERED ARCHITECT

2 TIPSEY COURT, STAINCROSS
BARNSLEY, S75 6FZ

tel/fax (01226) 390947
email: pdimberline@tiscali.co.uk

CLIENT
D. Gulbrandsen

PROJECT
Proposed residential development

LOCATION
Providence Street, Wombwell,
Barnsley S73 8AN


DRAWING
Proposed dwelling details
TYPE 'A' SEMI-DETACHED

SCALES 1:50 and 1:100 DATE Oct' 13

DRWG No. 2013/019/04 DRAWN BY PD

REV.

1) This drawing and the design and details depicted thereon are the copyright of Peter Dimberline Chartered Architect.
2) All dimensions on this drawing are to be checked by the Contractor and any discrepancies are to be reported to the Architect.
3) Do not scale critical dimensions off this drawing.
4) Contractor to ensure that all Health & Safety requirements (CDM Regulations) in relation to this project will be complied with.

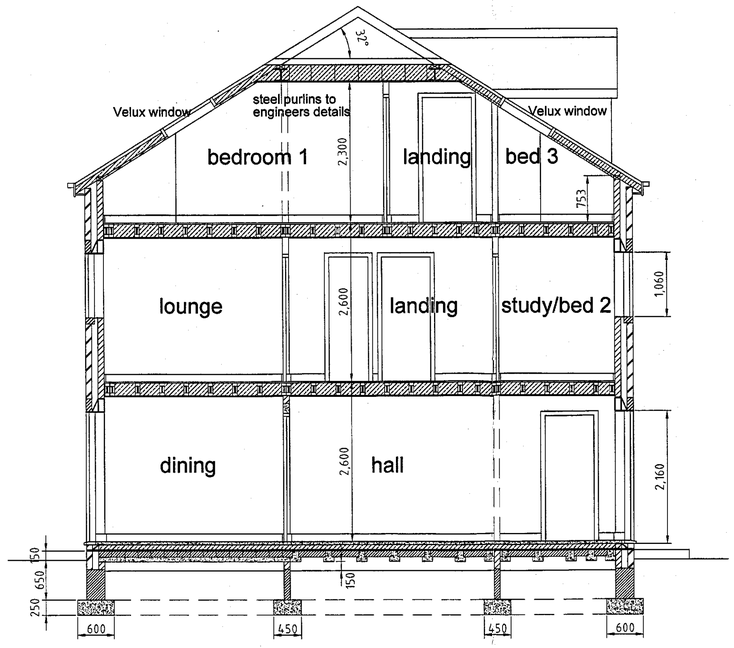


Typical section


Proposed elevations Type 'B' 1:100




front elevation

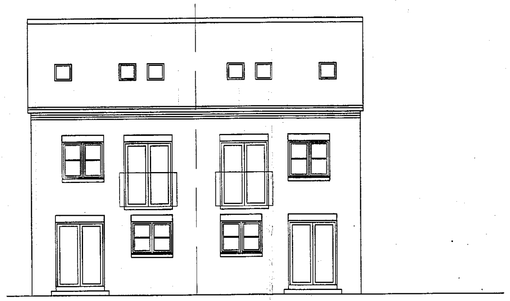


rear elevation

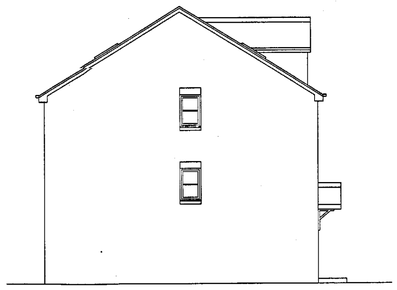

side elevation

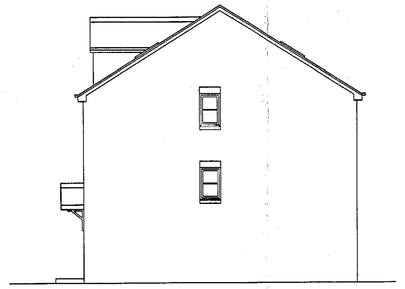


side elevation

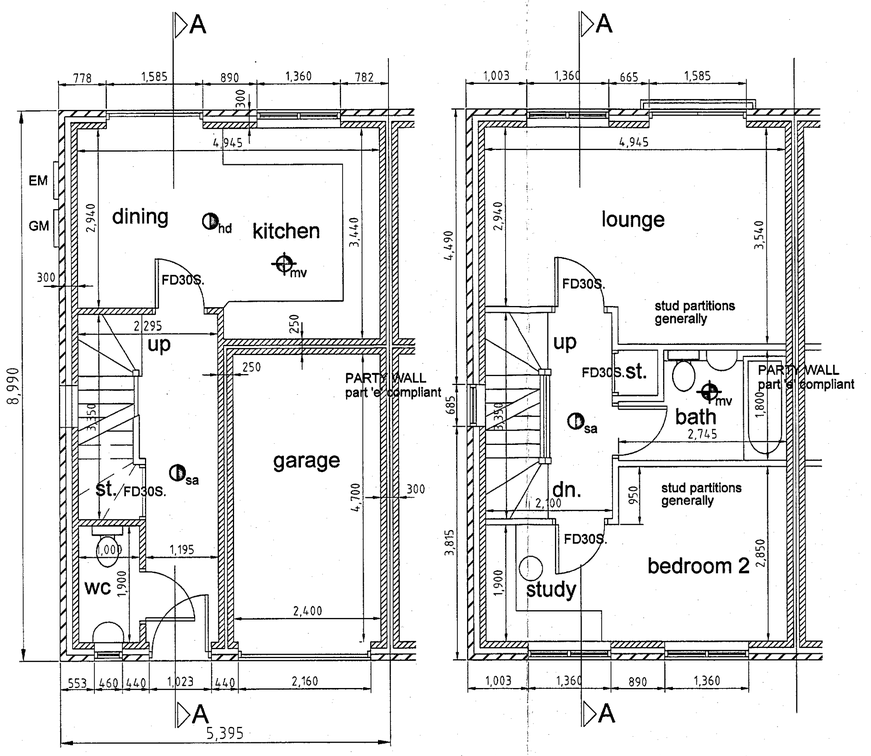


ground floor

first floor

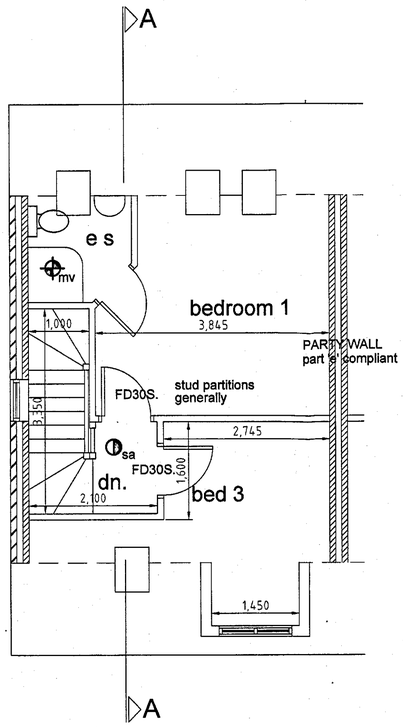

second floor

Type 'B', semi-detached floor layouts

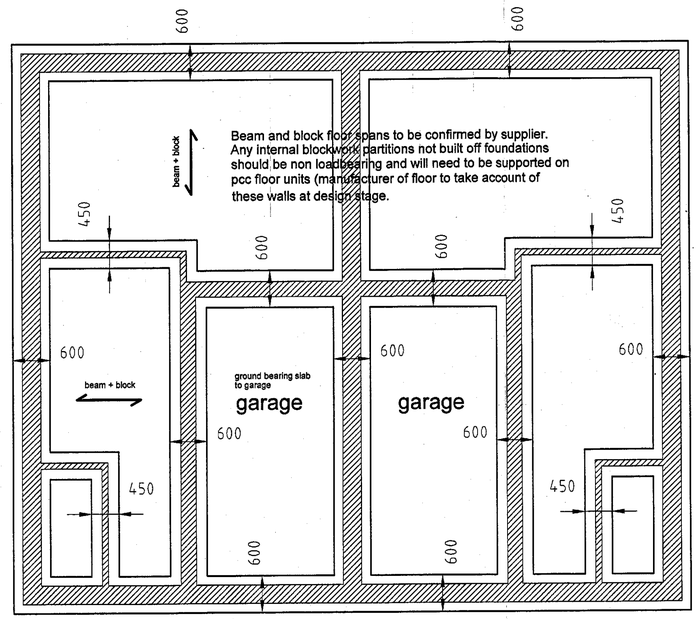

Foundations are provisional based upon 600 or 450 wide x 250mm thick concrete strip footings grade C35 concrete min 900 to u/side of strip from finished ground level.

The above will be subject to suitable ground conditions and BCO approval.

Type 'B', foundation plan (per pair)

REVISIONS

PETER DIMBERLINE Dip Arch, RIBA
CHARTERED ARCHITECT

2 TIPSEY COURT, STAINCROSS
BARNSLEY, S75 6FZ

tel/fax (01226) 390947
email: pdimberline@tiscali.co.uk

CLIENT
D. Gulbrandsen

PROJECT
Proposed residential development

LOCATION
Providence Street, Wombwell,
Barnsley S73 8AN

DRAWING
Proposed dwelling details
TYPE 'B' SEMI-DETACHED

SCALES 1:50 and 1:100 DATE Oct' 13

DRWG No. 2013/019/05 DRAWN BY