


Drawing No.	Rev No.
MRH002 -010	

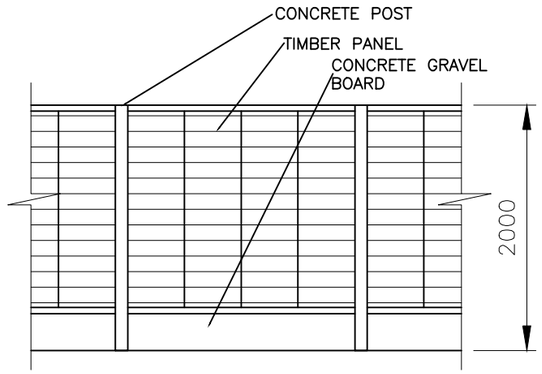

FENCE DETAIL
(1:50)

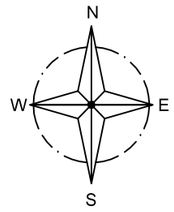

INDICATIVE ONLY

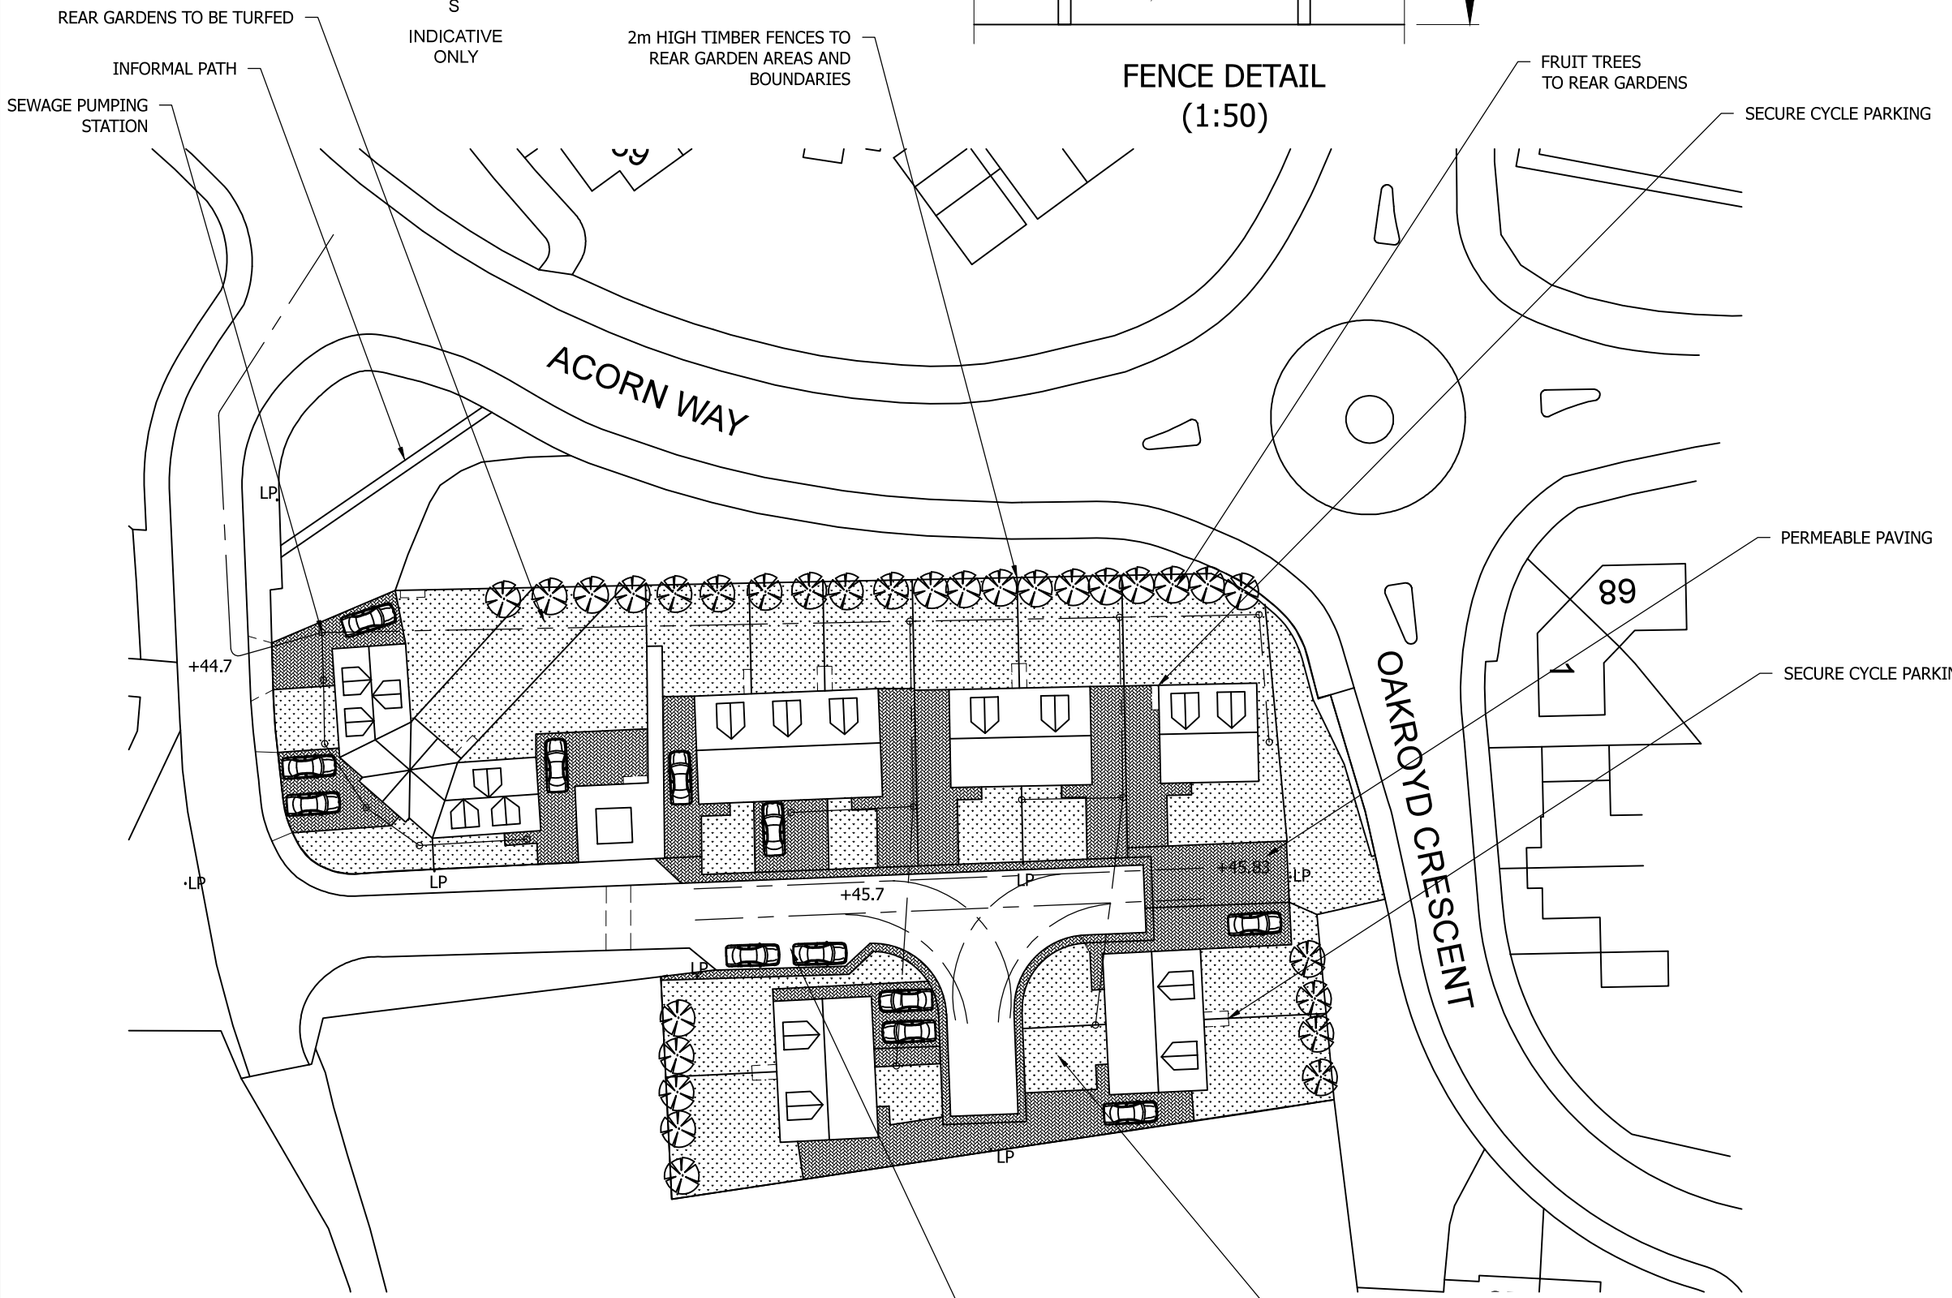

PROPOSED BLOCK PLAN
SCALE 1:500 AT A3

DO NOT SCALE: Contractor to check all dimensions and report any omissions or errors

NOTES

Rev	Description	By	Chk	App	Date

JRB DESIGNS Ltd
1 Saville Road
Cudworth
Barnsley
S72 8LT
Tel: 01226 383542
Fax: 01226 380078
Mob: 07970 541192
Email: john@jrbdesigns.co.uk

This drawing is copyright. © jrbdesigns Ltd.

Client
HOLCON GROUP

Drawing Title
BLOCK PLAN OF SITE

Address
LAND OFF ACORN WAY
GRIMETHORPE
BARNSLEY

Project Title:
PROPOSED NEW HOUSING DEVELOPMENT

Purpose of Issue:
CONSTRUCTION

Drawing Status
FIRST ISSUE

Scale at A3	Drawn By	Date	
AS SHOWN	JRB	30/05/2022	
Checked By	Date	Approved By	Date
	30/05/2022		30/05/2022
Project No.	Drawing No.		Revision
MRH002	010		

APPROVAL [X] INFORMATION [ ] TENDER [ ] CONTRACT [ ] CONSTRUCTION [ ]