

This drawing is copyright and must not be reproduced in whole or part without written authority.
The contractor must check all the dimensions on site before work starts or shop drawings are prepared.
Do not scale off this drawing.

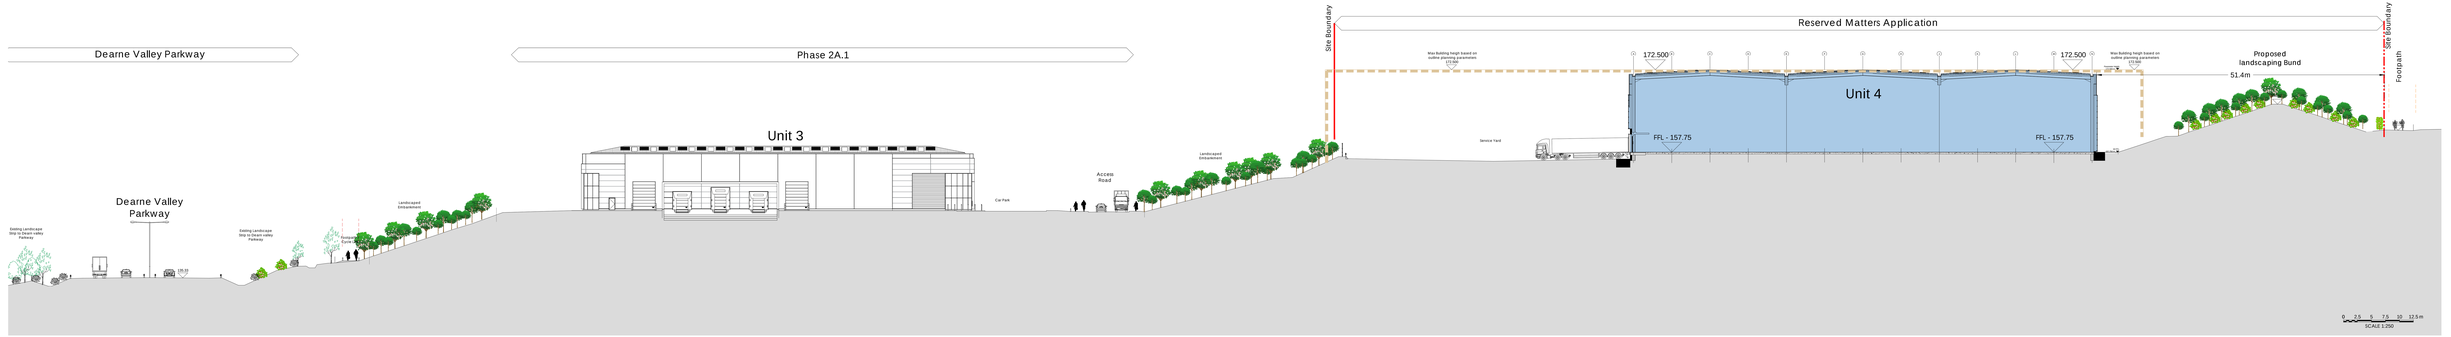


Section 3 - After completion of the development - 1:500

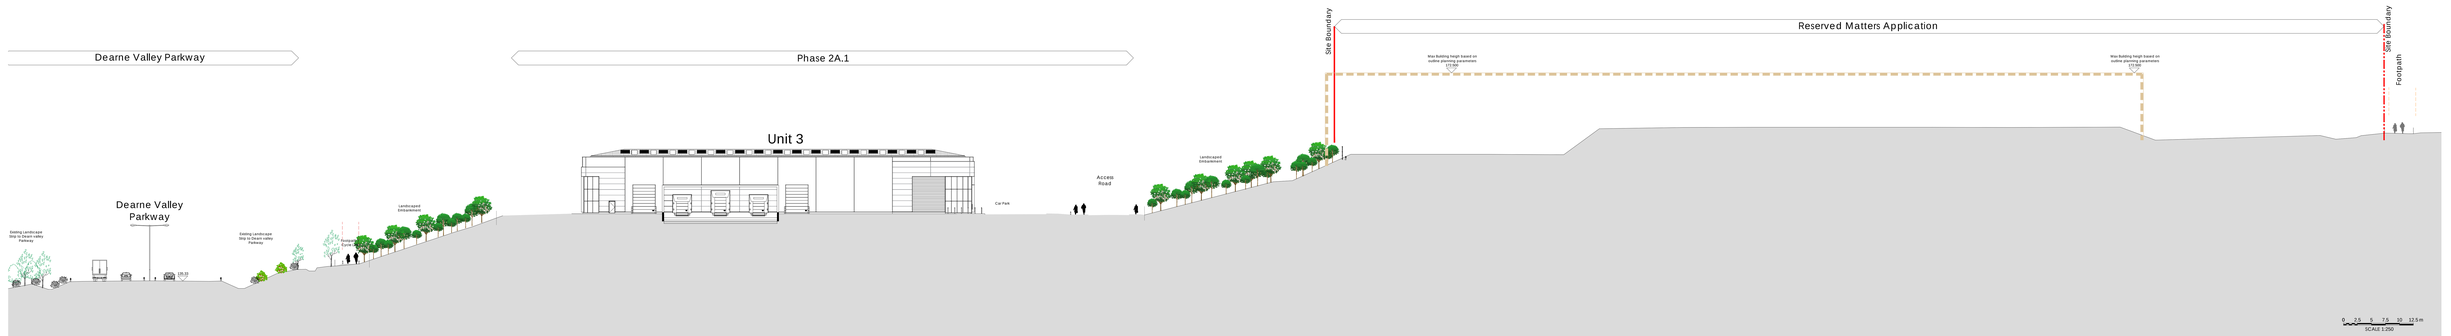


Section 3- Current - 1:500

Existing

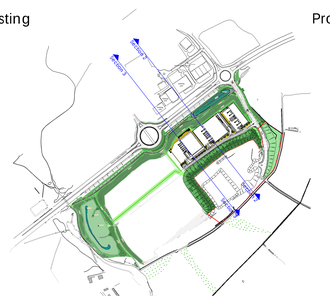

Proposed

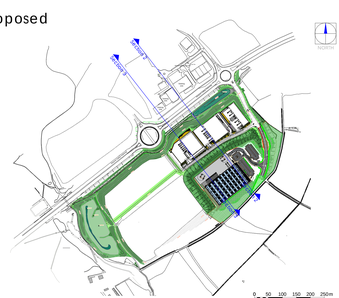

Section Key - 1:5000

Note:
Information is based on OS map and received information and is subject to full topographical and building survey.
Assumed site boundary and site constraints subject to confirmation.
All Legal easements and extent of existing underground services locations are subject to confirmation.

Rev	Date	Description	Dwn By	Chkd By

Project Title	PROPOSED INDUSTRIAL DEVELOPMENT Dearne Valley Parkway Rockingham Barnsley
Client	HARWORTH GROUP
Status	FOR PLANNING
Scale	1:500 Drawing Size A0
Date	11.2022 Drawn By NBB Checked JMR
Drawing Title	SECTION 3
Job-Dwg No	12006-1-116 Rev -

1 St. Johns North, Wakefield, WF1 3QA
T: 01924 290 600

Carvers Warehouse, 77 Dale Street, Manchester, M1 2HG
T: 0161 236 4414

The Old Rectory, 18 High Street, Cottingham, HU16 4AB
T: 01904 312211

185 Lincoln Road, Peterborough, PE1 2RG
T: 01733 567739

10 Queen Court, St Christophers Place, Hemel Hempstead, HP1 1WD
T: 0207 4961124

THE HARRIS PARTNERSHIP
ARCHITECTS
www.theharrispartnership.com