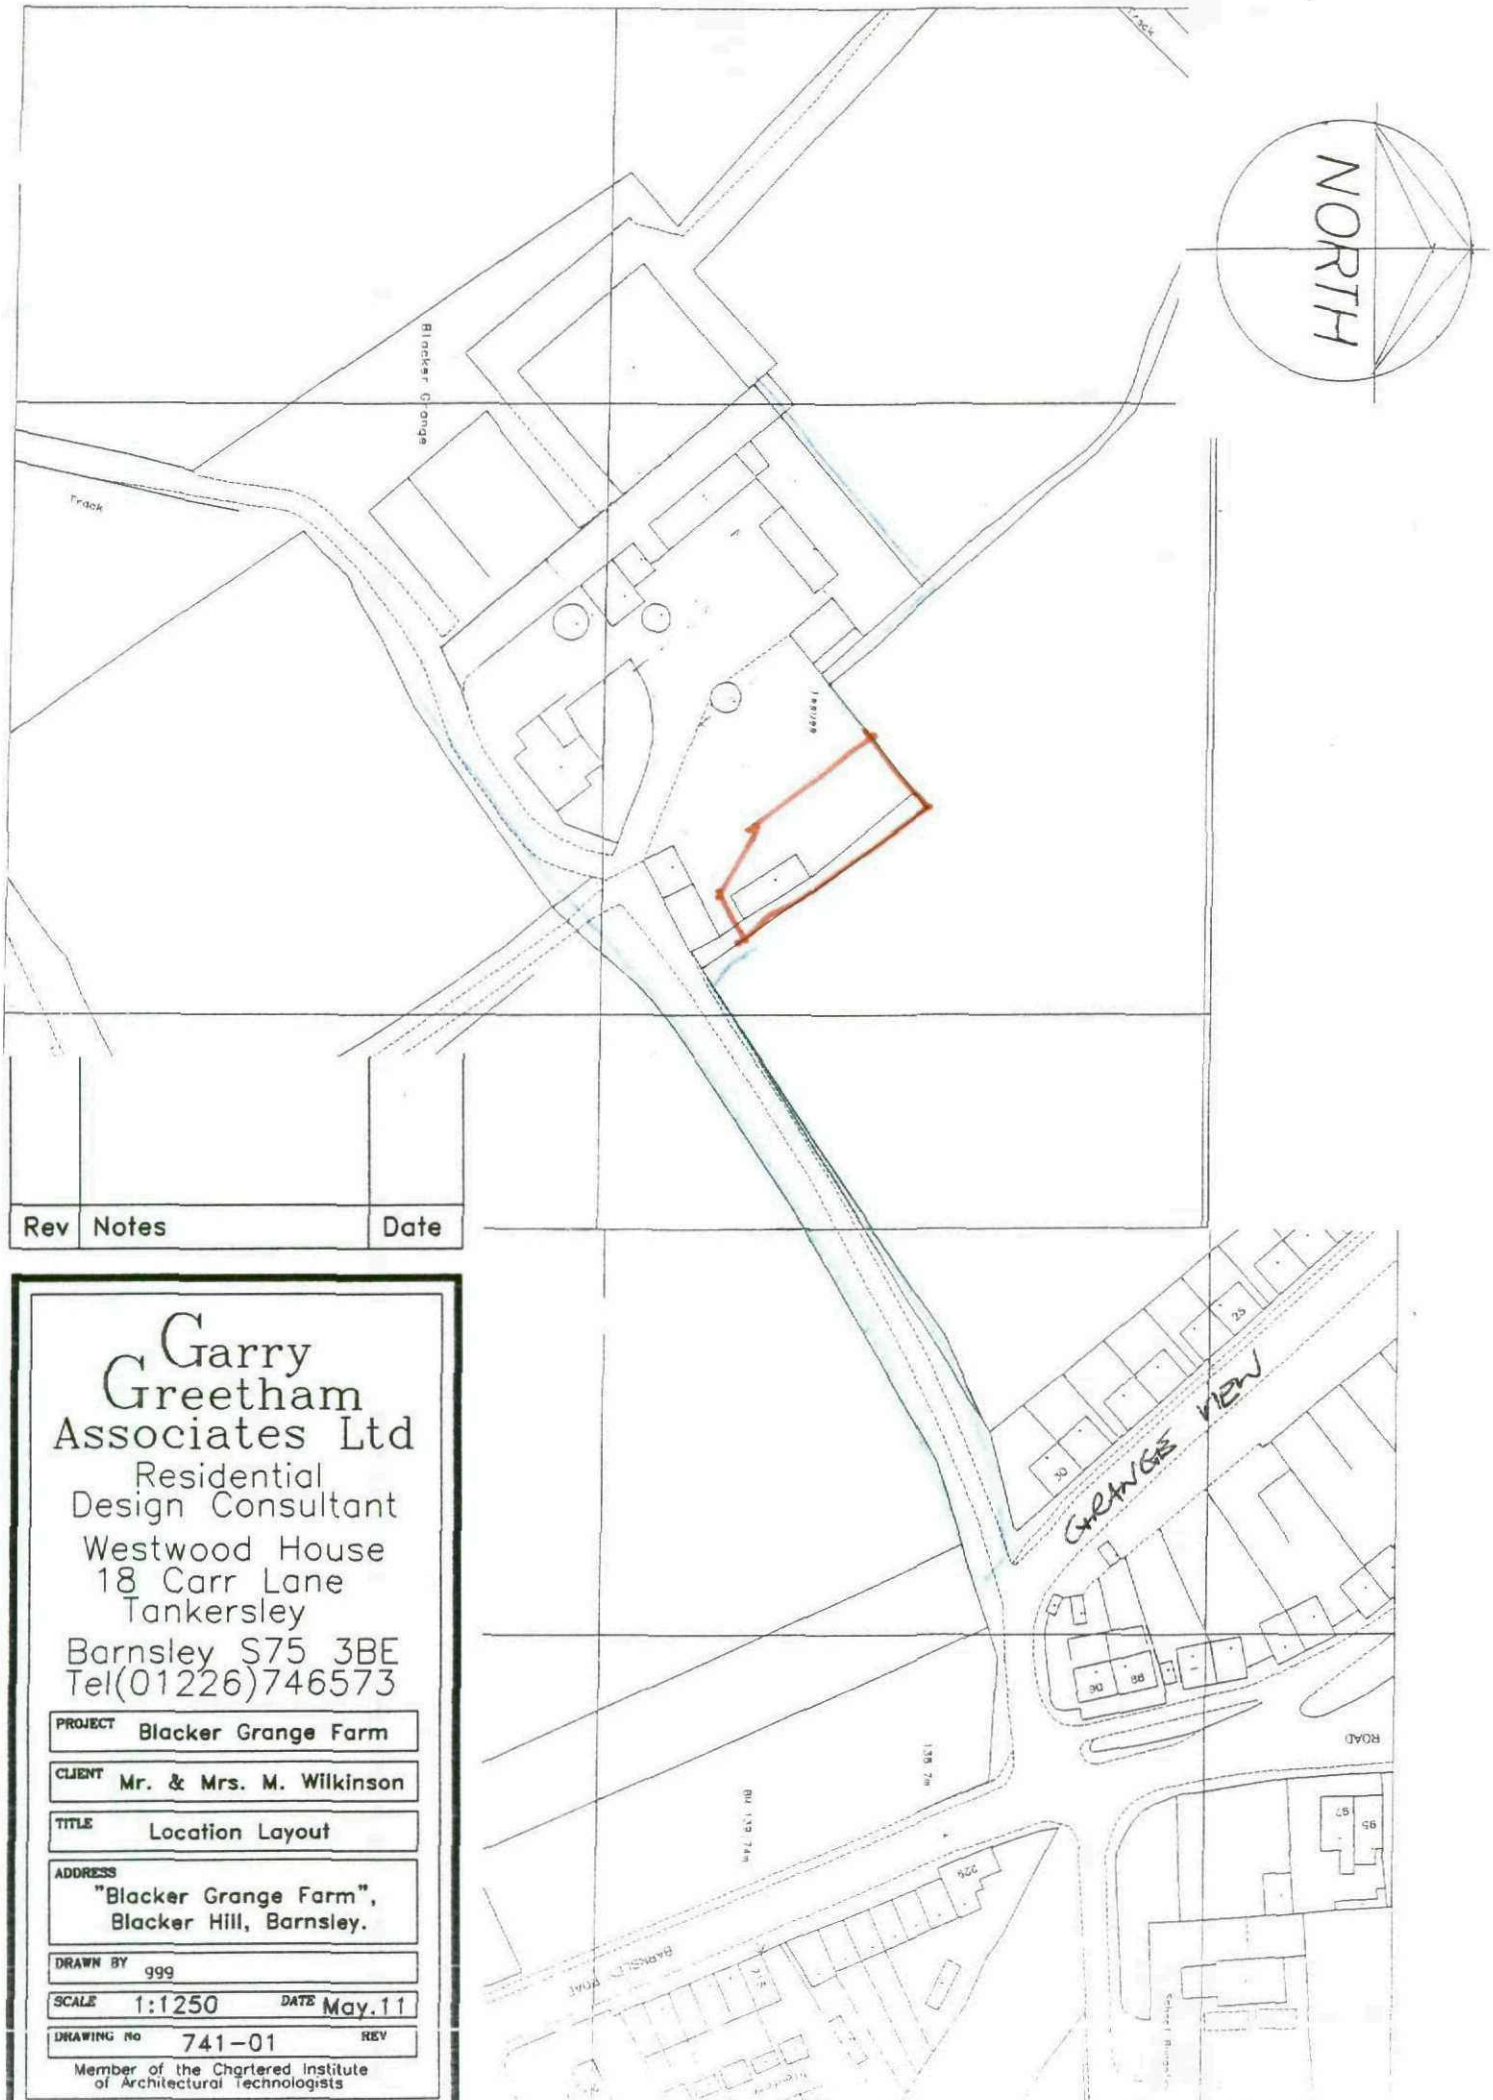

Rev	Notes	Date

Garry Greetham Associates Ltd
Residential Design Consultant
Westwood House
18 Carr Lane
Tankersley
Barnsley S75 3BE
Tel(01226)746573

PROJECT	Blacker Grange Farm
CLIENT	Mr. & Mrs. M. Wilkinson
TITLE	Location Layout
ADDRESS	"Blacker Grange Farm", Blacker Hill, Barnsley.
DRAWN BY	ggg
SCALE	1:1250
DATE	May.11
DRAWING No	741-01
REV	

Member of the Chartered Institute of Architectural Technologists