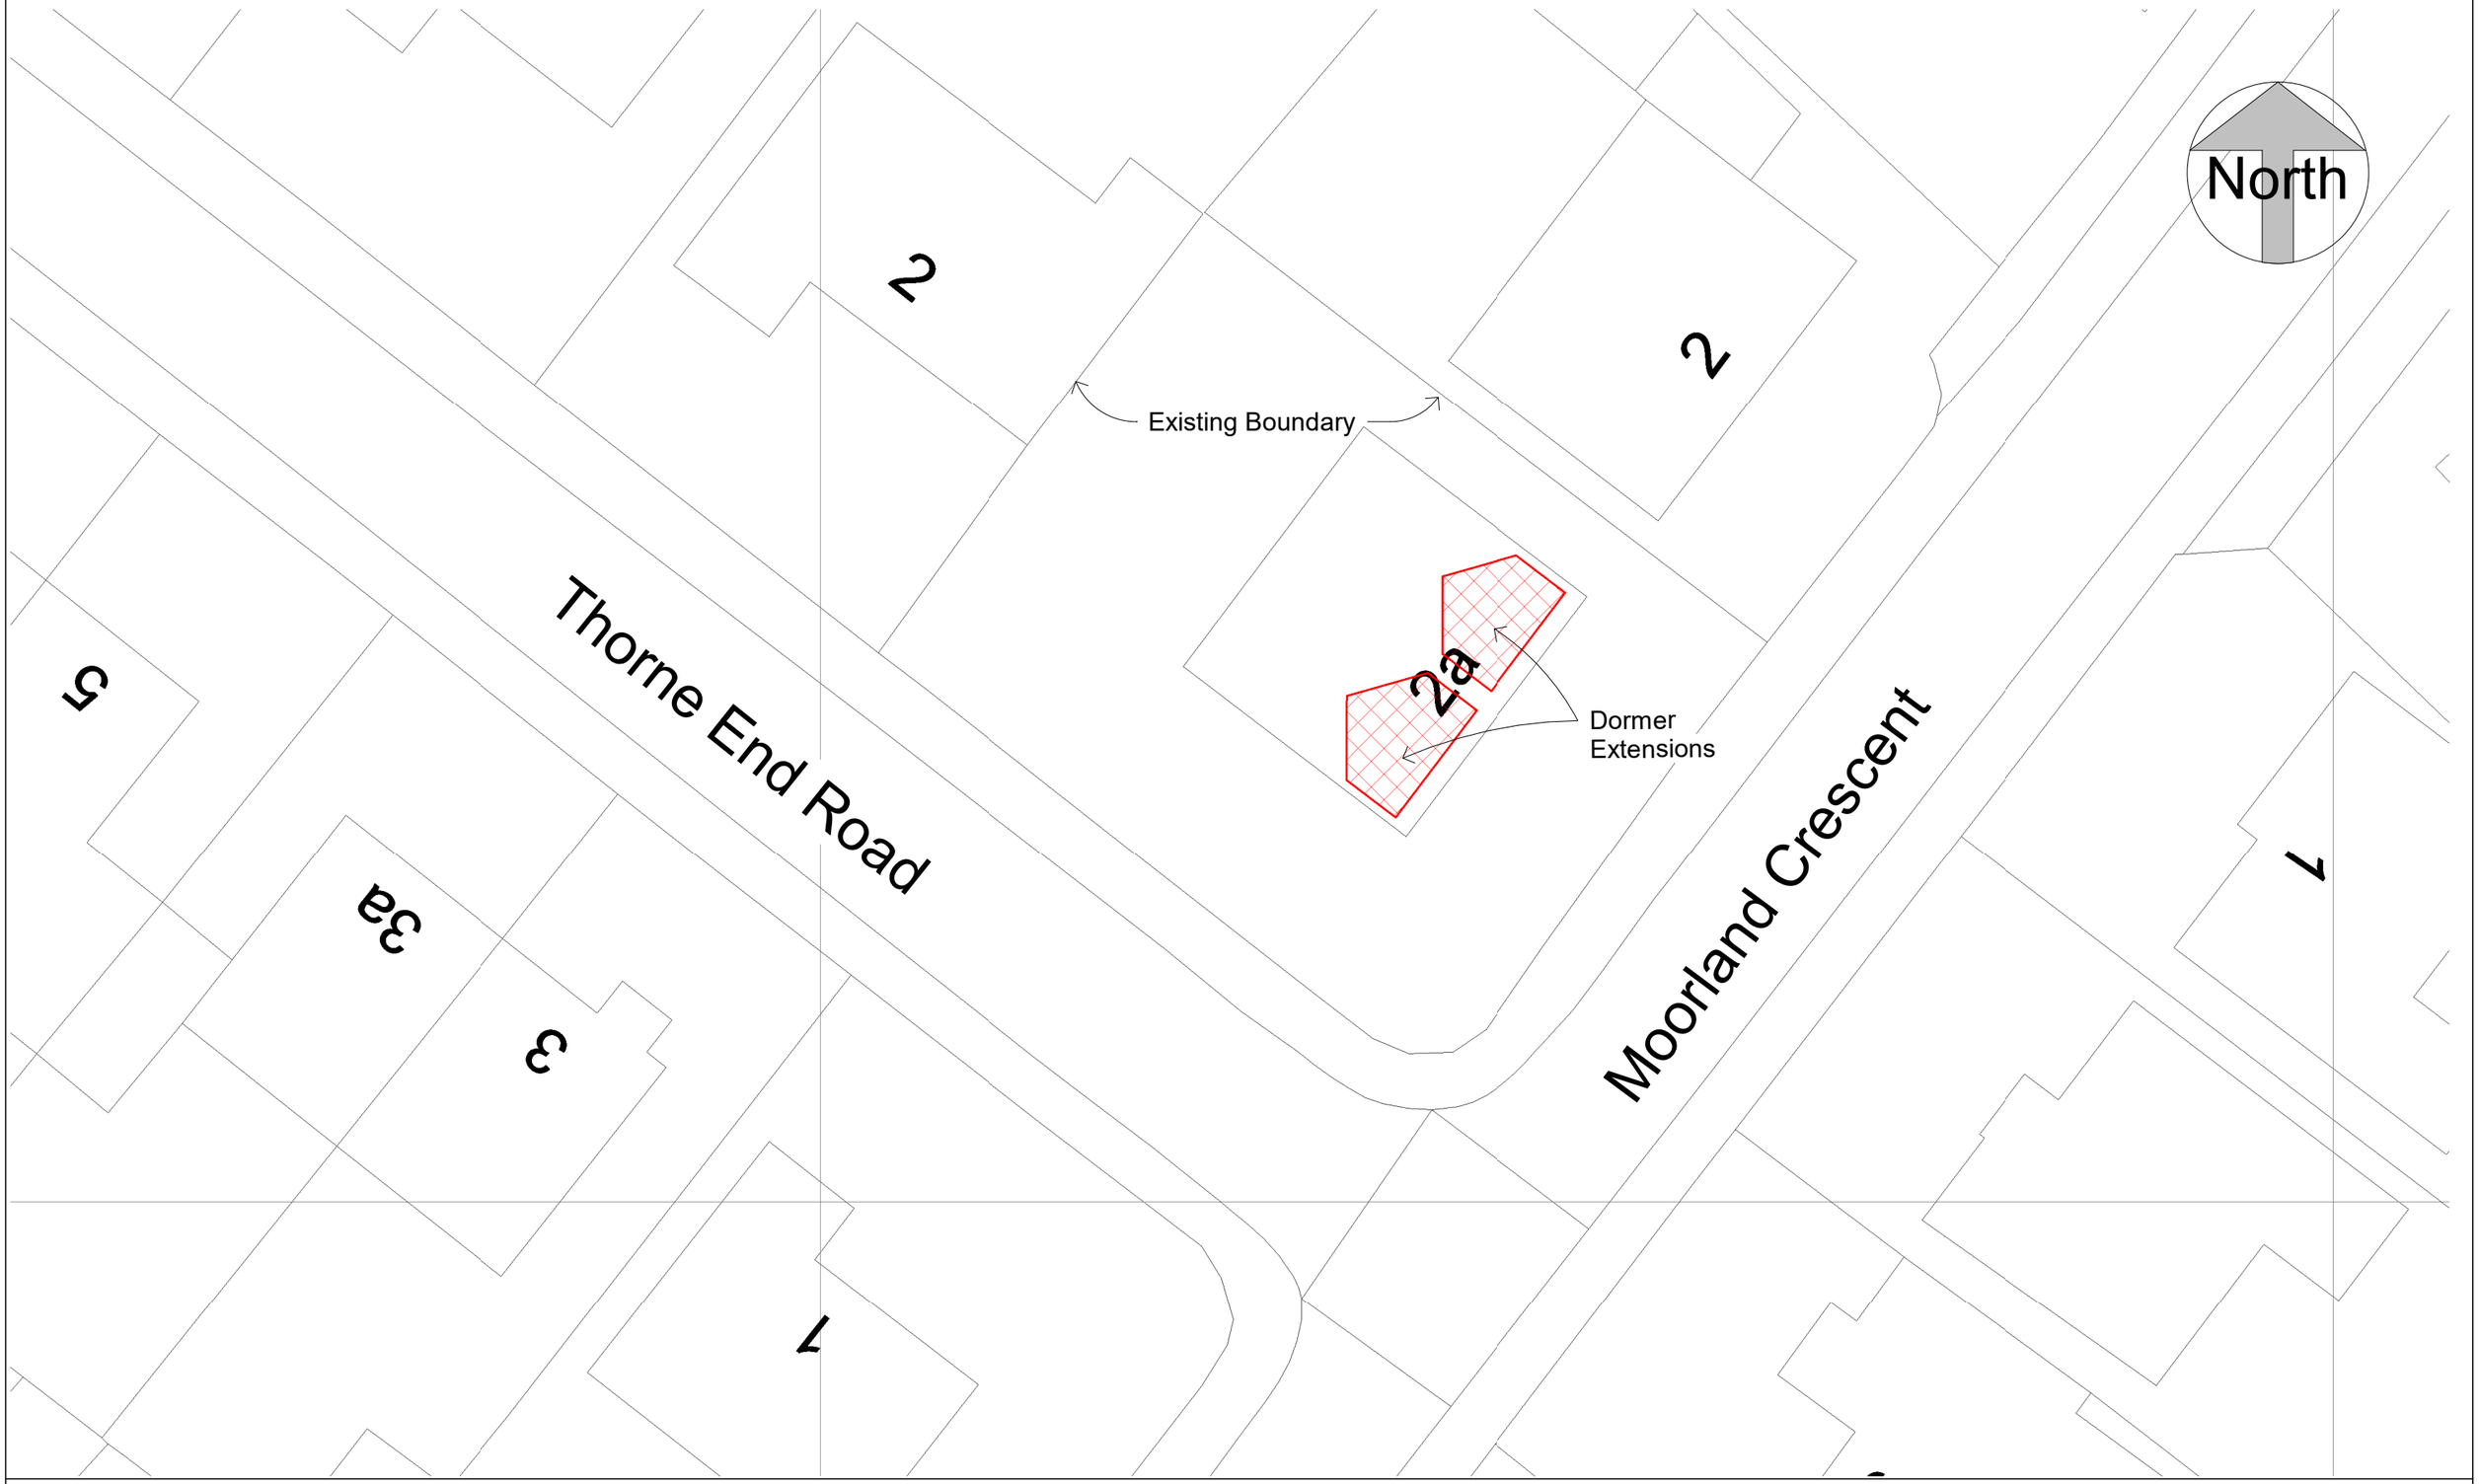


No.	Description	Date

PROJECT
Dormer Roof Extension

SHEET
Site Layout

CLIENT
Mrs E Phillips

Date
31-06-19

Scale (@ A3) 1 : 200

Drawn by
EJ

DRWAING NUMBER
MLCB-S001

REV

01/07/2019 21:00:07