


Address: 128 Doncaster Road, Darfield
Near Barnsley, South Yorkshire. S73 9JA

Applicant: P. Kelleher 01628 473188
3, Beechwood Drive, Marlow, Bucks. SL7 2DH

Outline planning application for:
2 No. 3 bed semi detached houses with small gardens
and parking spaces for 2 cars each. Each house will
be approximately 120 sq metres over 2 floors.

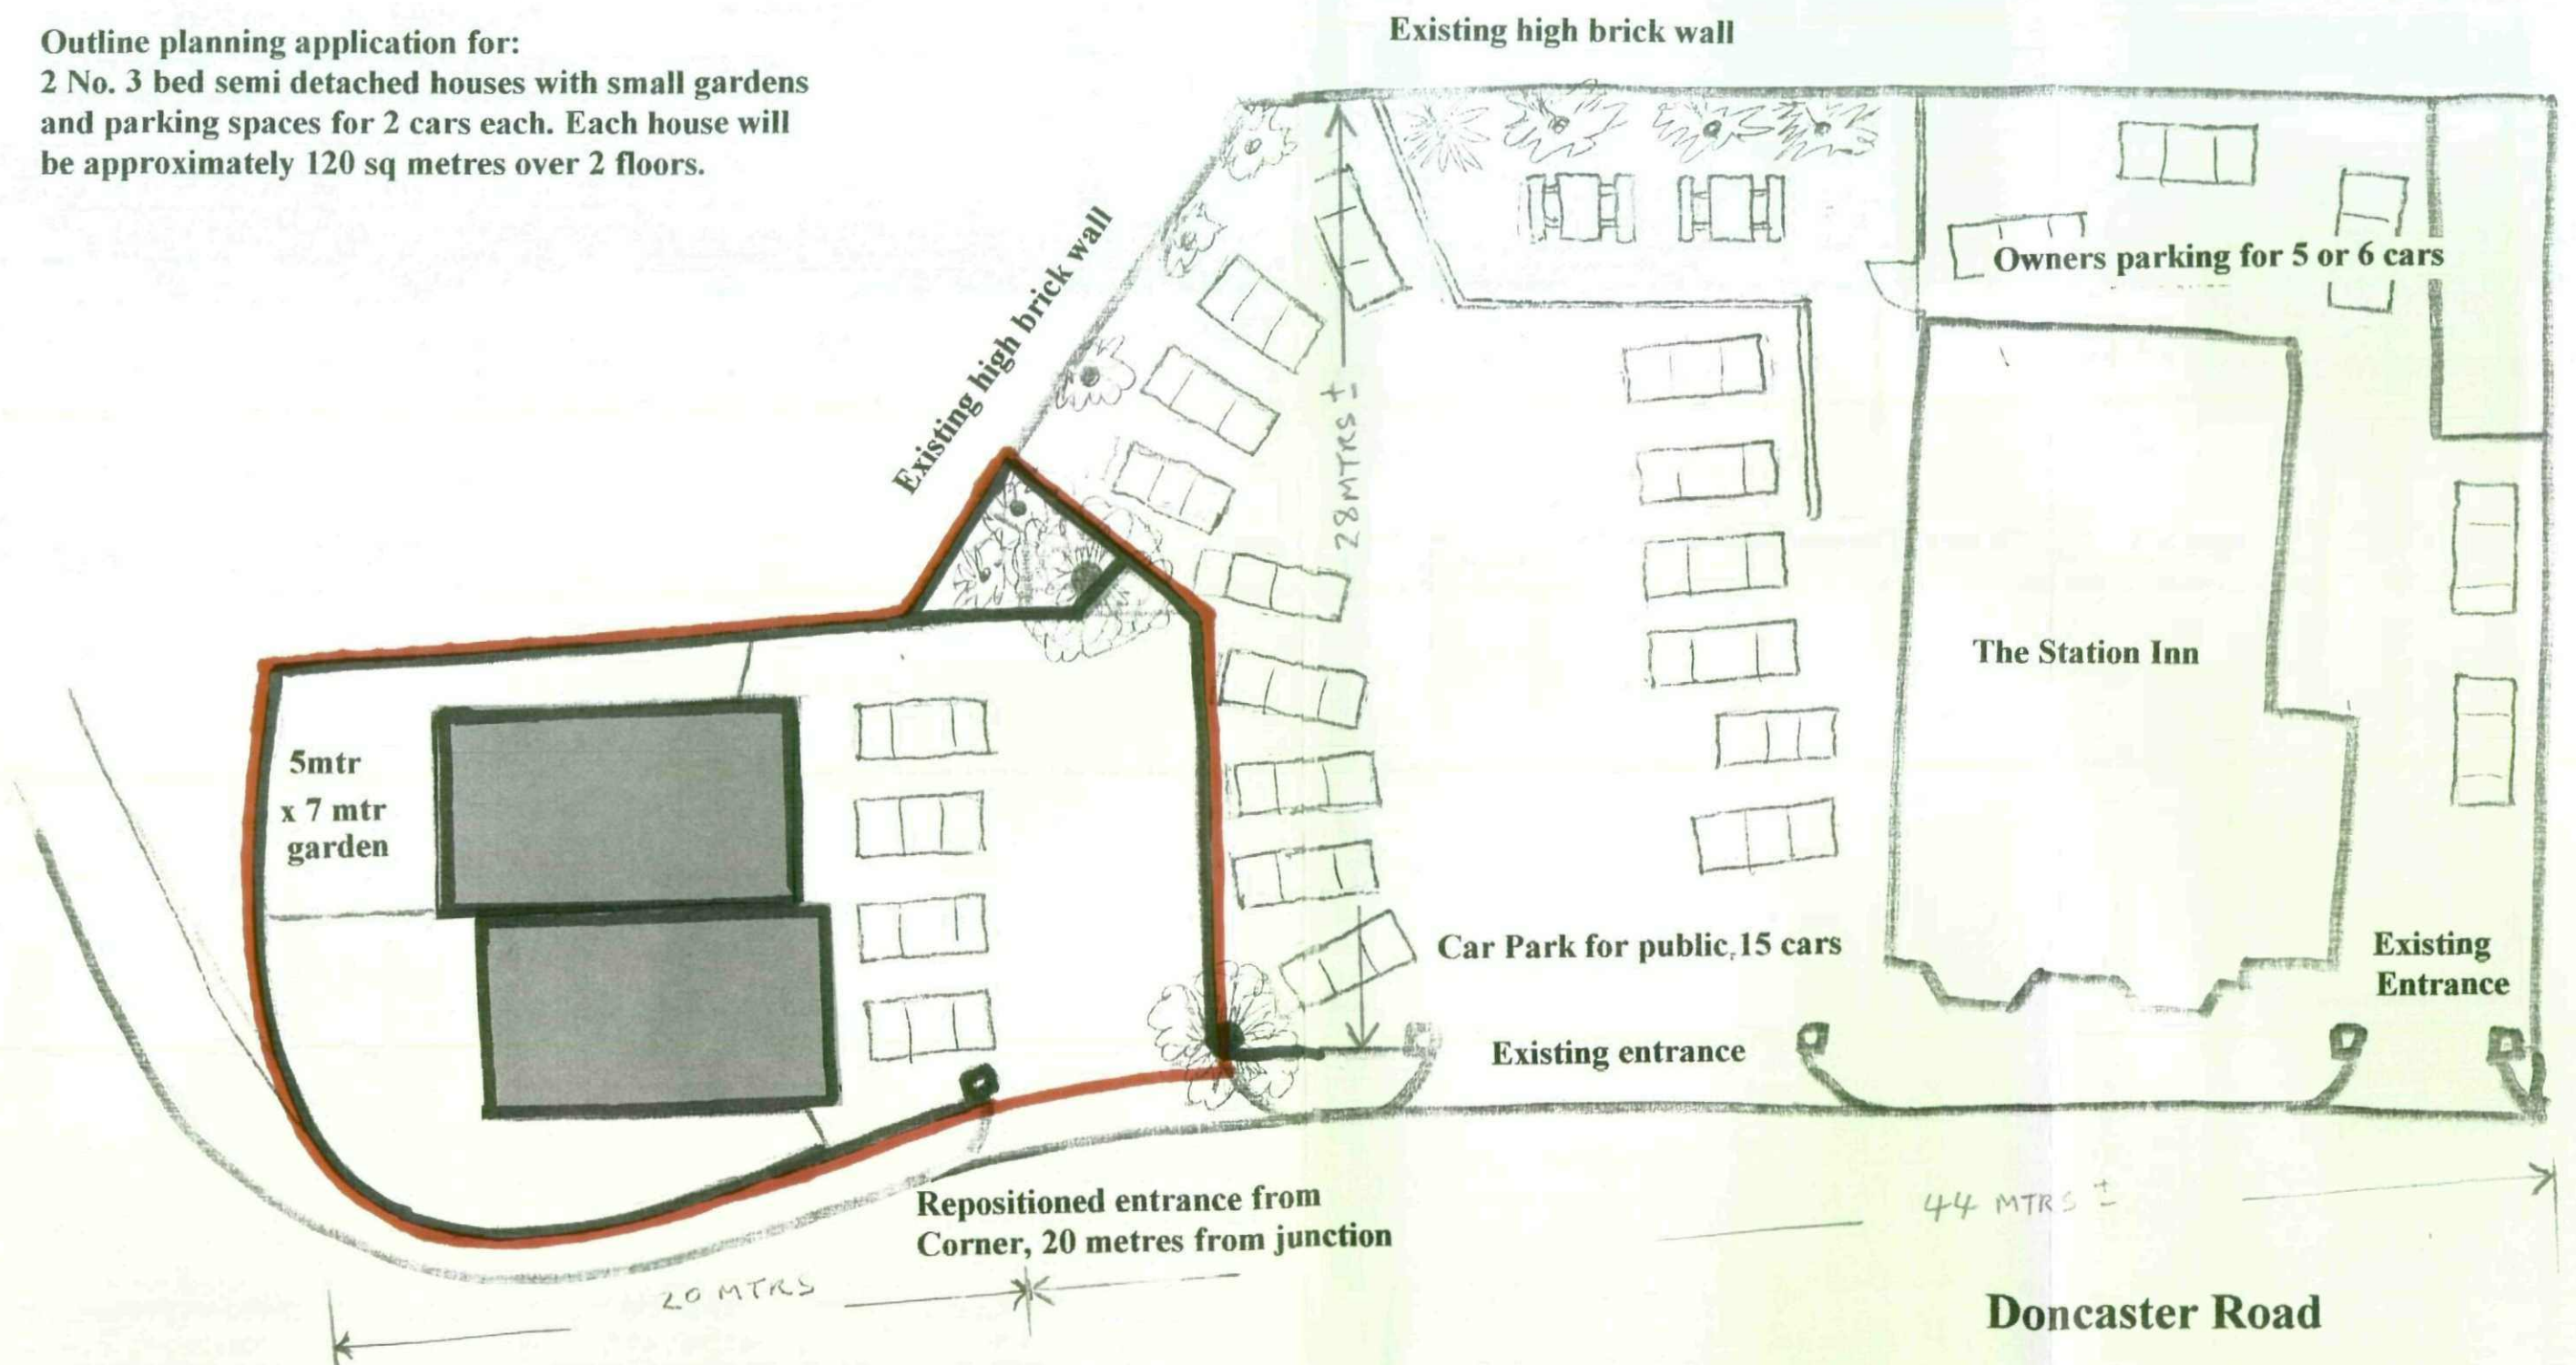

Scale ; 1 : 200