

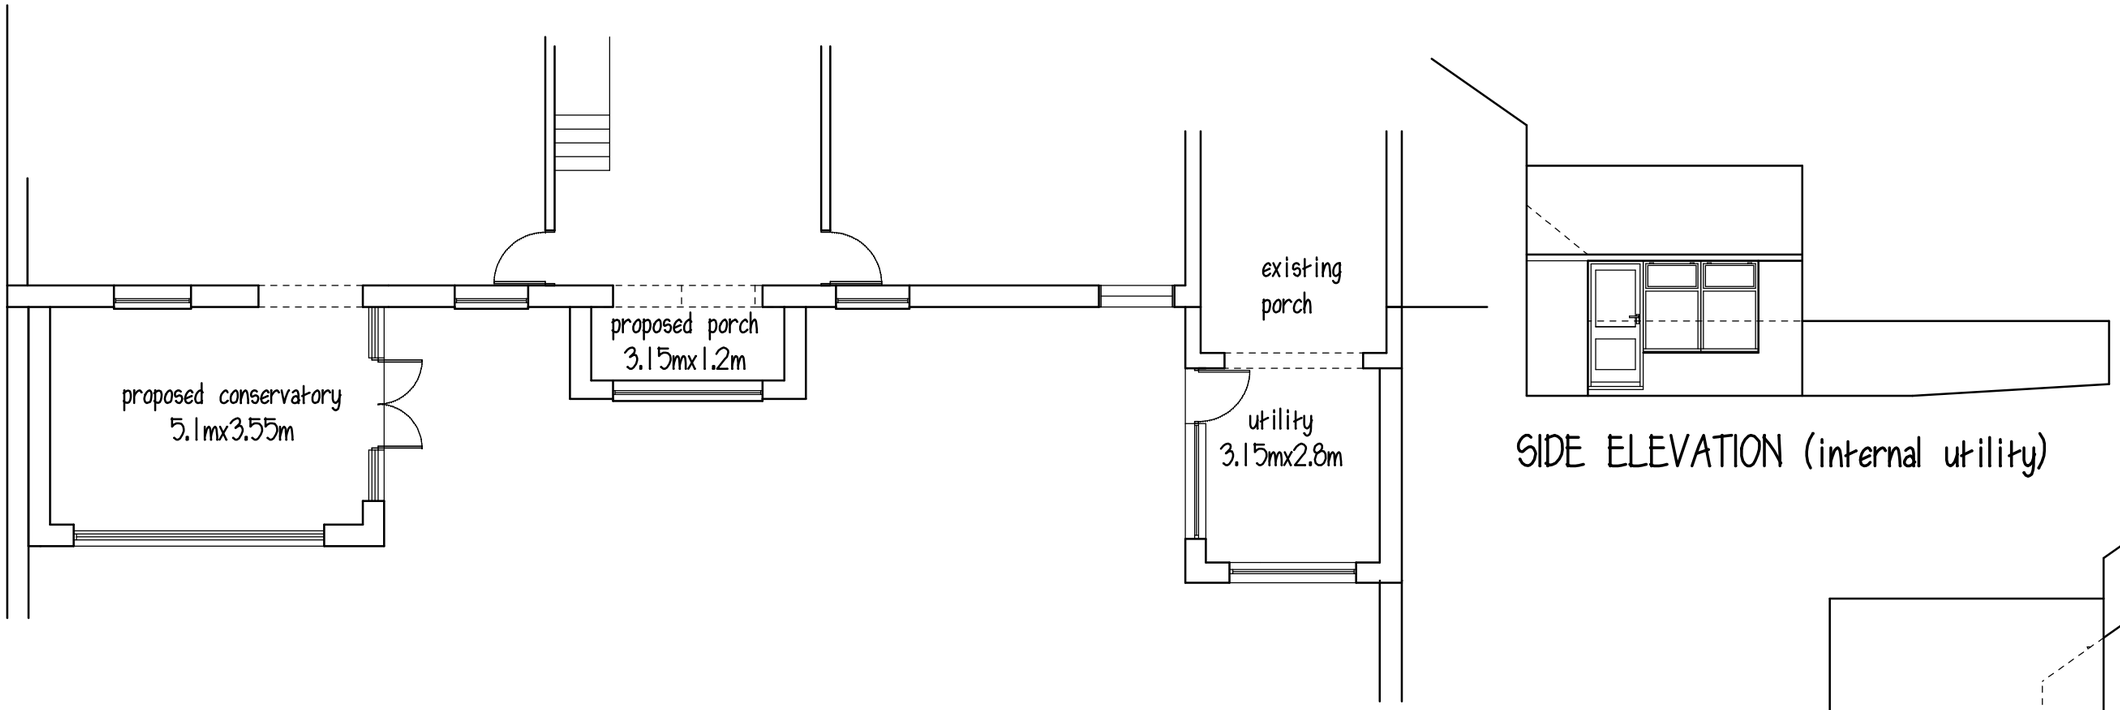


SIDE ELEVATION (internal utility)


BOUNDARY WALL ELEVATION

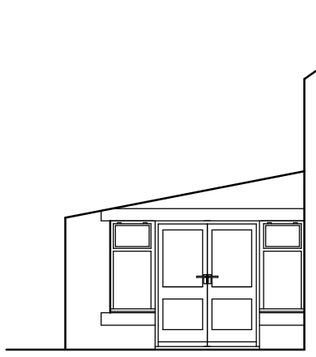

SIDE ELEVATION (internal)

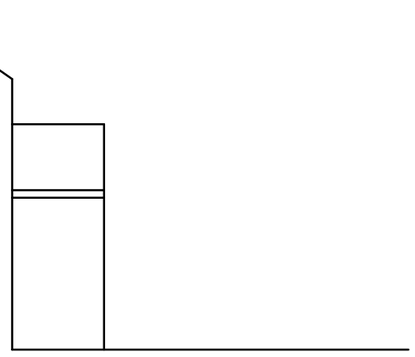

SIDE ELEVATION (porch)

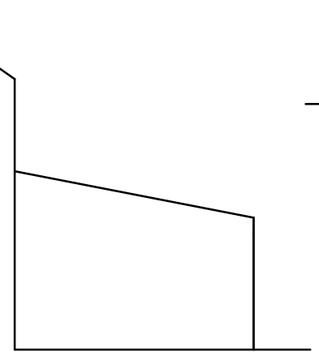

SIDE ELEVATION (boundary)



FRONT ELEVATION

Mr & Mrs M SOAR

PROPOSED EXTENSIONS
BACK LANE
BILLINGLEY

PLAN & ELEVATION

1:100 MAR. 07 Rev F

Peter Thompson
"Linwood"
Barnsley Road
Dodworth
Barnsley S75 3JR
M.C.I.A.T.
tel. 01226 201391
m. 07973251730
e-mail peter-thompson@hotmail.co.uk