
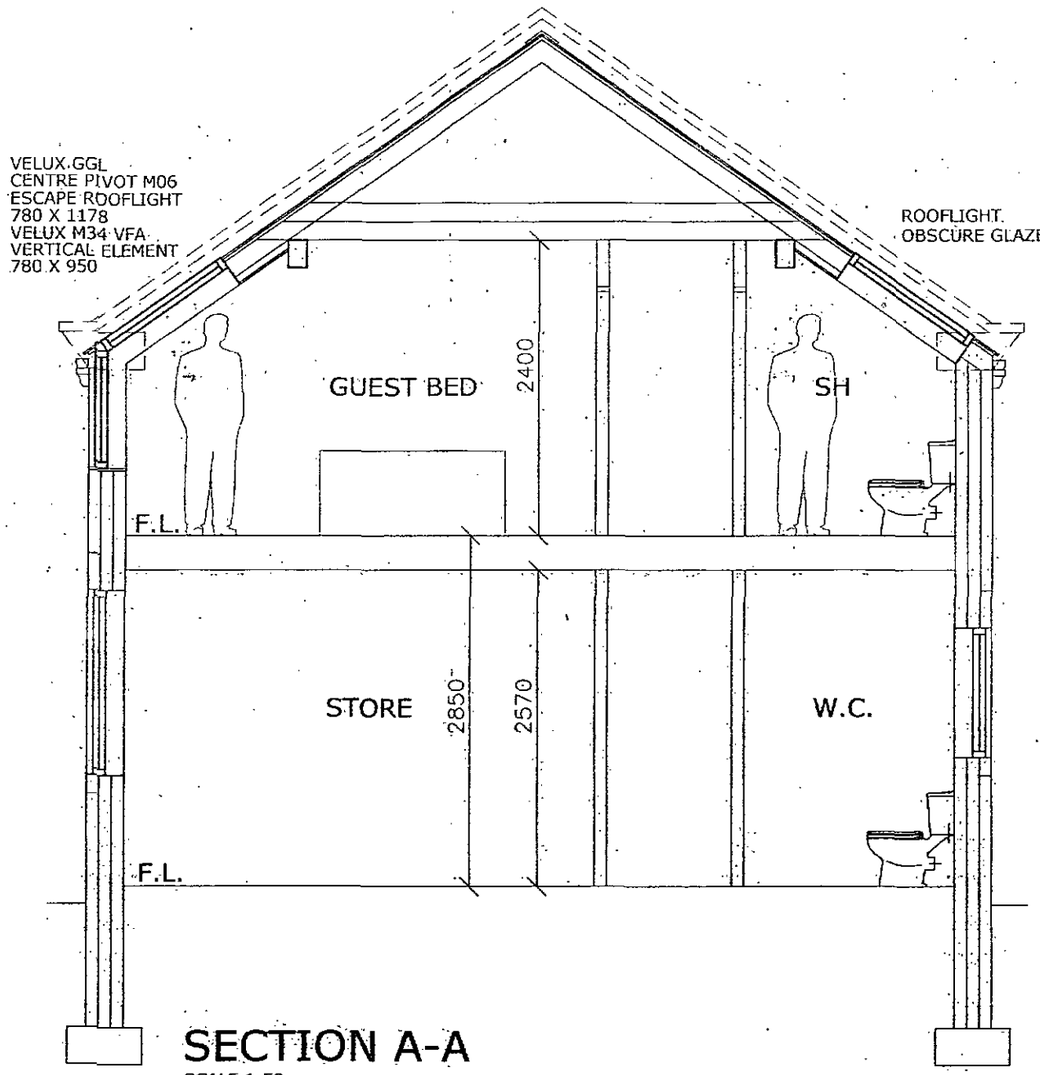


SECTION A-A

SCALE 1:50

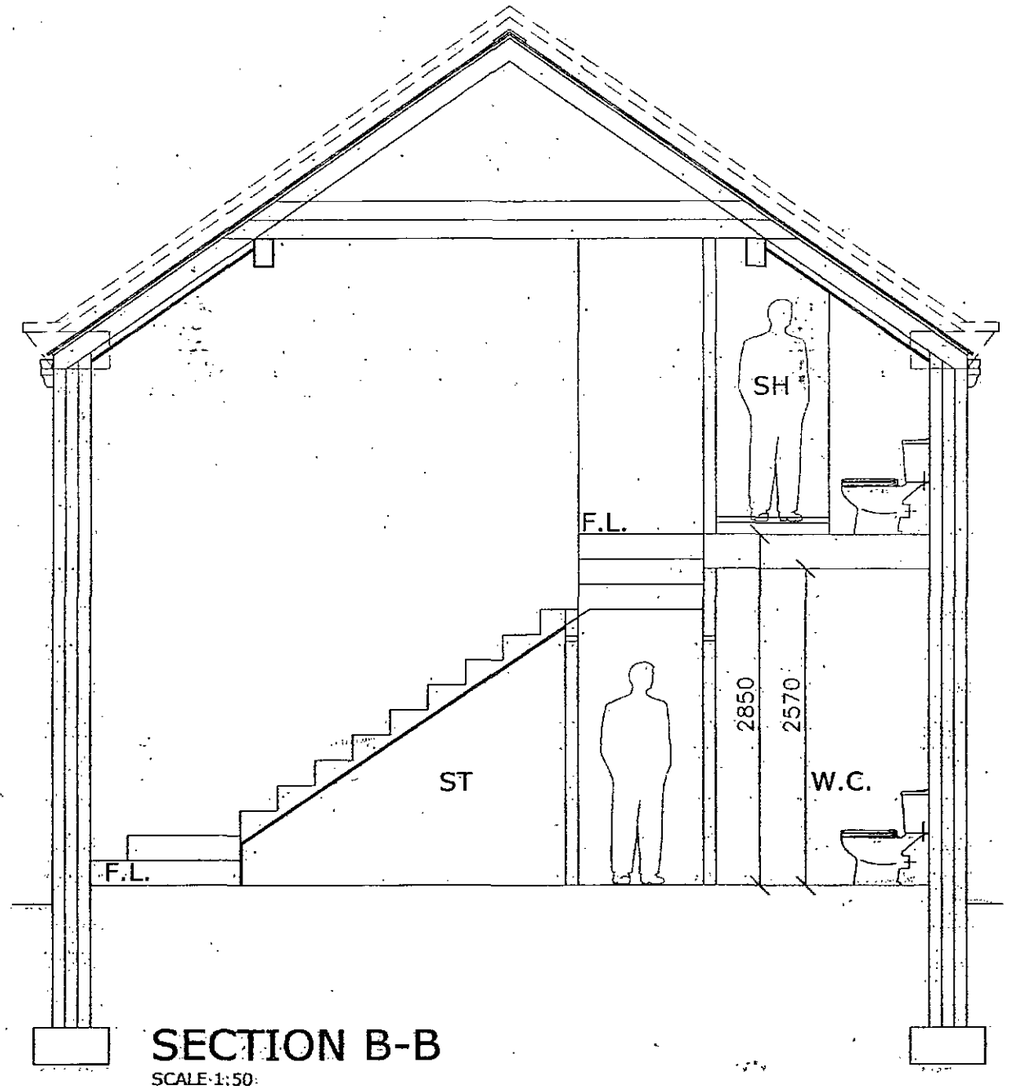

SECTION B-B

SCALE 1:50

1:50 METRES 0 1 2 3 4 5

ARCHITECTS
LEEDS BARNSLEY BRADFORD

1. THIS DRAWING AND THE COPYRIGHTS AND PATENTS THEREIN ARE THE PROPERTY OF NUTTALL YARWOOD & PARTNERS LIMITED REGISTERED IN ENGLAND AND WALES No. 4631338 AND MAY BE USED OR REPRODUCED ONLY UNDER CONTRACT.

2. CONTRACTORS AND SUB-CONTRACTORS MUST CHECK AND AGREE ALL DIMENSIONS BEFORE PREPARING SHOP DRAWINGS OR COMMENCING WORK ON SITE.

3. CONTRACTORS ARE RESPONSIBLE FOR INFORMING THE ARCHITECT OF ANY DISCREPANCY DISCOVERED ON THIS DRAWING OR BETWEEN THIS DRAWING AND ANY OTHER RELATED DOCUMENT ISSUED UNDER THE STANDARD FORM OF CONTRACT IN RESPECT OF THE WORK.

4. WRITTEN DIMENSIONS ONLY ARE TO BE USED FROM THIS DRAWING. IF IN ANY DOUBT ASK FOR CLARIFICATION.

NUTTALL YARWOOD & PARTNERS LIMITED
CHARTERED ARCHITECTS
THE GROVE, HIGH STREET, DODWORTH, BARNSLEY, S75 3RQ. Tel: 01226 205771 Fax: 01226 200989 e-mail: nyp.barnsley@btconnect.com

Project: PROPOSED EXTENSIONS STRAFFORD HOUSE, GILROYD LANE, BARNSLEY, S75 3EG	Client: MR B. ELDRED
Drawing Title: SECTION A-A & B-B AS PROPOSED	Date: DEC 2013 · Scale: 1:50 @ A3
	Ref: 41/20 · Dwg. No: 302 · Rev: