
Important notice: Do not scale off this drawing. Critical dimensions should be checked on site prior to works commencing. Dimensional conflicts should be brought to Draw It's attention as soon as they become apparent. Failure to do so could render the contractor liable for subsequent losses.
Copyright in this drawing and any work executed from this drawing remains the property of Draw It.

15 Medway Close
Barugh Green
Barnsley
S75 1NY

07762656187
steven@drawit.biz
www.drawit.biz

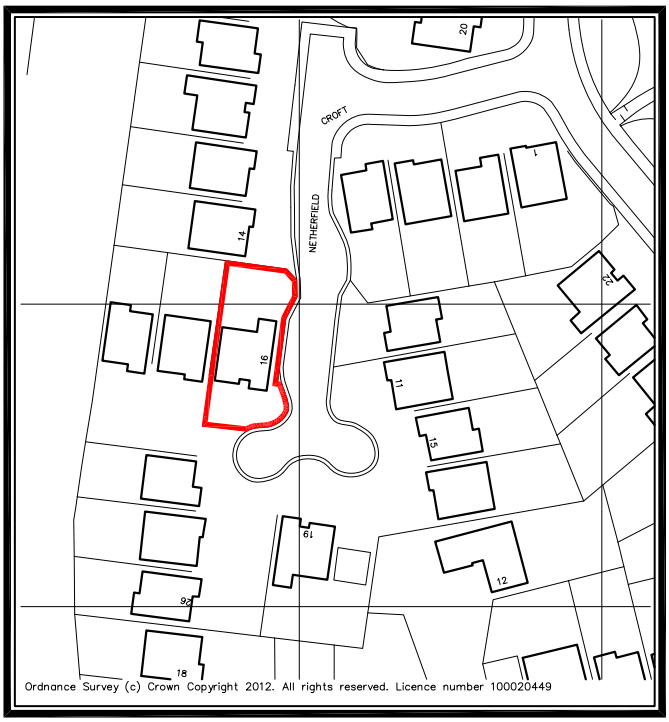

SITE LOCATION PLAN

Scale: 1:1250

PLANNING

Rev:	Date:	Description:	By:

CLIENT: Mrs. C Darley	PROJECT: Proposed Summer House		
DWG OF: Site Location Plan	SITE ADDRESS:	16 Netherfield Croft, Shafton Barnsley S72 8WH	

Drawn by: SH	Scale: 1:1250	Date: 31/08/2012
Dwg No: 1214_101		rev

A4 Sheet

© Copyright Draw it 2010