
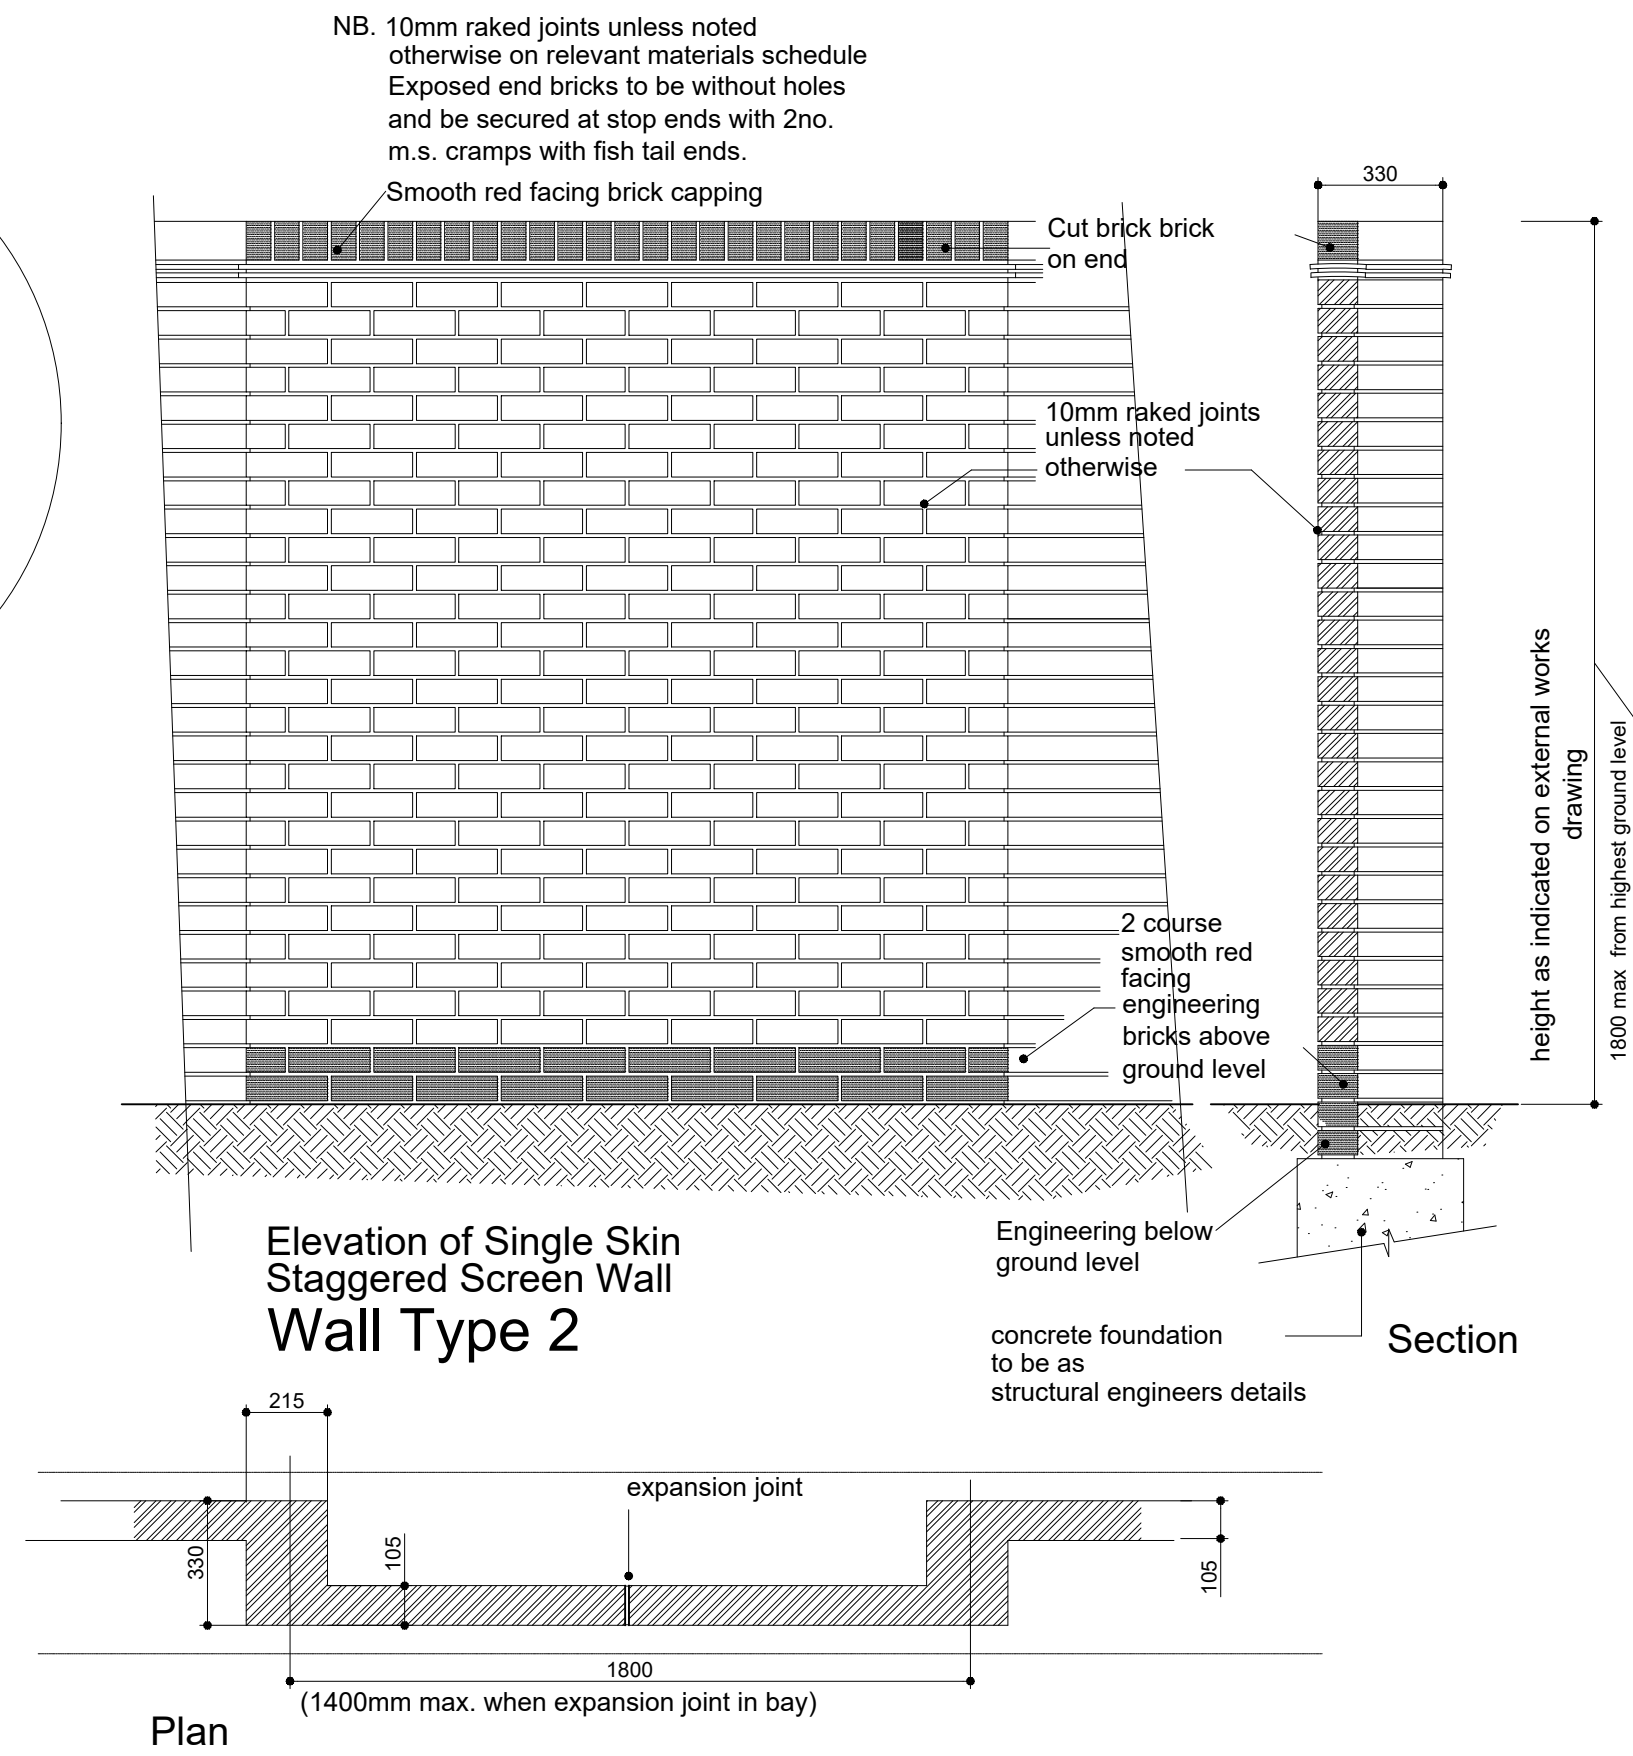


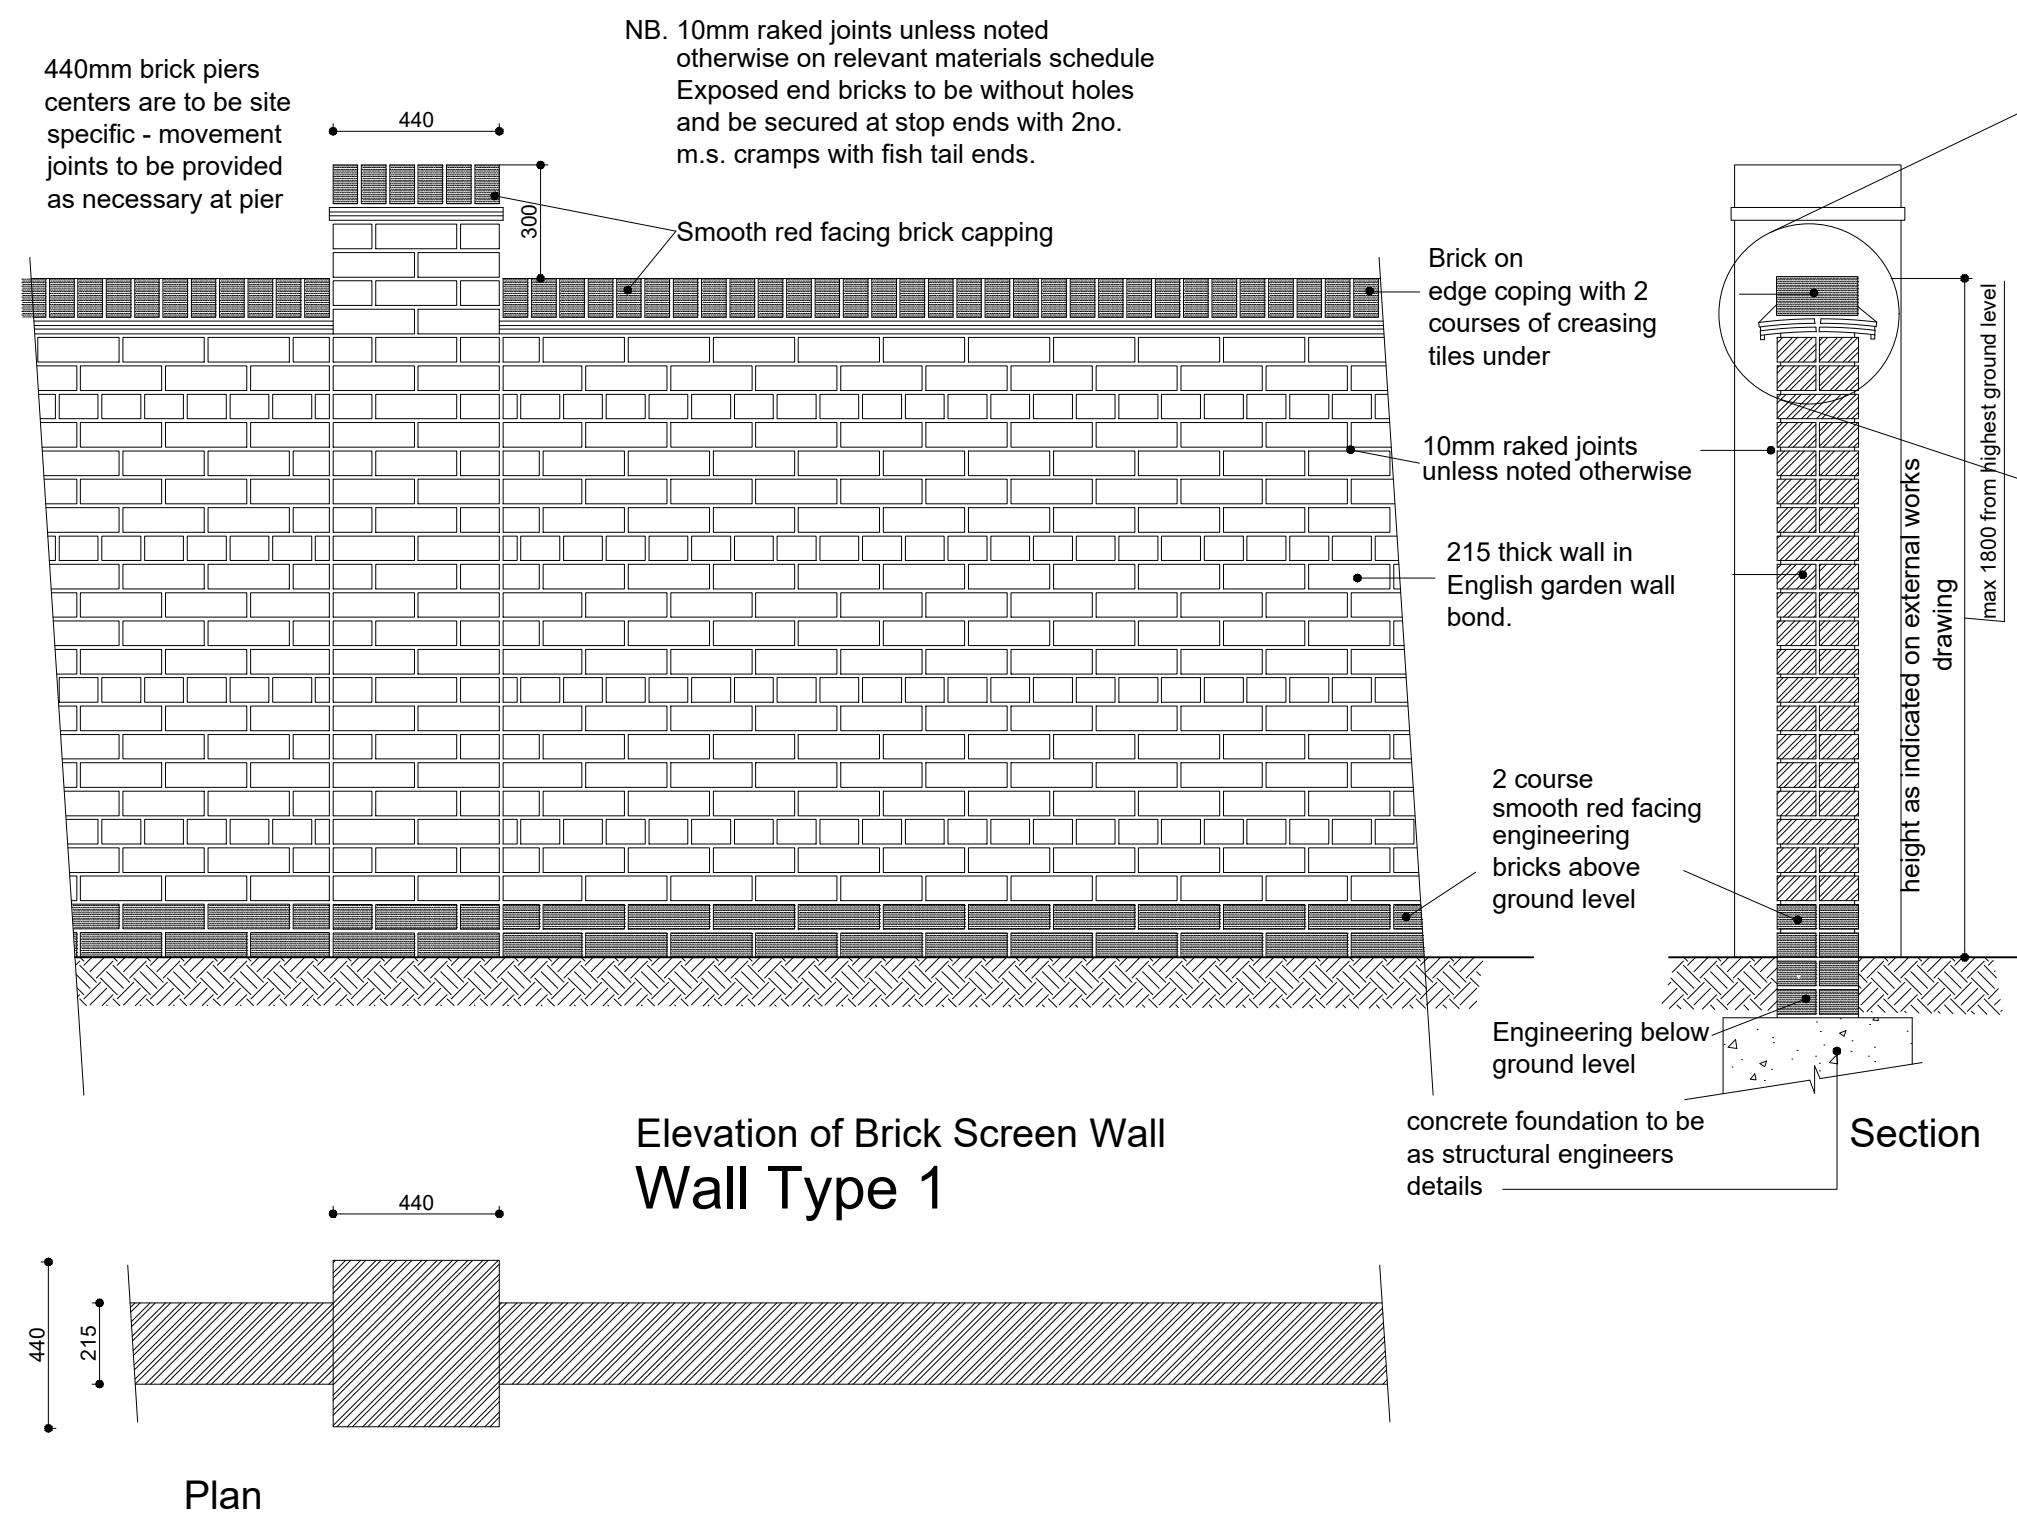

F	20.03.18	MB	Engineering bricks shown below ground level.
E	05.01.18	MB	Capping shown as smooth red facing bricks
D	21.12.17	CE	Wall types 3 & 4 removed from standard details
C	12.07.17	MB	Brick pier height amended to Wall Type 1
B	11.07.17	MB	Brick pier height increased to Wall Type 1
A	21.04.17	CE	Brick pier added to Wall Type 1
Rev	Date	By	Description


COUNTRYSIDE
Places People Love

Countryside Properties (UK) Limited
Regeneration North
600 Lakeside Drive
Centre Park
Warrington WA1 1RW
Tel: 01925 248900 Fax: 01925 248901
www.countryside-properties.com

site: **STANDARD DETAILS
TIMBER FRAME / MASONRY
EXTERNAL BOUNDARIES**

title: **WALL TYPES
1 TO 2**

scale: **1:20**
@A1

date: **JULY 2012**

drawn by: **CPRN**

checked:

drawing no: **NSD 9001**

sheet no:

revision: **F**

BSI
UKAS
FS 53054 ISO 9001:2008
ENS 61920 ISO 14001:2004

