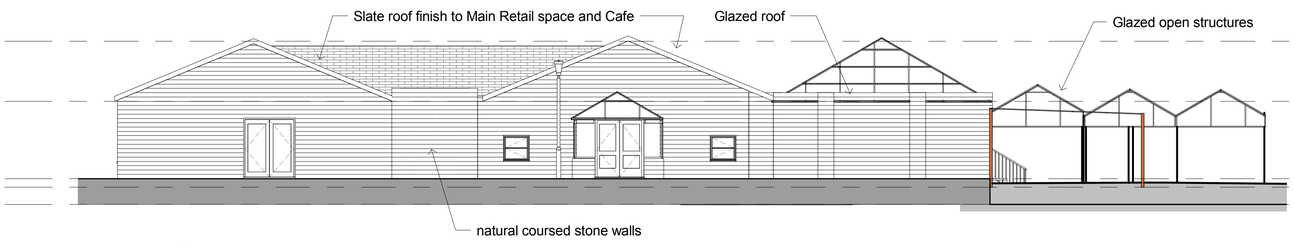

1 South - Front
1 : 100

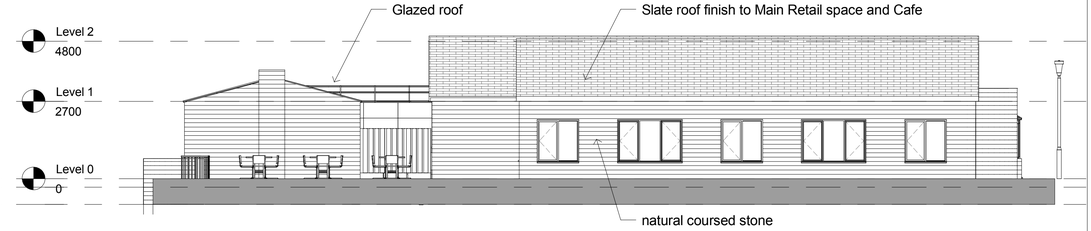

3 West from Road
1 : 100

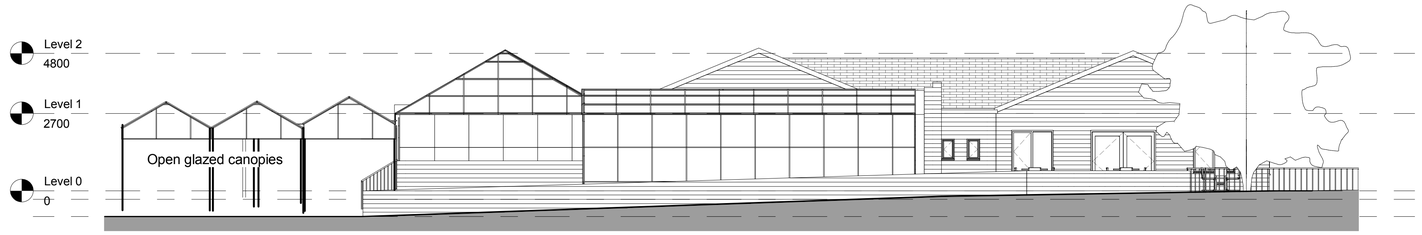

2 North - Rear
1 : 100

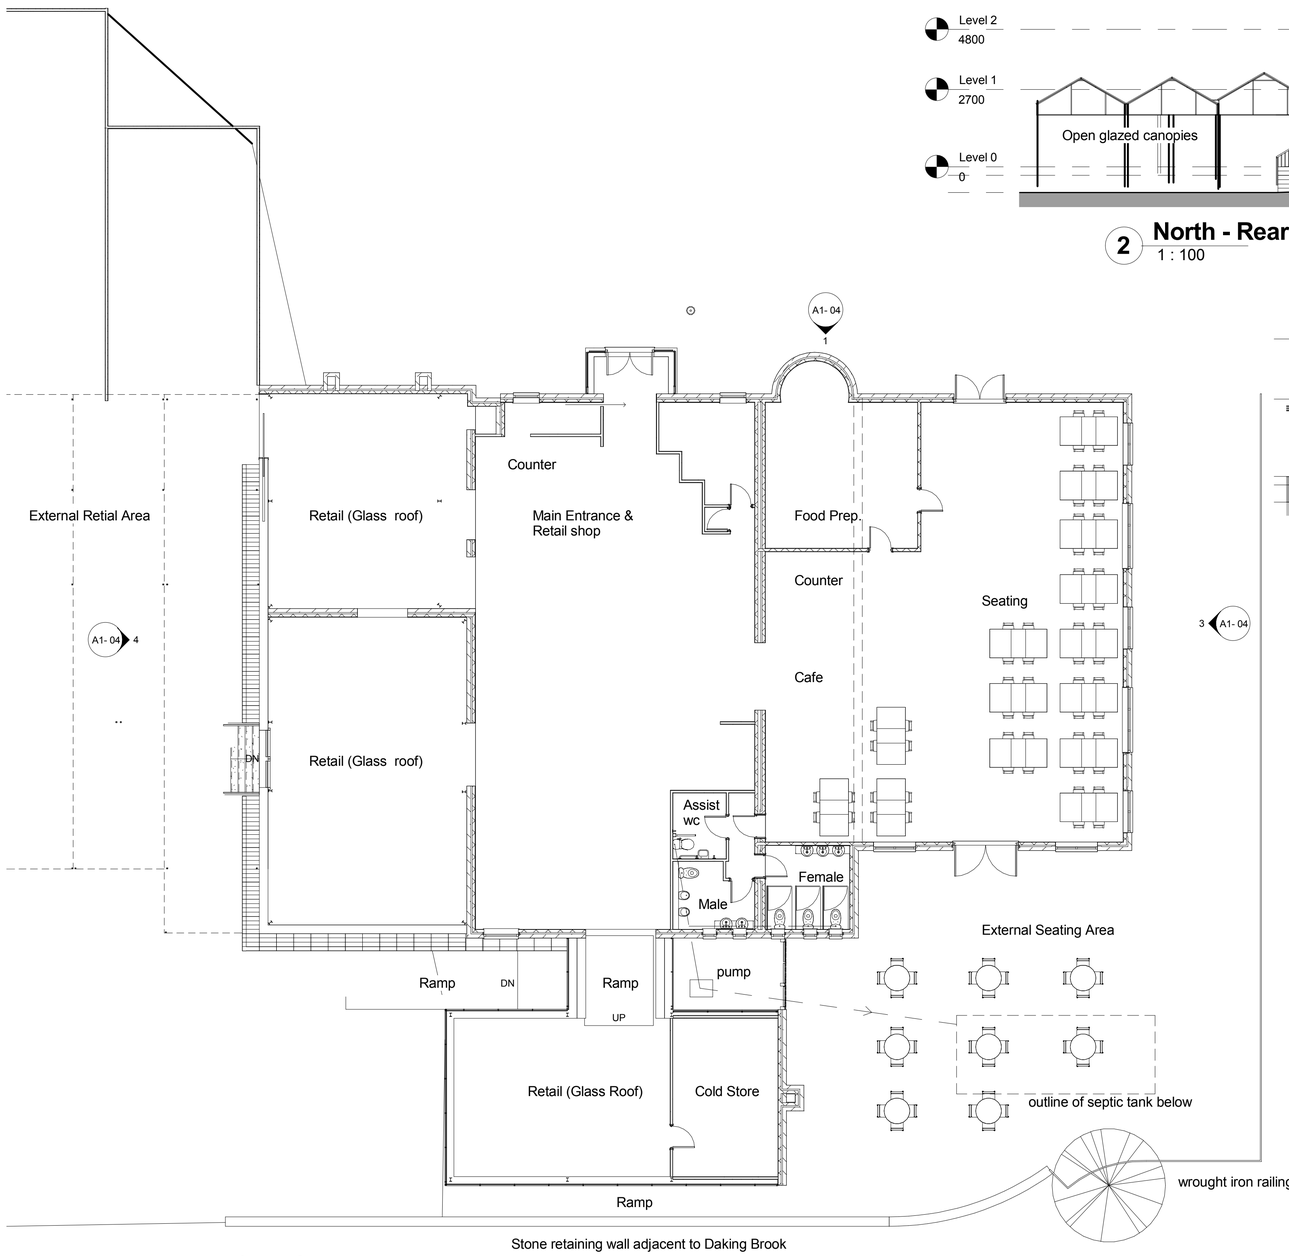

5 Cold Store Level -300
1 : 100

2
A1- 04

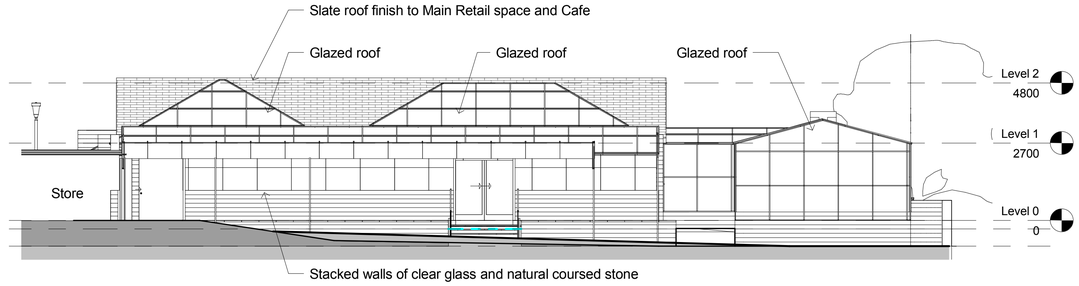

4 East
1 : 100

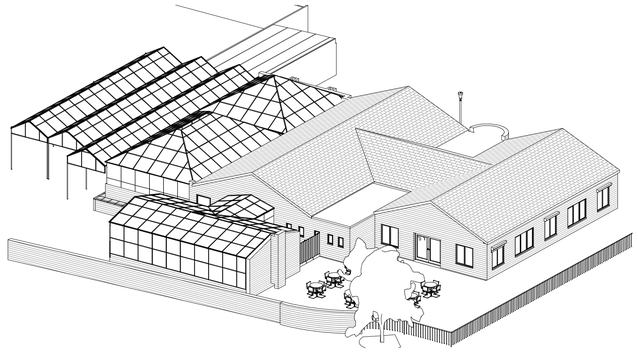

6 Rear Perspective View

Chartered Building Consultancy
DM-Eco Design
Surveying - Design - Project Management
Tel: 07879627547 - E-mail: enq@dm-eco.co.uk

TITLE
Existing Plan & Elevations

CLIENT
Cannon Hall Garden Centre

DRAWN BY		DATE
DM		**21/10/15**

SCALE (@ A1) **1 : 100** **Planning**

DRAWING NUMBER	REV
A1- 04	