


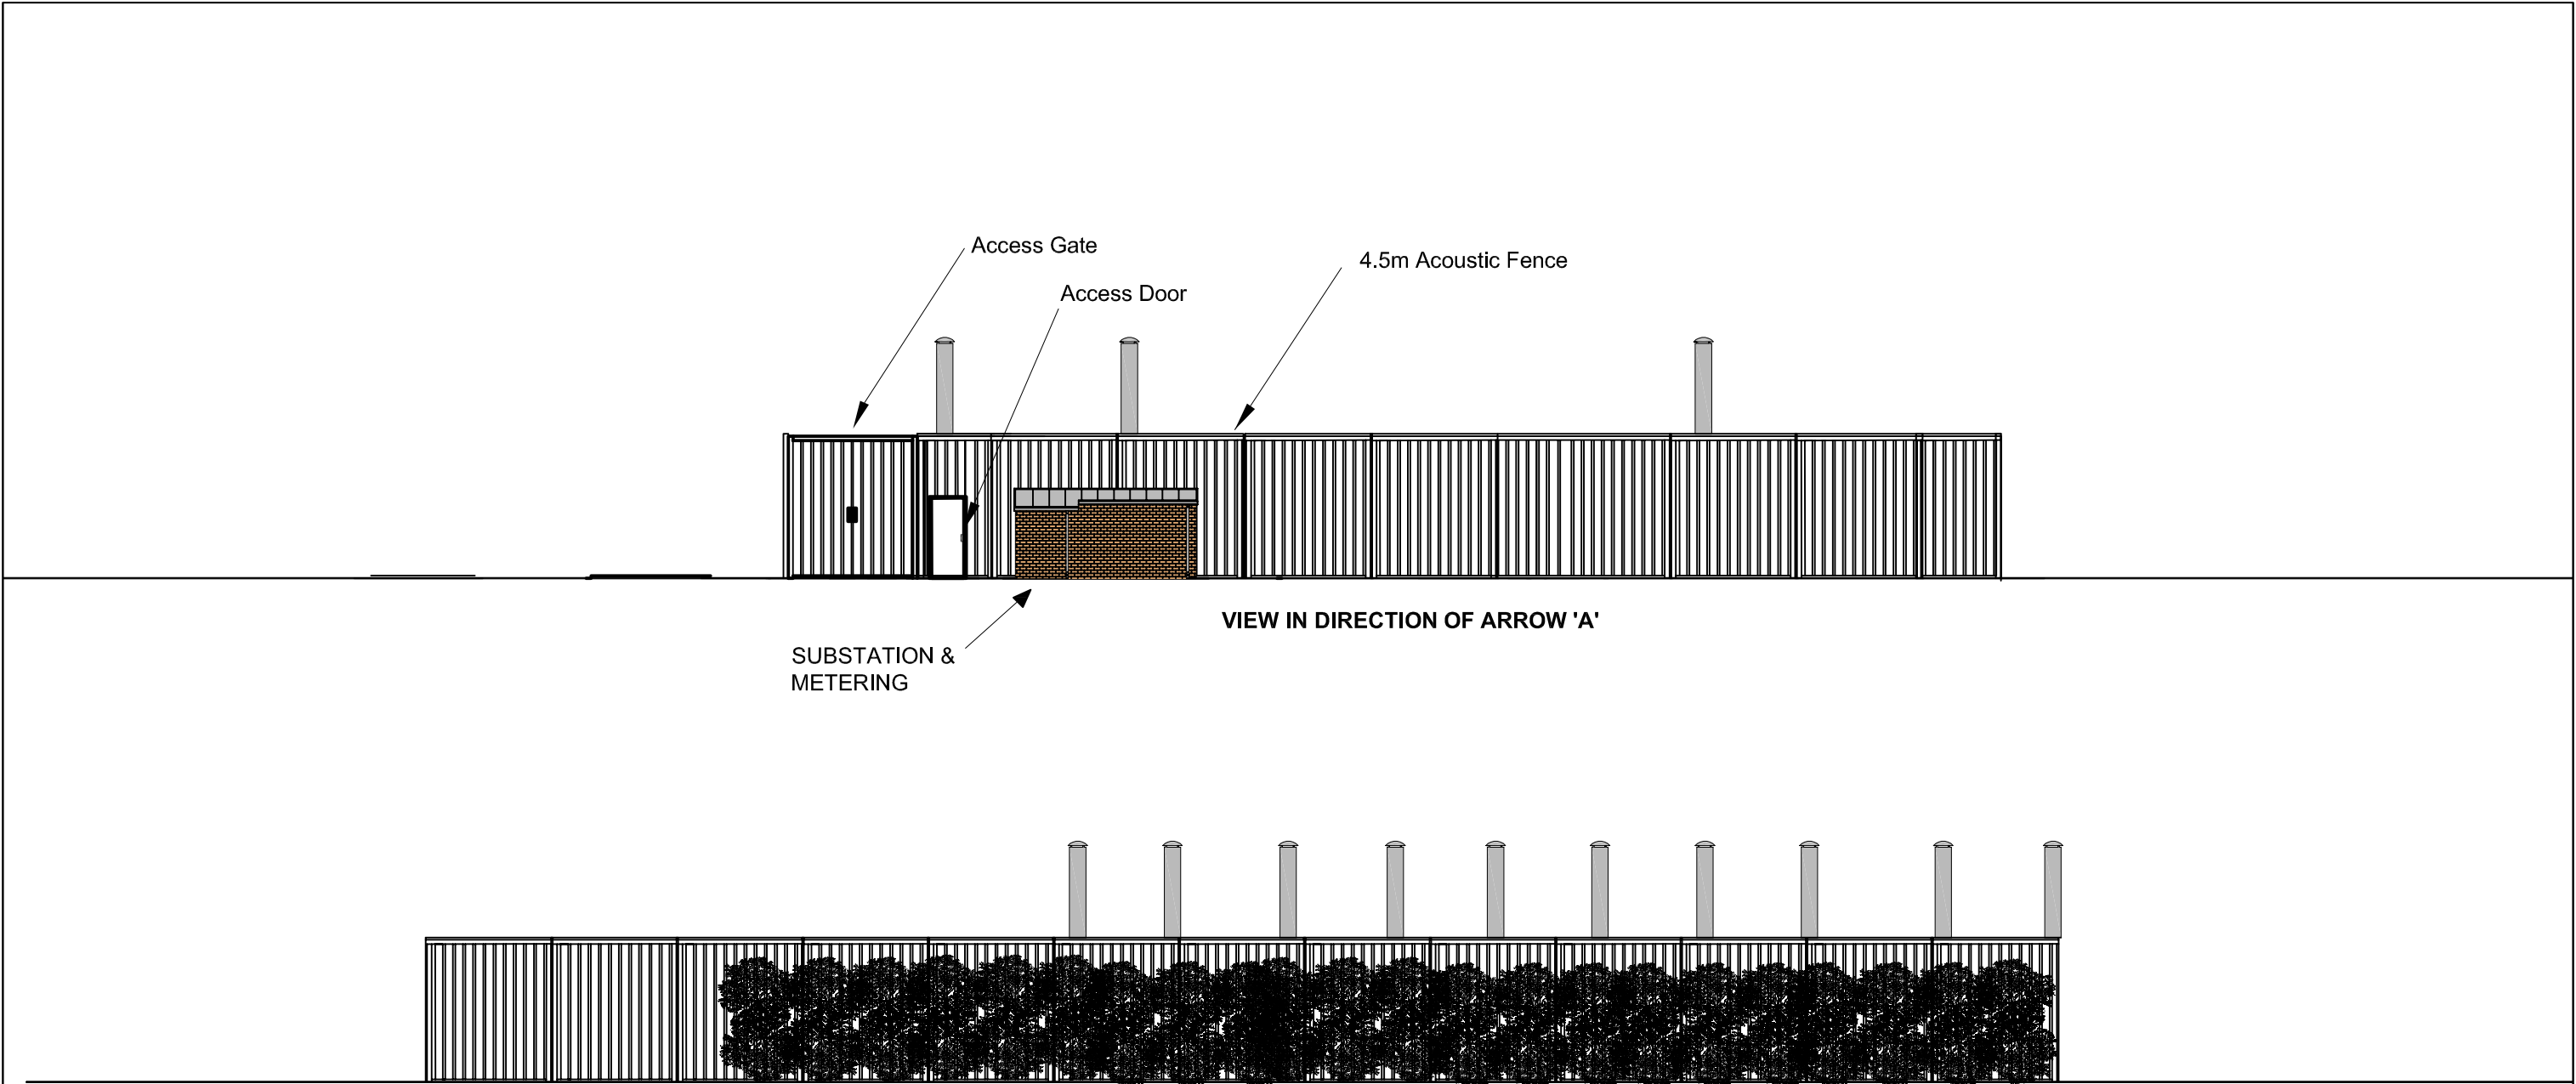

© Crown copyright and database rights (2013) Ordnance Survey 100053186

						CLIENT	PEAK POWER CONNECTIONS LTD		TITLE		SITE ELEVATIONS		
C B A	EXTRA GENERATOR ADDED	28/06/17	MM	KC	AJ	PROJECT	OAKS LANE, BARNLEY, S71 1HT (GRID REF: SE364060)		DRAWING NO.		G000281-1005-C-D04		
	FLUE ADDED AT 7.5m	21/06/17	MM	KC	AJ	The information in this drawing is the copyright of Sterling Power Utilities Ltd. It must not be copied or reproduced without the express permission of Sterling Power Utilities Ltd. © 2015 Sterling Power Utilities Limited.		TYPE		SCALE			
	ORIGINAL ISSUE	12/09/16	MM	KC	AJ			PRELIMINARY		1 : 200			
ISSUE	DETAILS	DATE	DRAWN	CHECKED	APPROVED								