



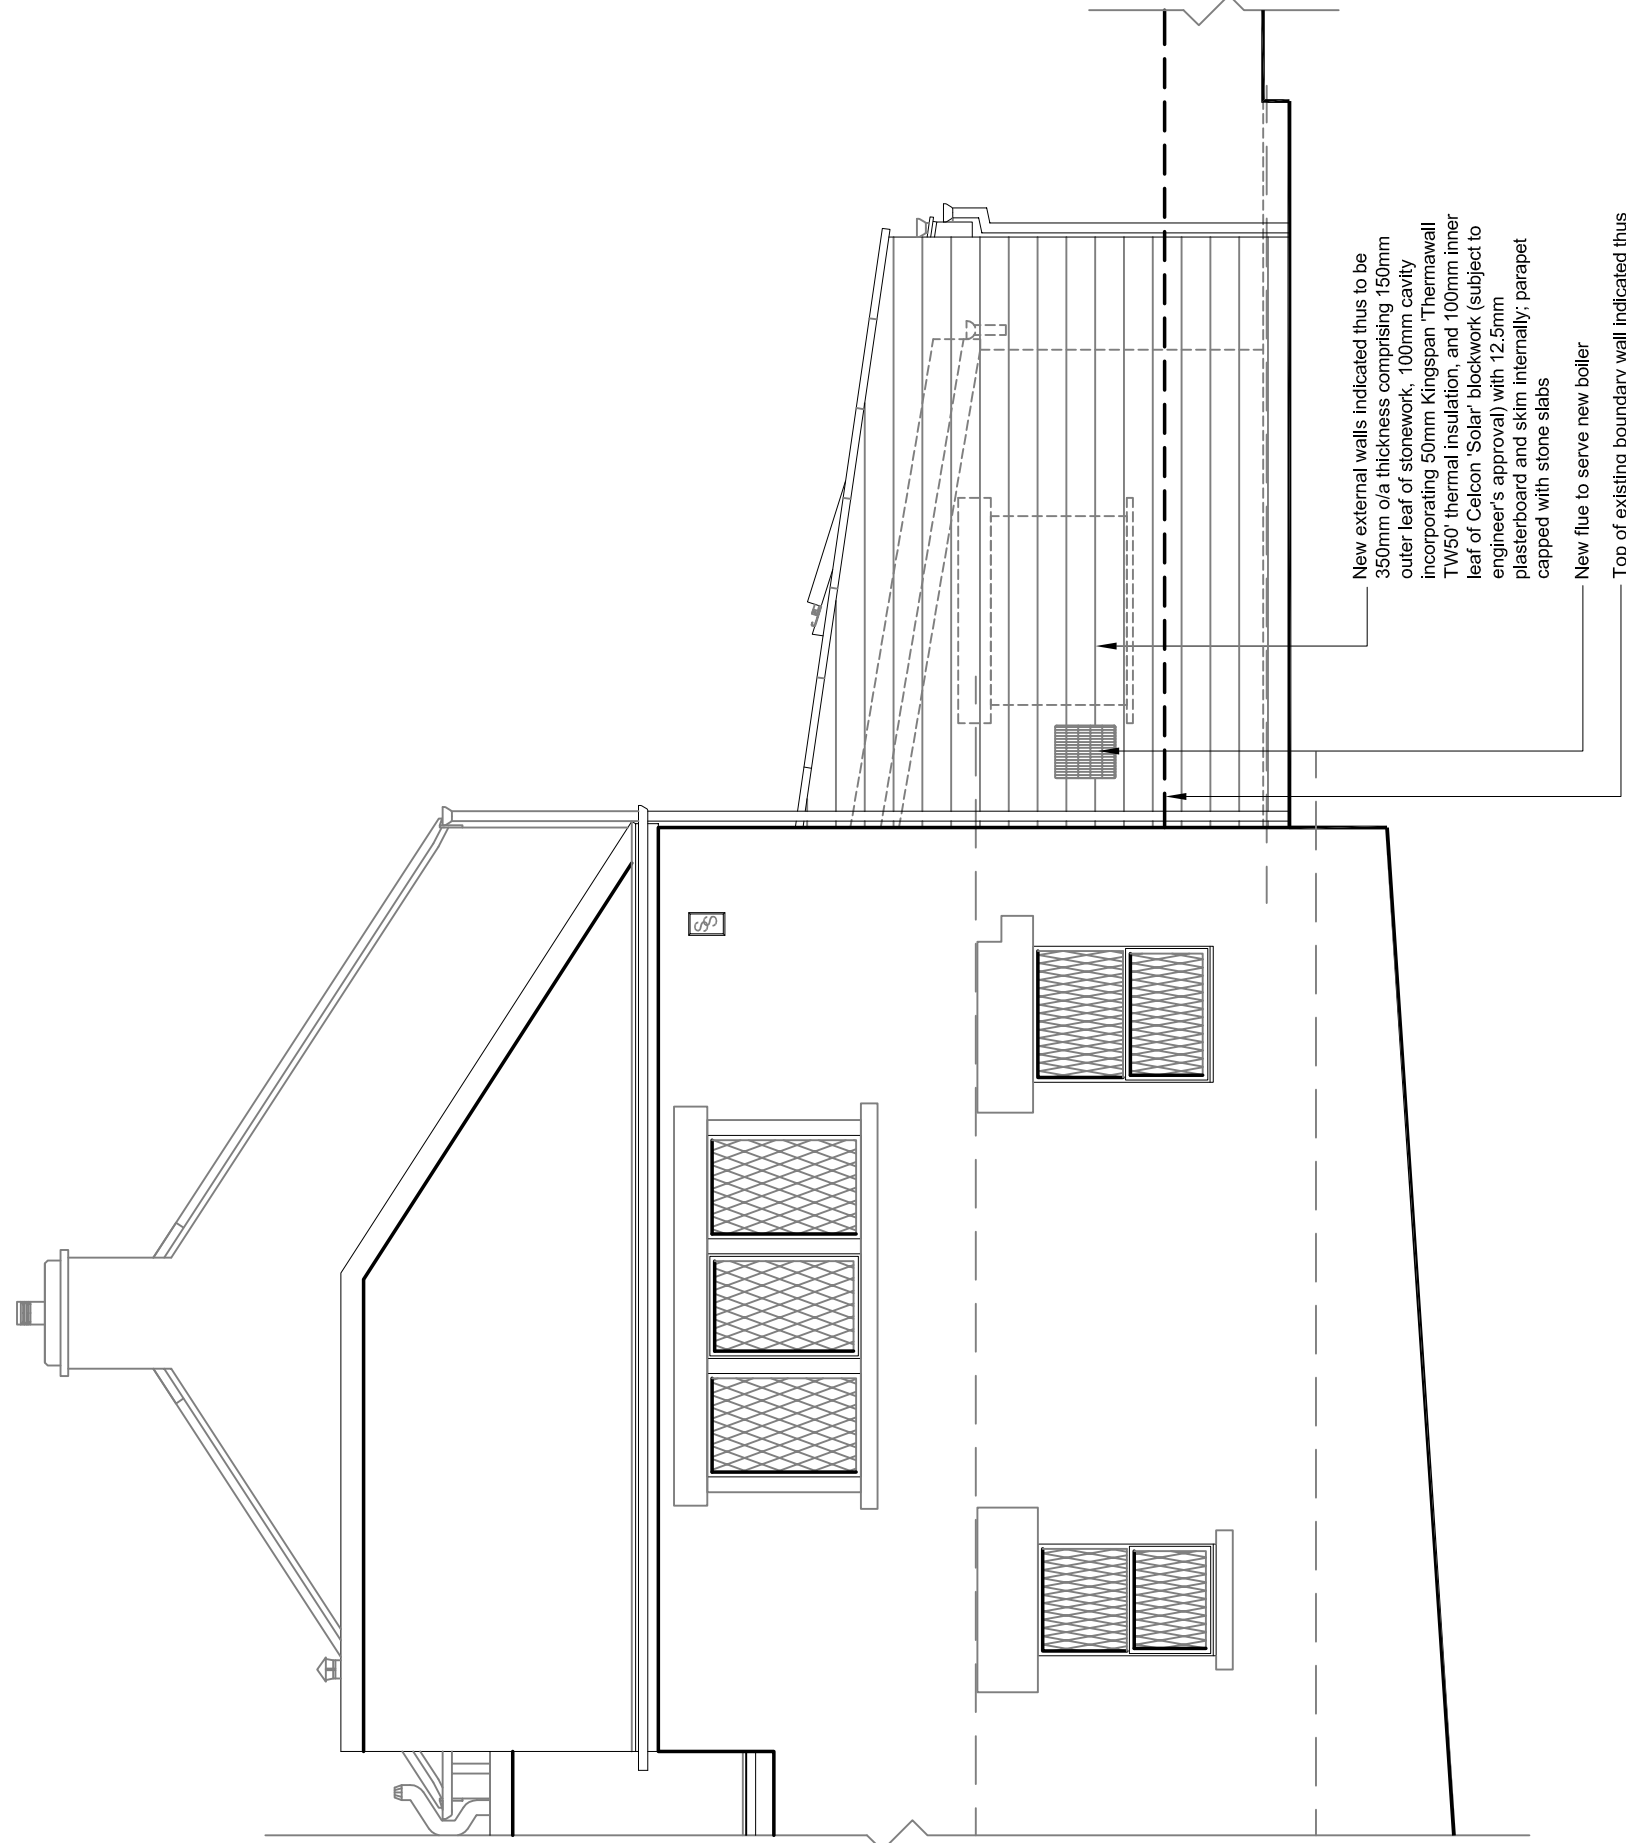


PROPOSED SIDE (NORTH WESTERN) ELEVATION

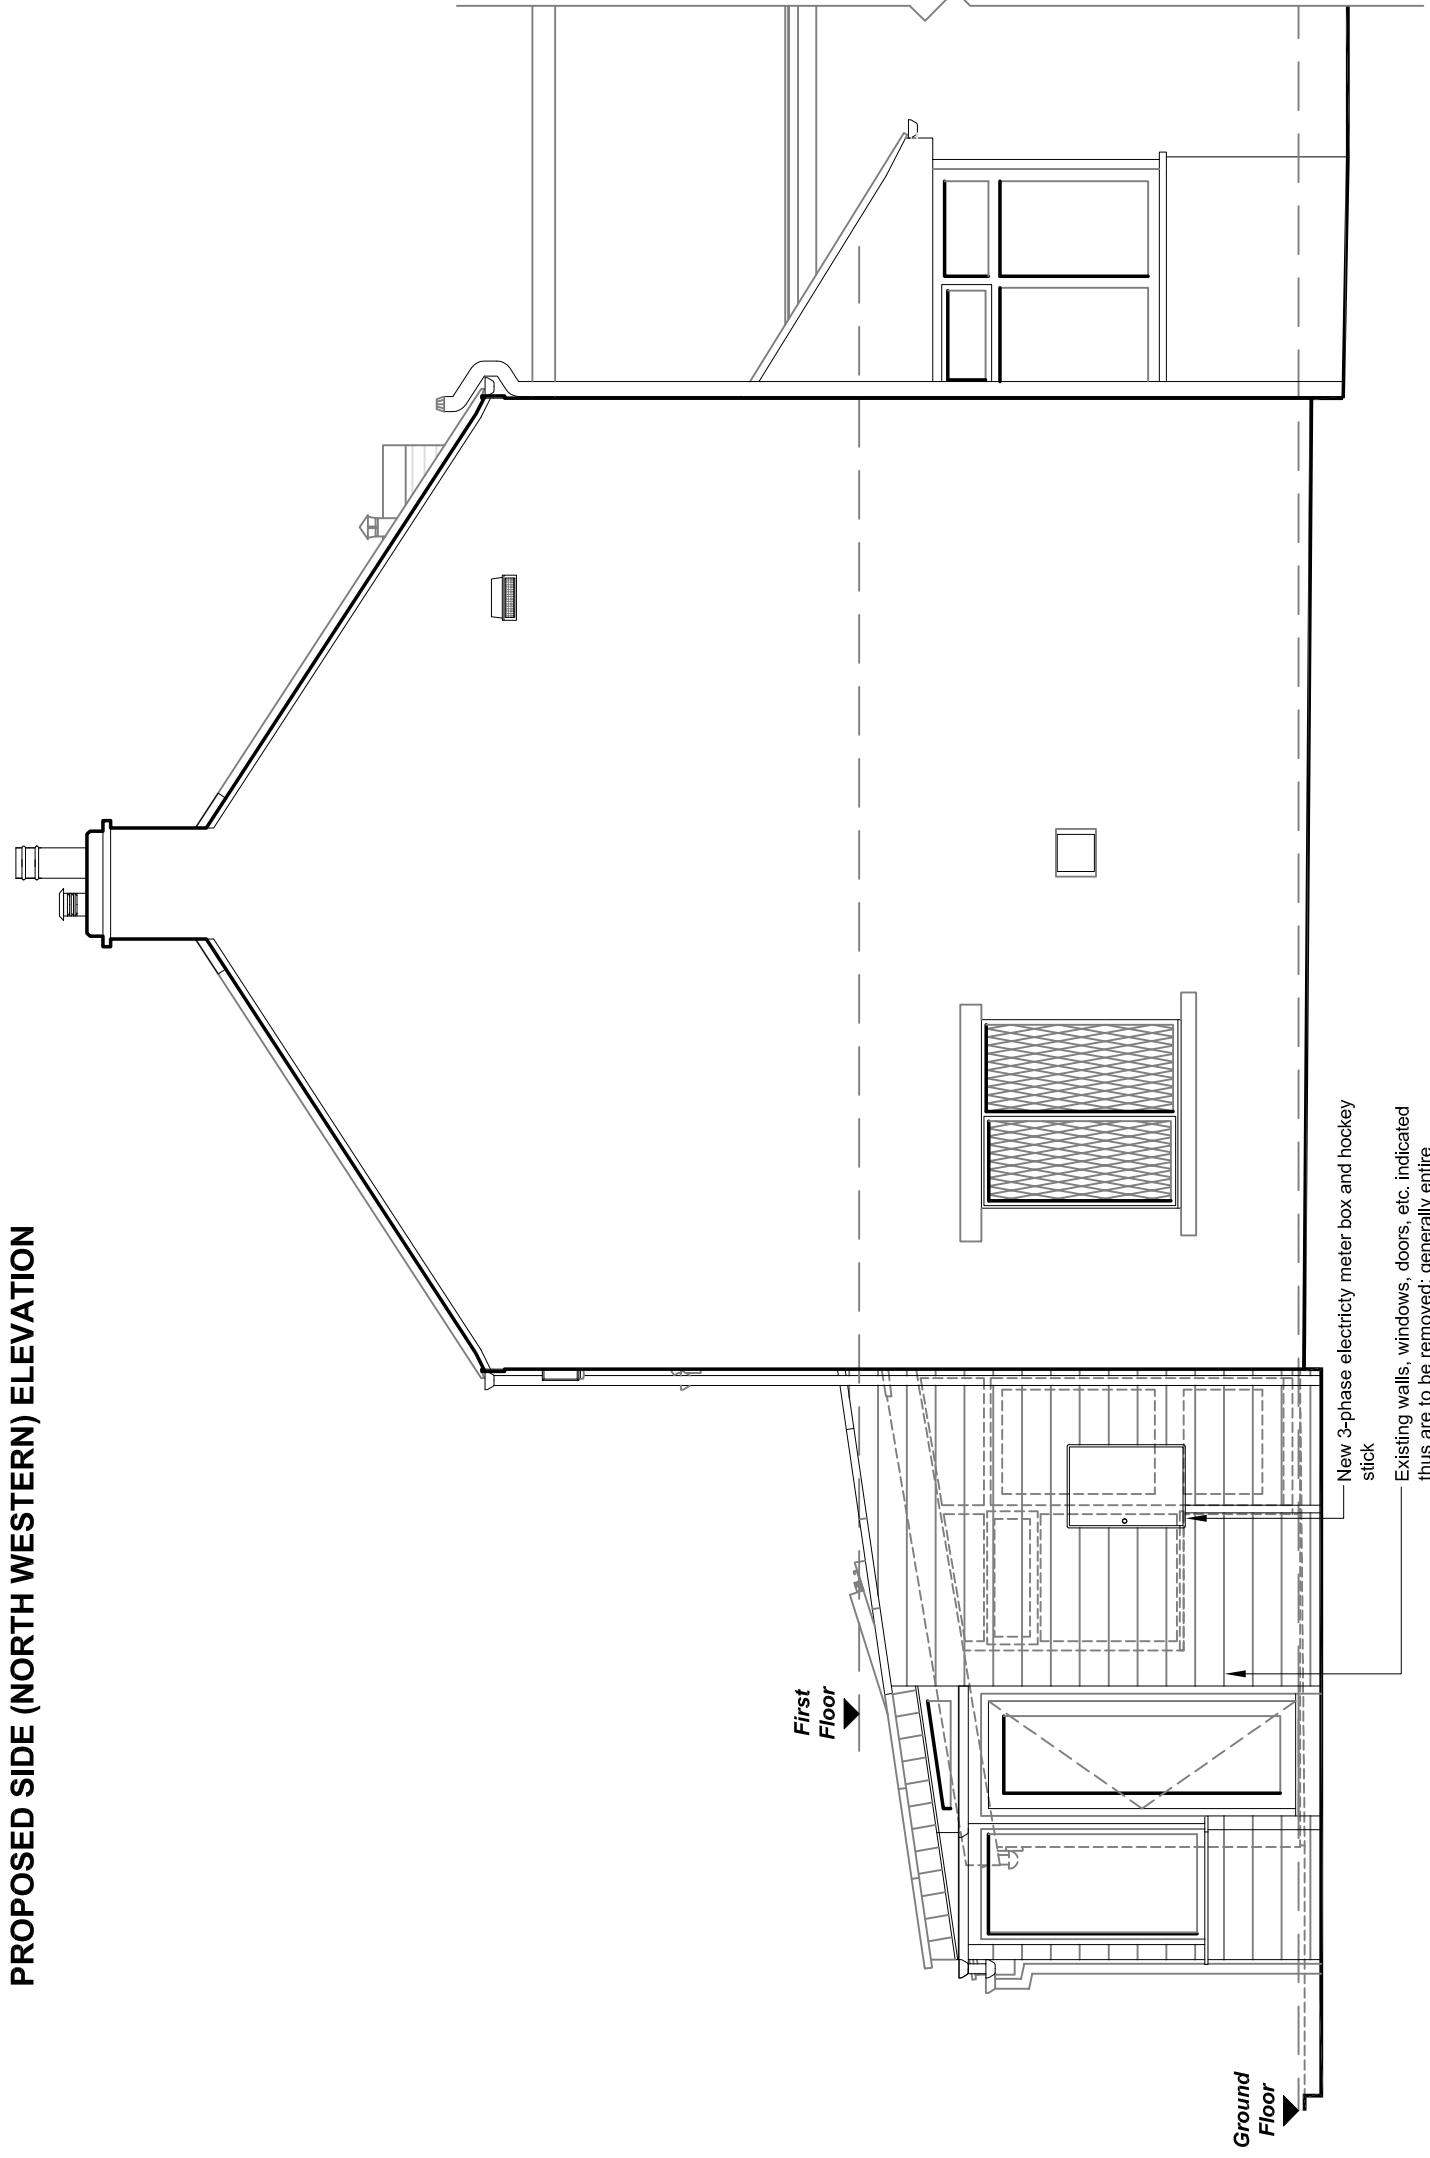

PROPOSED SIDE (SOUTH EASTERN) ELEVATION

rev	date	init	description	© Copyright
A	05.01.09	RG	Additional window added to First Floor Lounge	

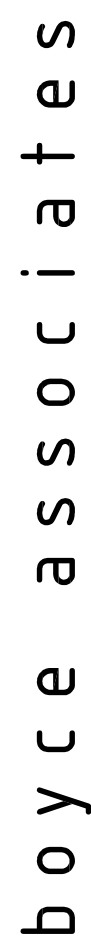

Ashton Studios, 28 Abercrombie Street. Chesterfield. S41 7LW

client	Margaret Allison	drawing	Proposed Elevations		
project	Woodend Farm 100000000 Lane Penistone South Yorkshire S36 9AW			scale	1:50 (@A1)
drawn by	Richard Grundy			status	PRELIMINARY
date drawn	28th October 2008	drawing no.	P1792.04		
		rev	A		