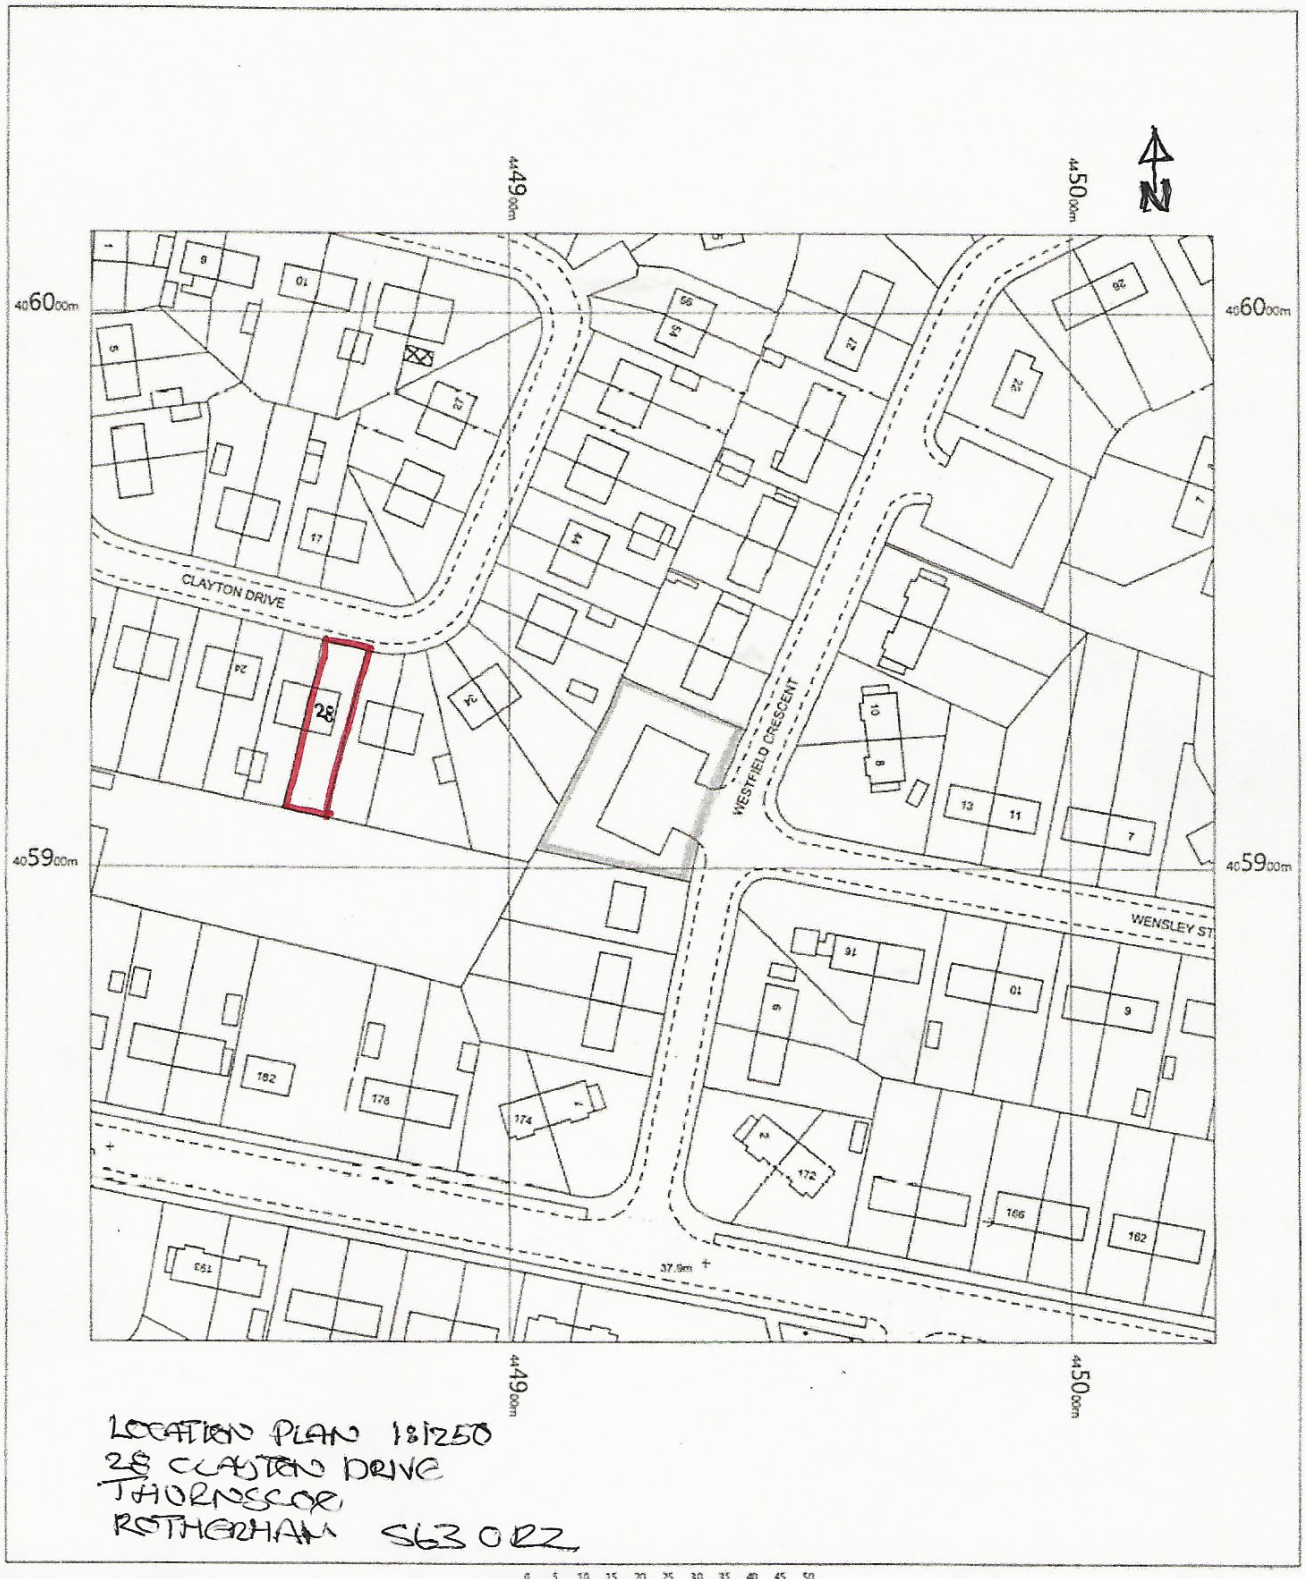


LOCATION PLAN 1:1250
28 CLAYTON DRIVE
THORNSCOE
ROTHERHAM S63 0RZ