

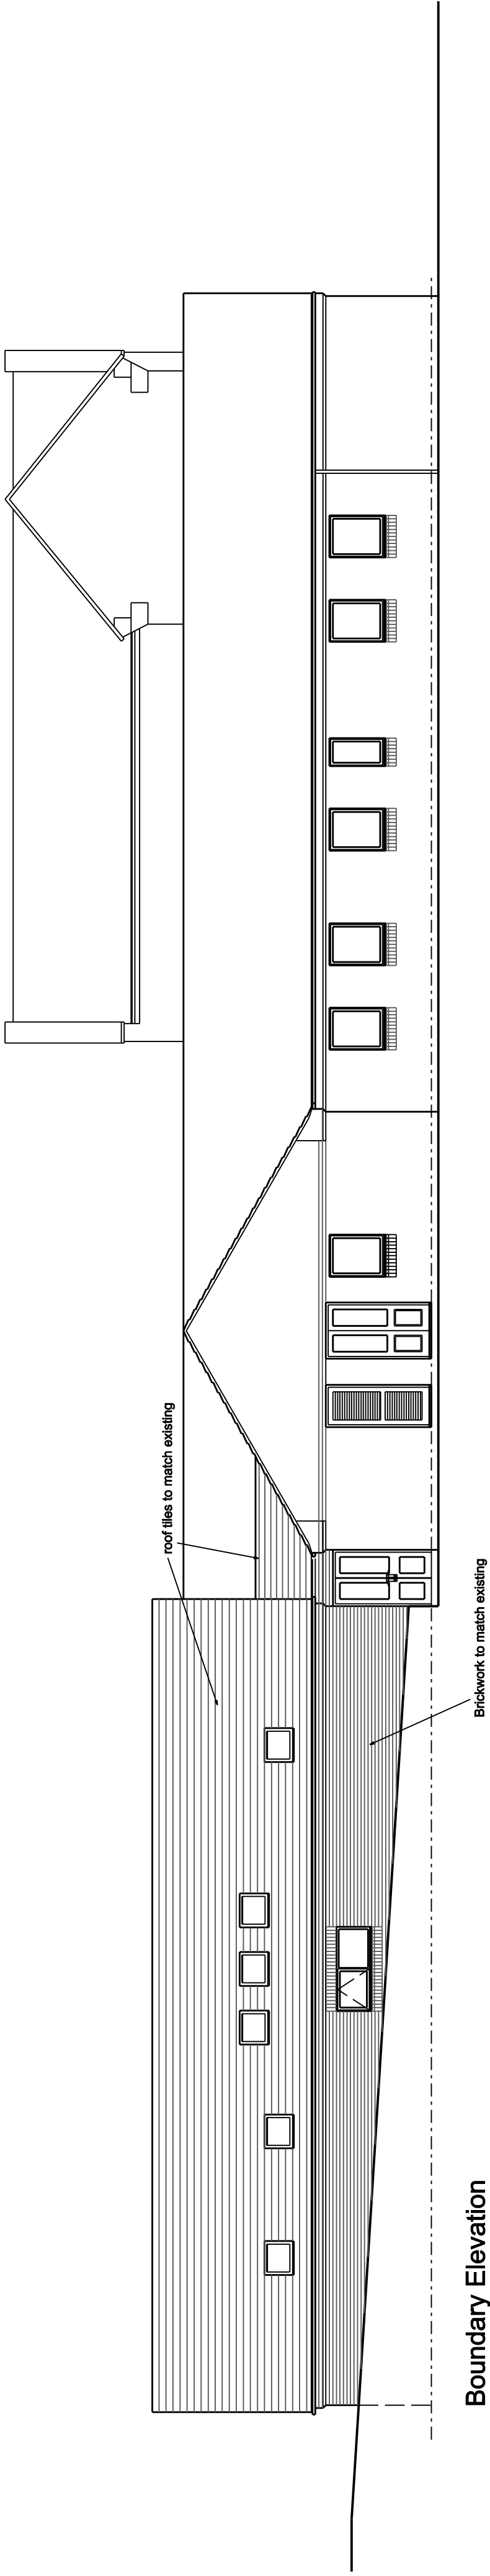
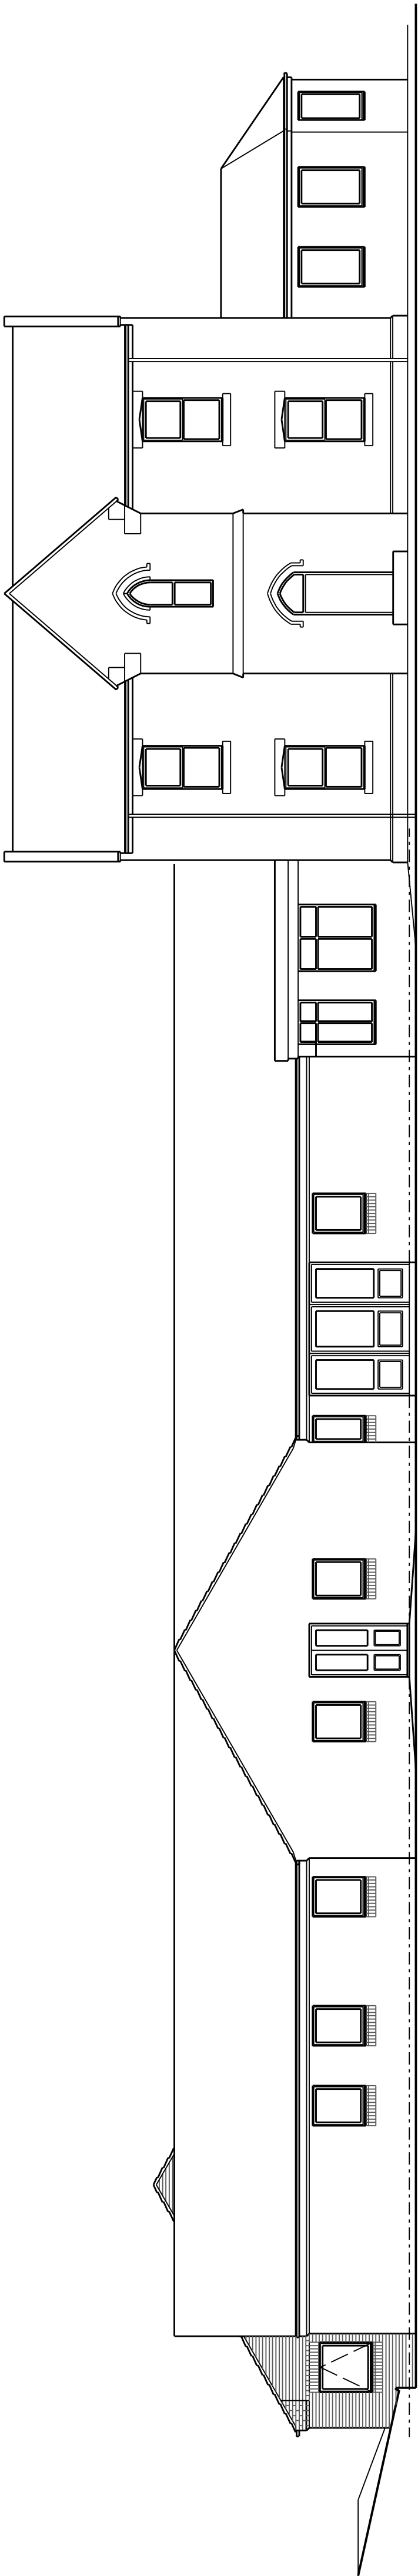


COPYRIGHT: This drawing and design and all the information contained therein is the sole copyright of M J H Design and reproduction in any form without written permission is obtained in writing.
NOTES:
All dimensions must be checked on site and not scaled from this drawing.

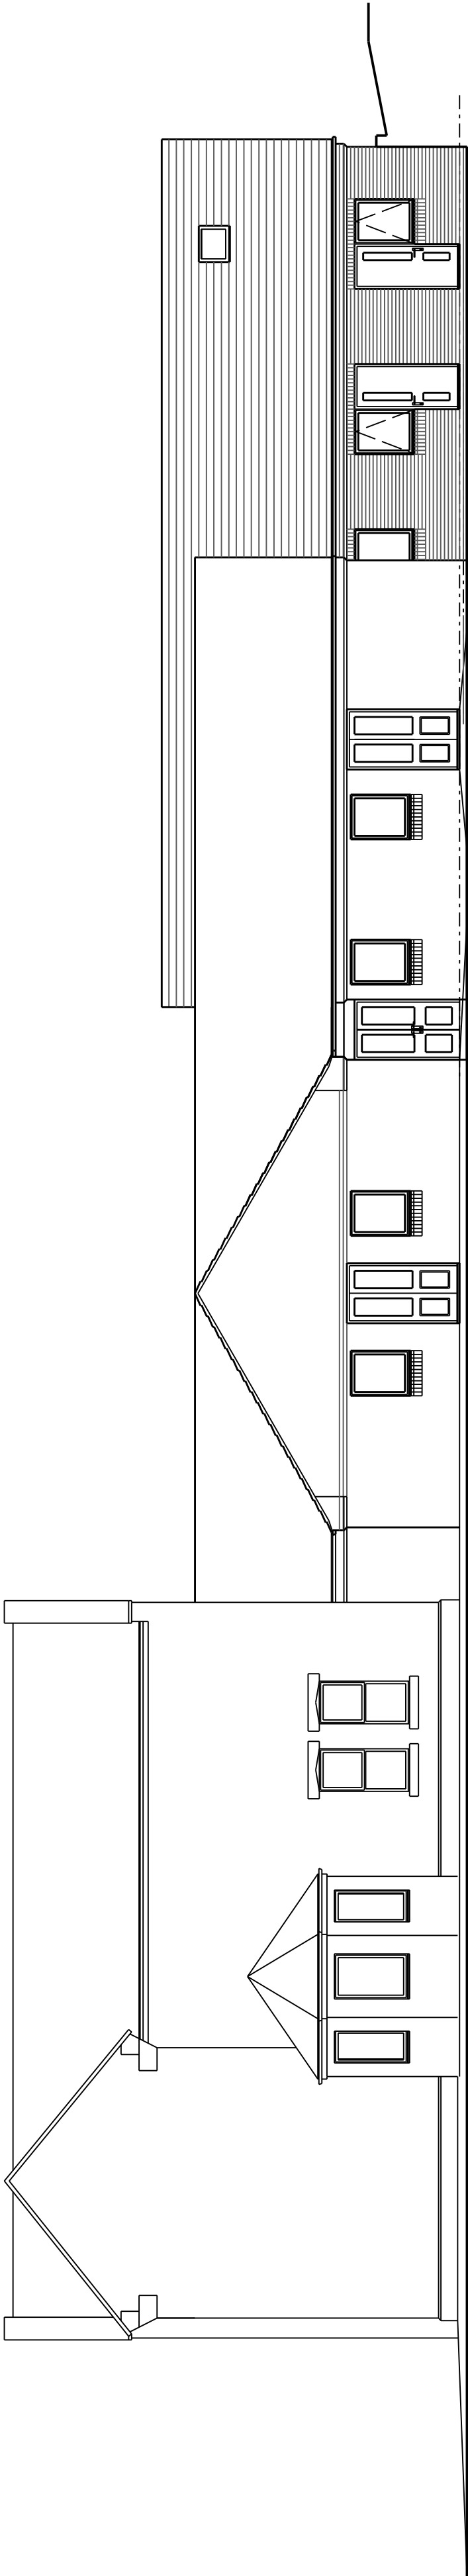

Boundary Elevation

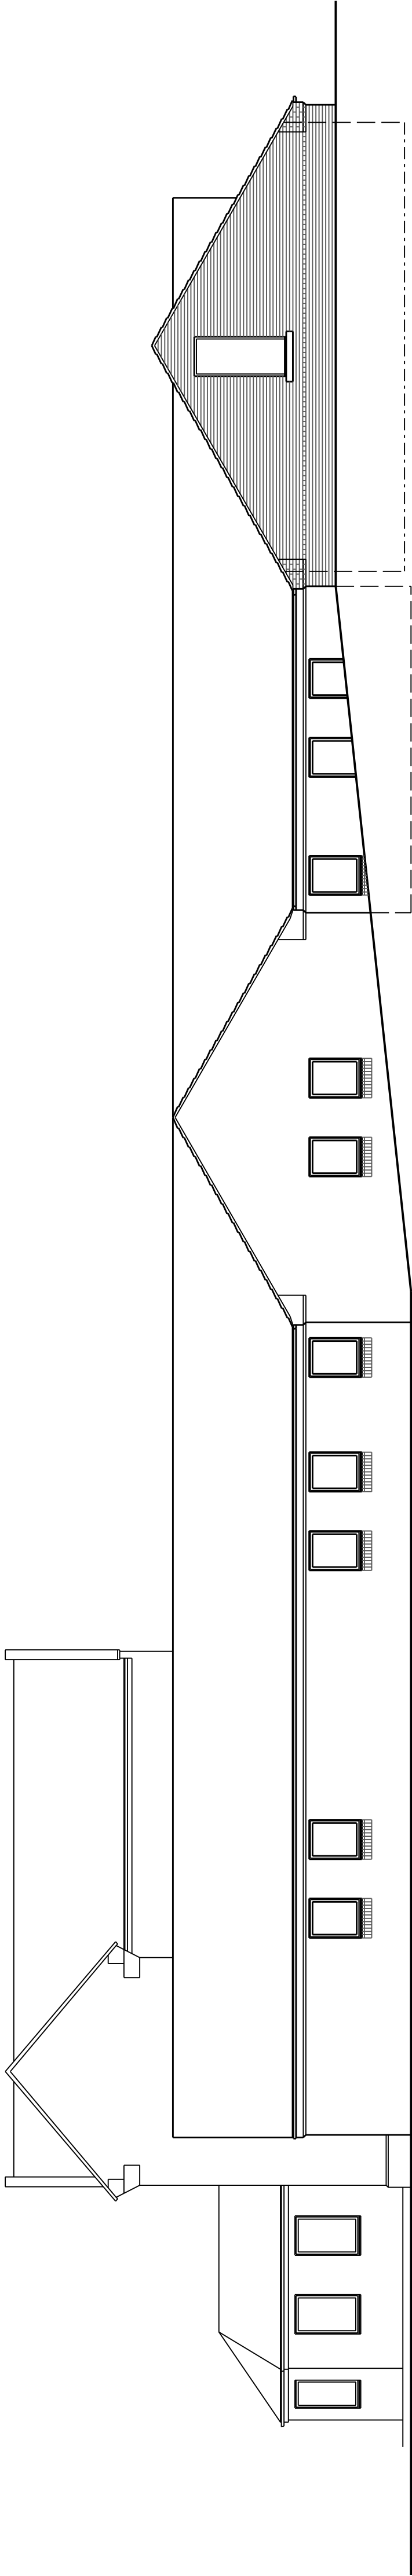

A 01/10/2014 Proposed Side Elevation amended

Revisions

Date

© Copyright

MJH
Design

Architectural Services

53 Bartholomew Street
Barnsley
S73 8LB

Tel: 07897548711
e-mail: concorde@mjhdesign.co.uk

Client

Mr A H Choudhry

Project

Proposed Alterations
Hunningley Grange
237 Doncaster Road
Barnsley

Title

Proposed Elevations

Scale 1:100

Drawn by MJH

Date April 2014

Drawing No.

922-04

Revision

A