




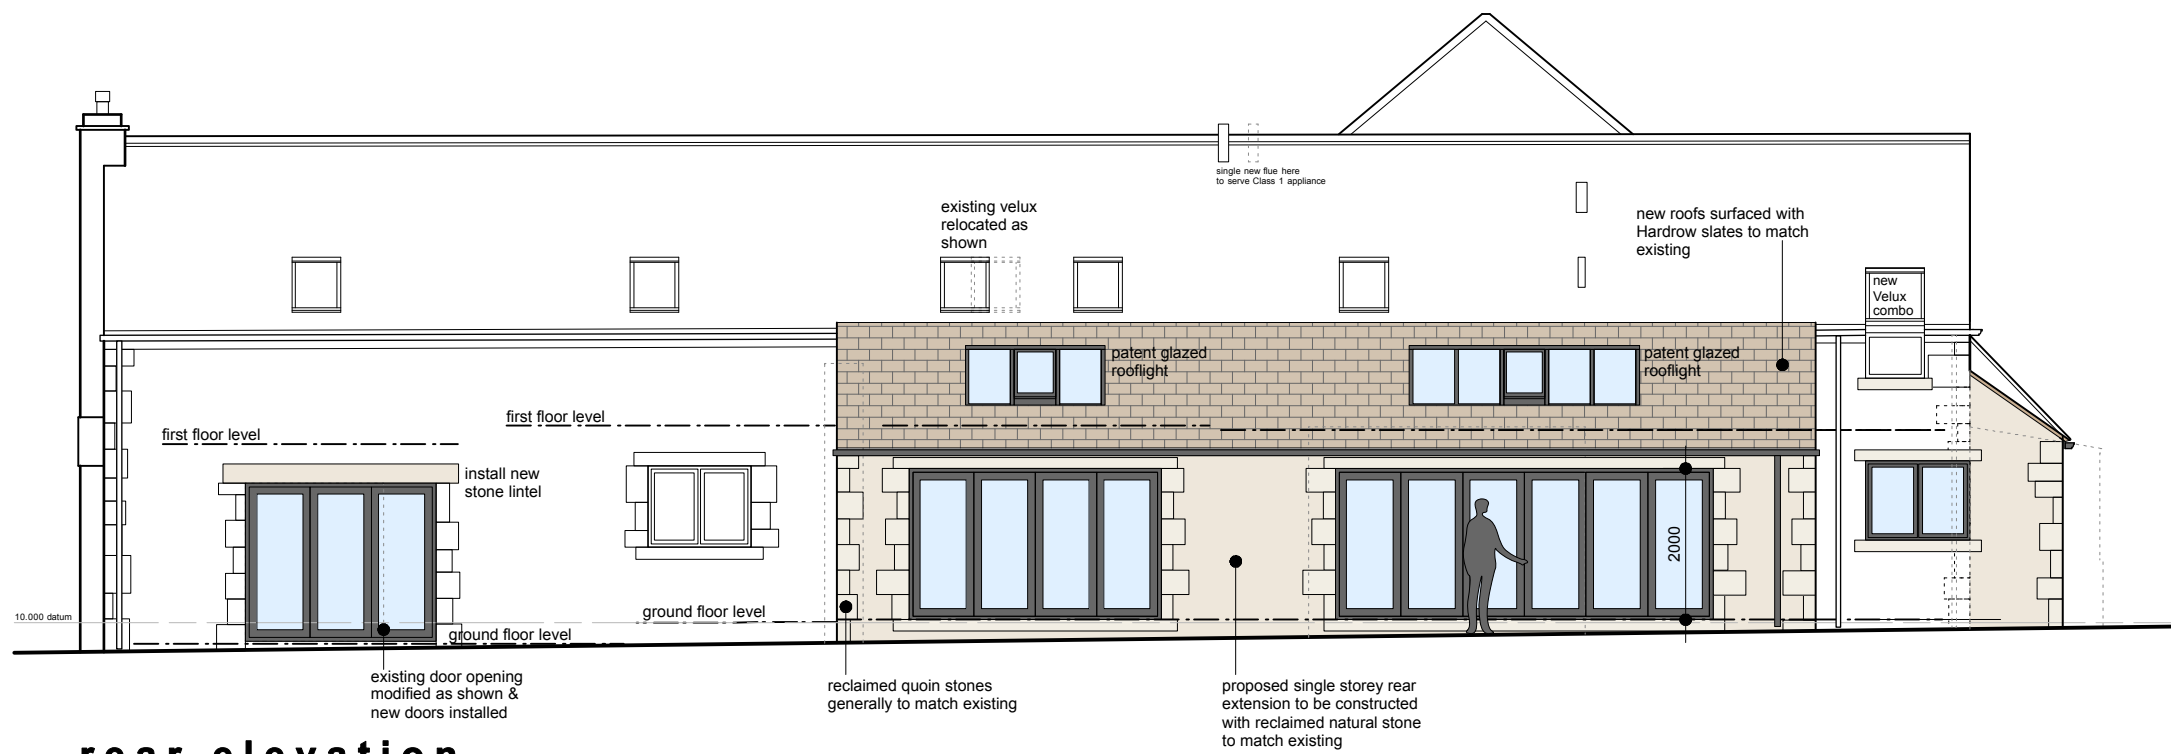


rear elevation

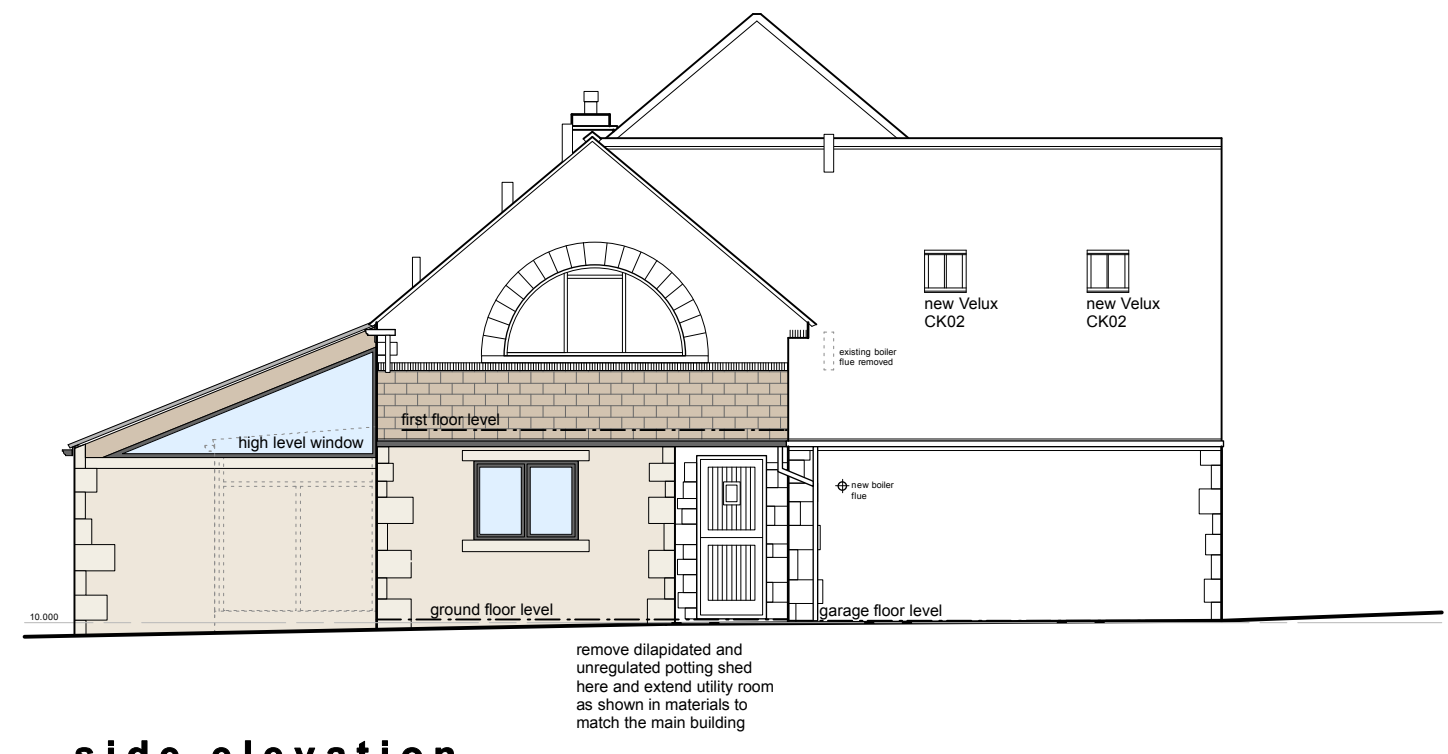


side elevation

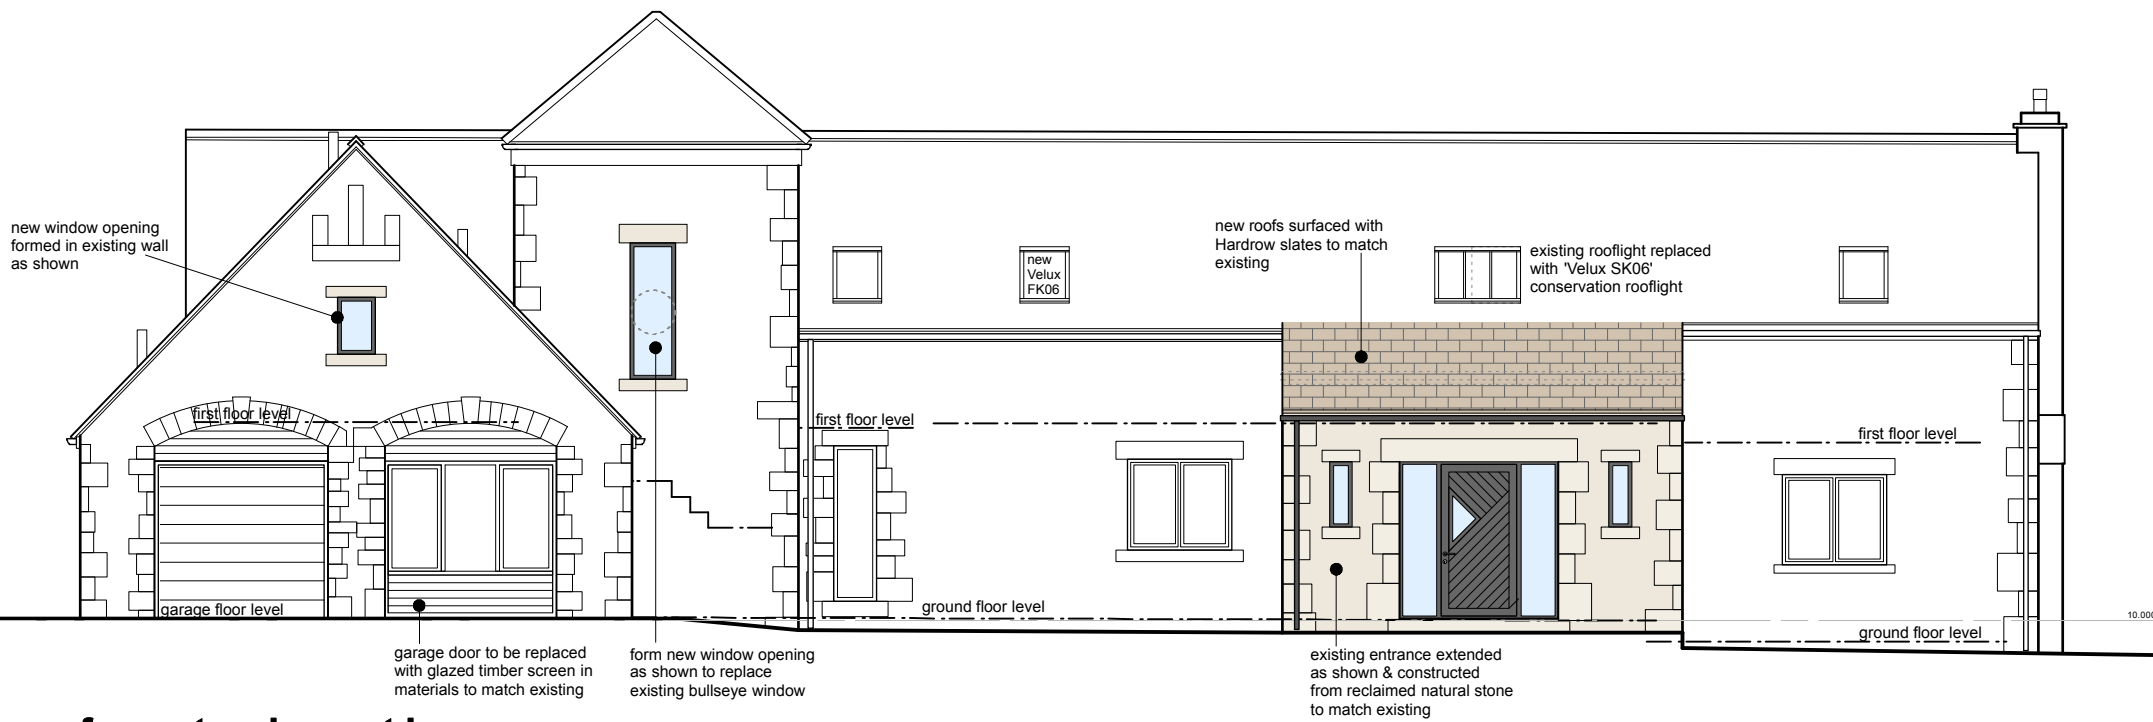


front elevation

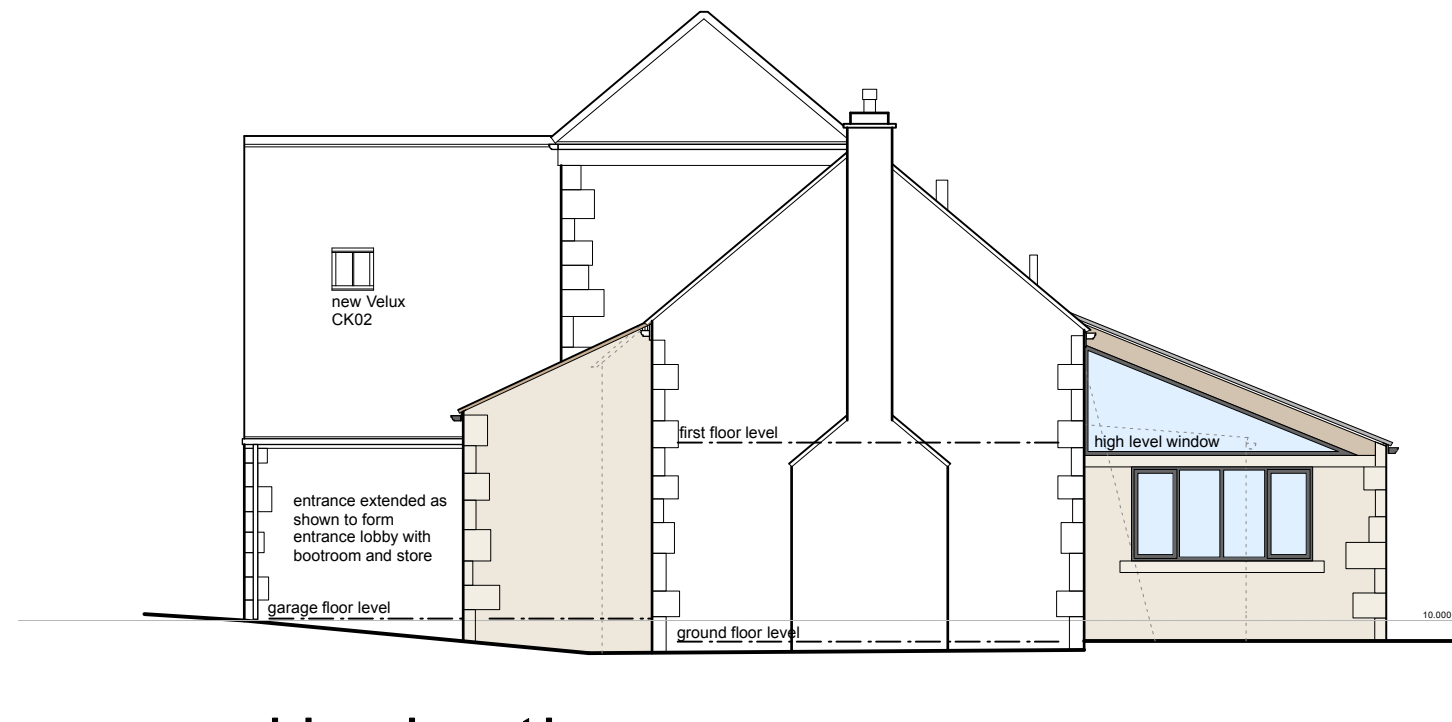


side elevation

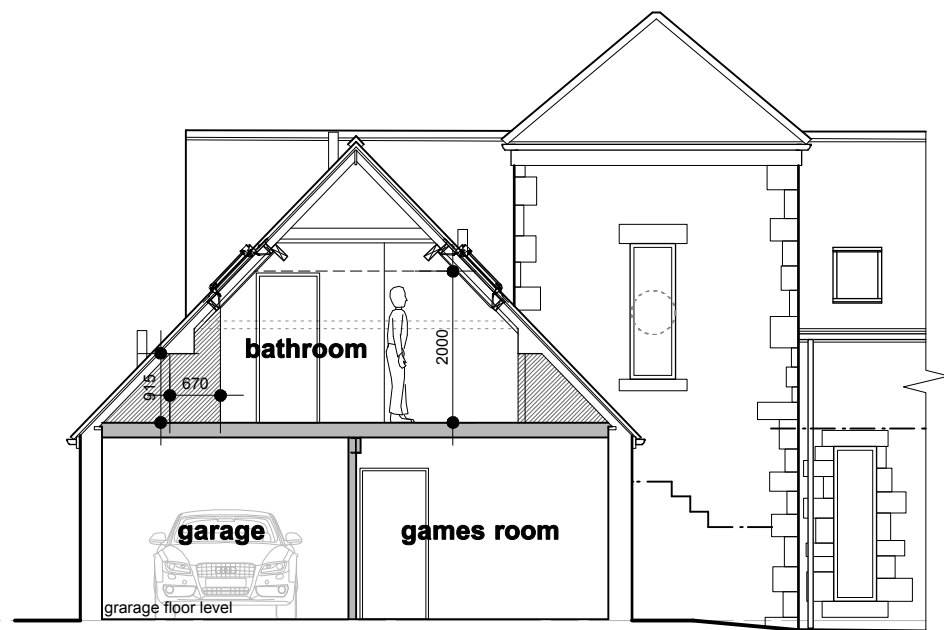


section b-b

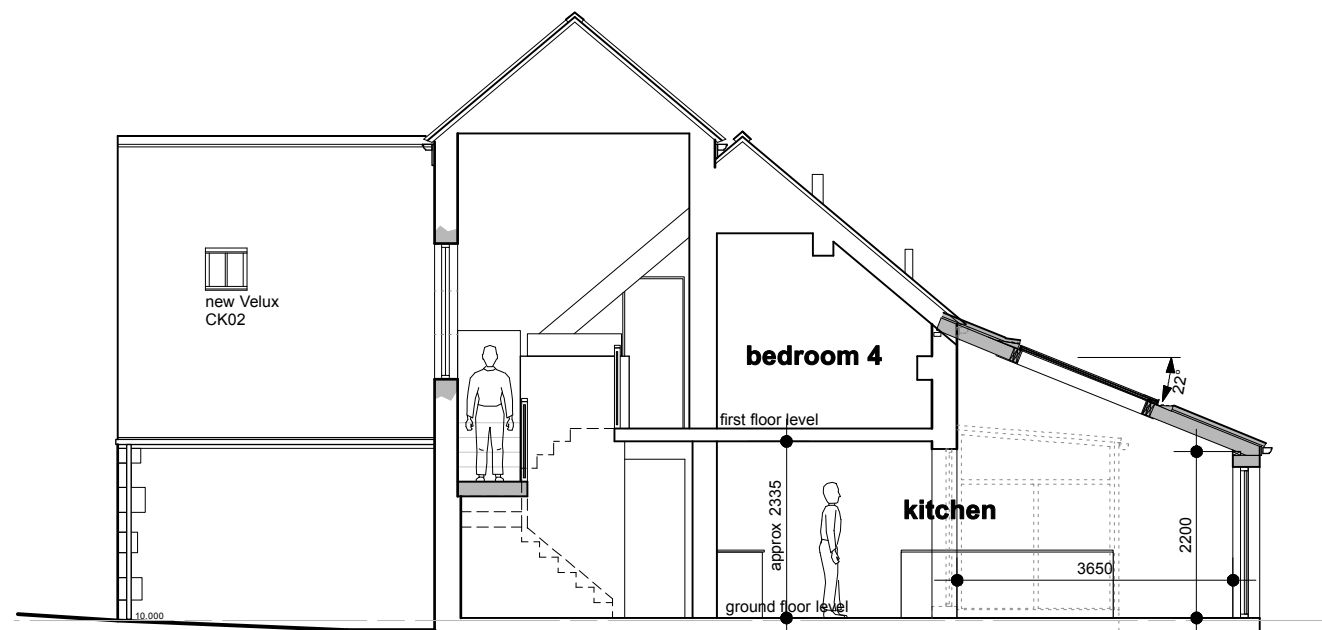

section c-c

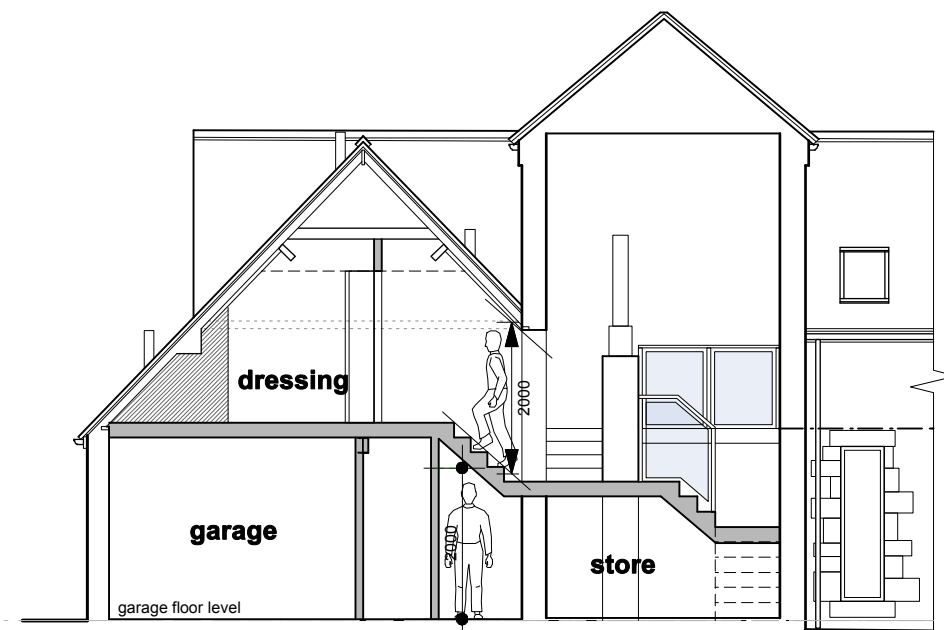

section d-d

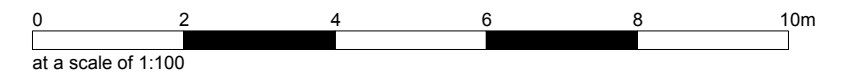

This drawing has been prepared specifically for the purpose of obtaining Planning Permission and/or Building Regulation Approval. Its suitability for other purposes, without supplementary details and specifications cannot be guaranteed. The Permissions and/or Approvals are beyond the Architects control, and no guarantee that such will be granted is given or to be inferred by reason of the preparation of this drawing. Only figured dimensions are to be used. All dimensions to be checked on site. This drawing together with the design is the property and copyright of the Architect and must not be reproduced without prior written permission.

P06	Drawing amended to client instructions	04.03.15	SD	AS
P05	Drawing amended to client instructions	16.02.15	SD	AS
P04	Drawing amended to client instructions	13.02.15	SD	AS
P03	Drawing amended to client instructions	11.02.15	SD	AS
P02	Drawing updated	06.02.15	AS	AS
P01	Drawing originated	14.01.15	SD	AS
rev.	description	date	drawn	appvd



project
proposed extensions
& alterations
at
The Long Barn, Field Head Manor,
Elmhirst Lane, Silkstone, Barnsley
for
Mr & Mrs Everett

title
elevations and sections as proposed
number
14065D-04-P06
scale
1:100
size
A2